



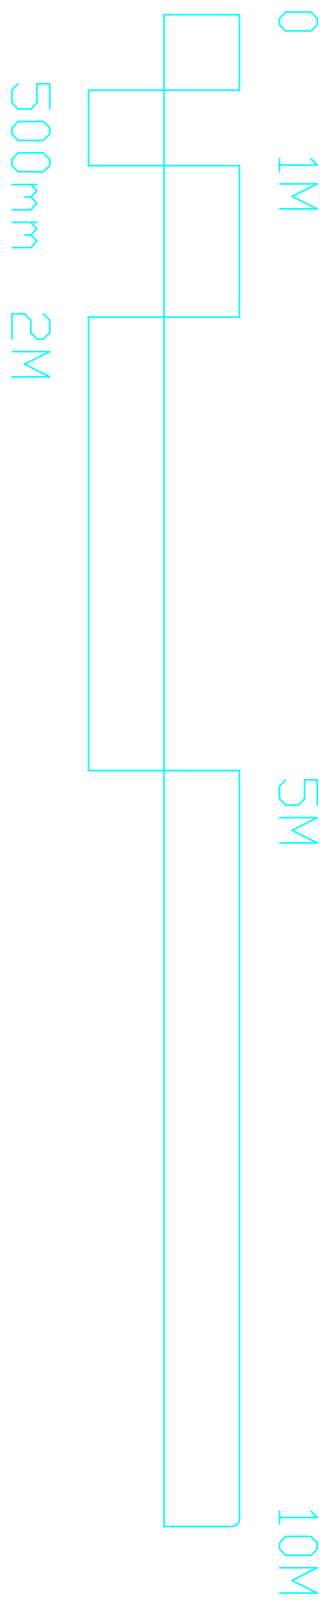

SCALE	TITLE	PETER GALLOWAY ARCHITECT
1/50	Community Facility Extension	
DATE	DETAIL	
April 2014	Solent Lodge 42, Bedhampton Hill Havant	
AUTHOR	DRAWING No	HAVANT, HAMPSHIRE PO9 1SA
PG	14/200/P07	TEL 02392 483153 E-MAIL peter@gpa-architect.co.uk

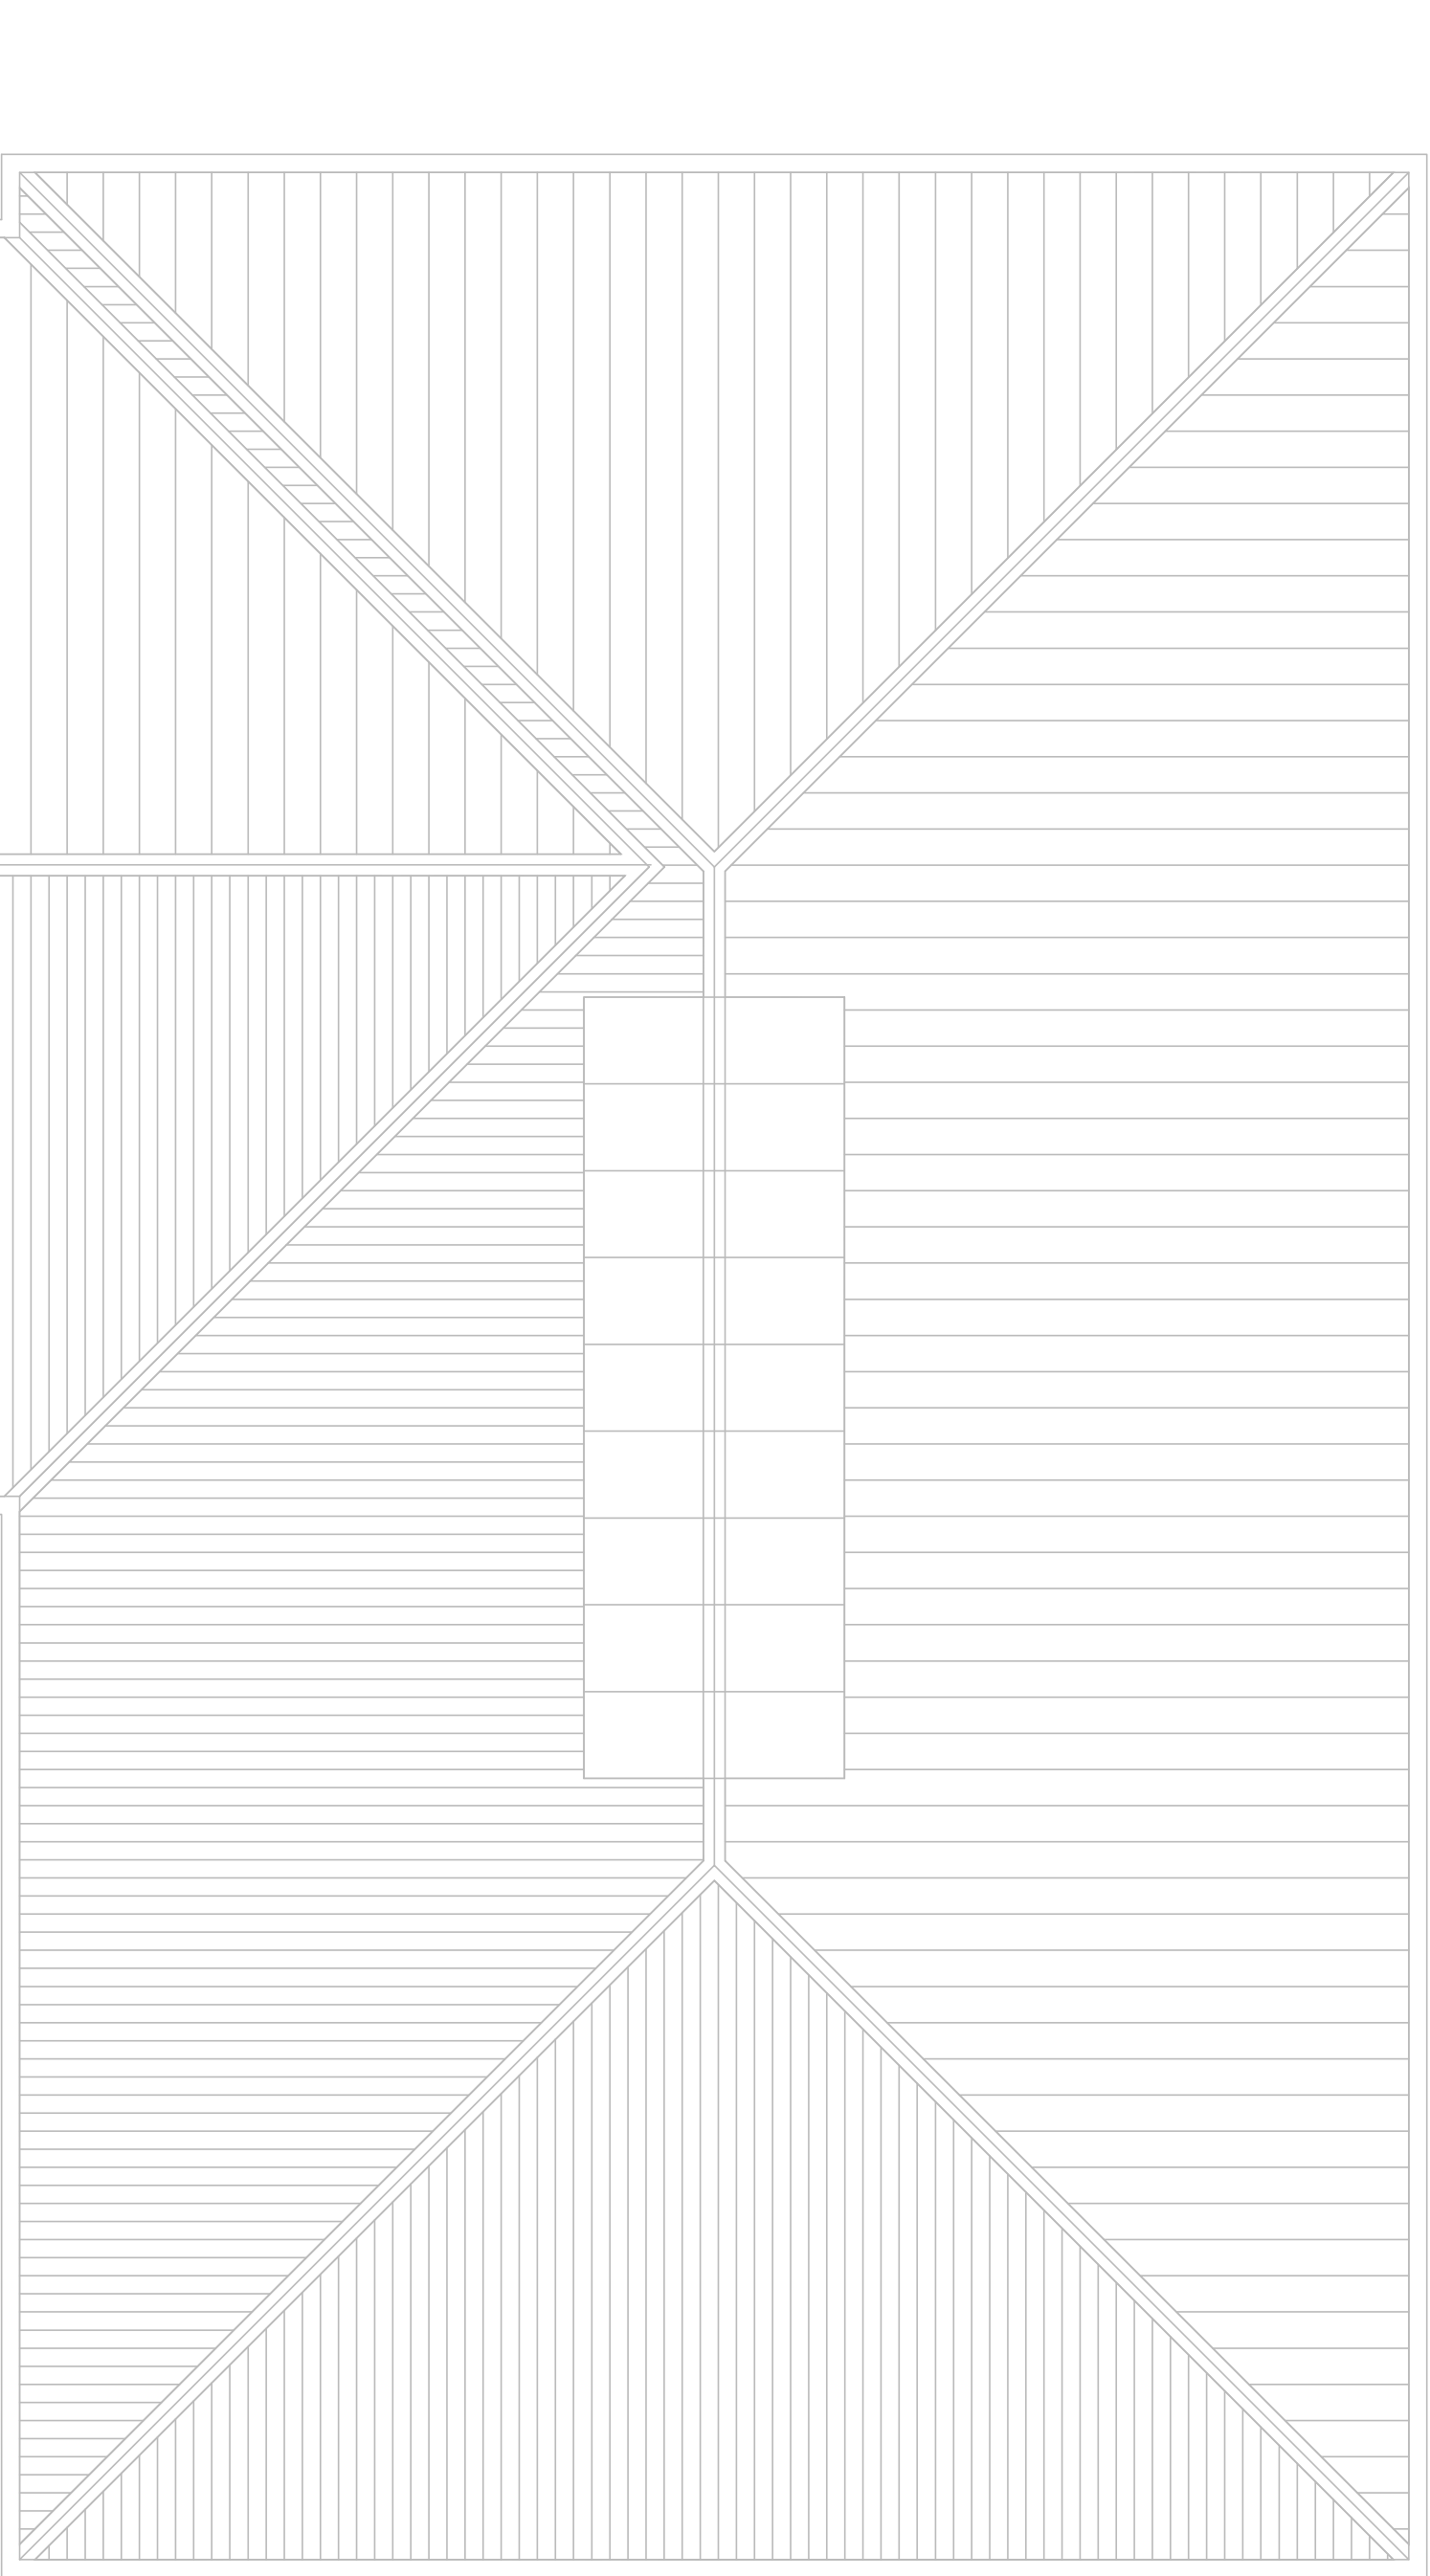