



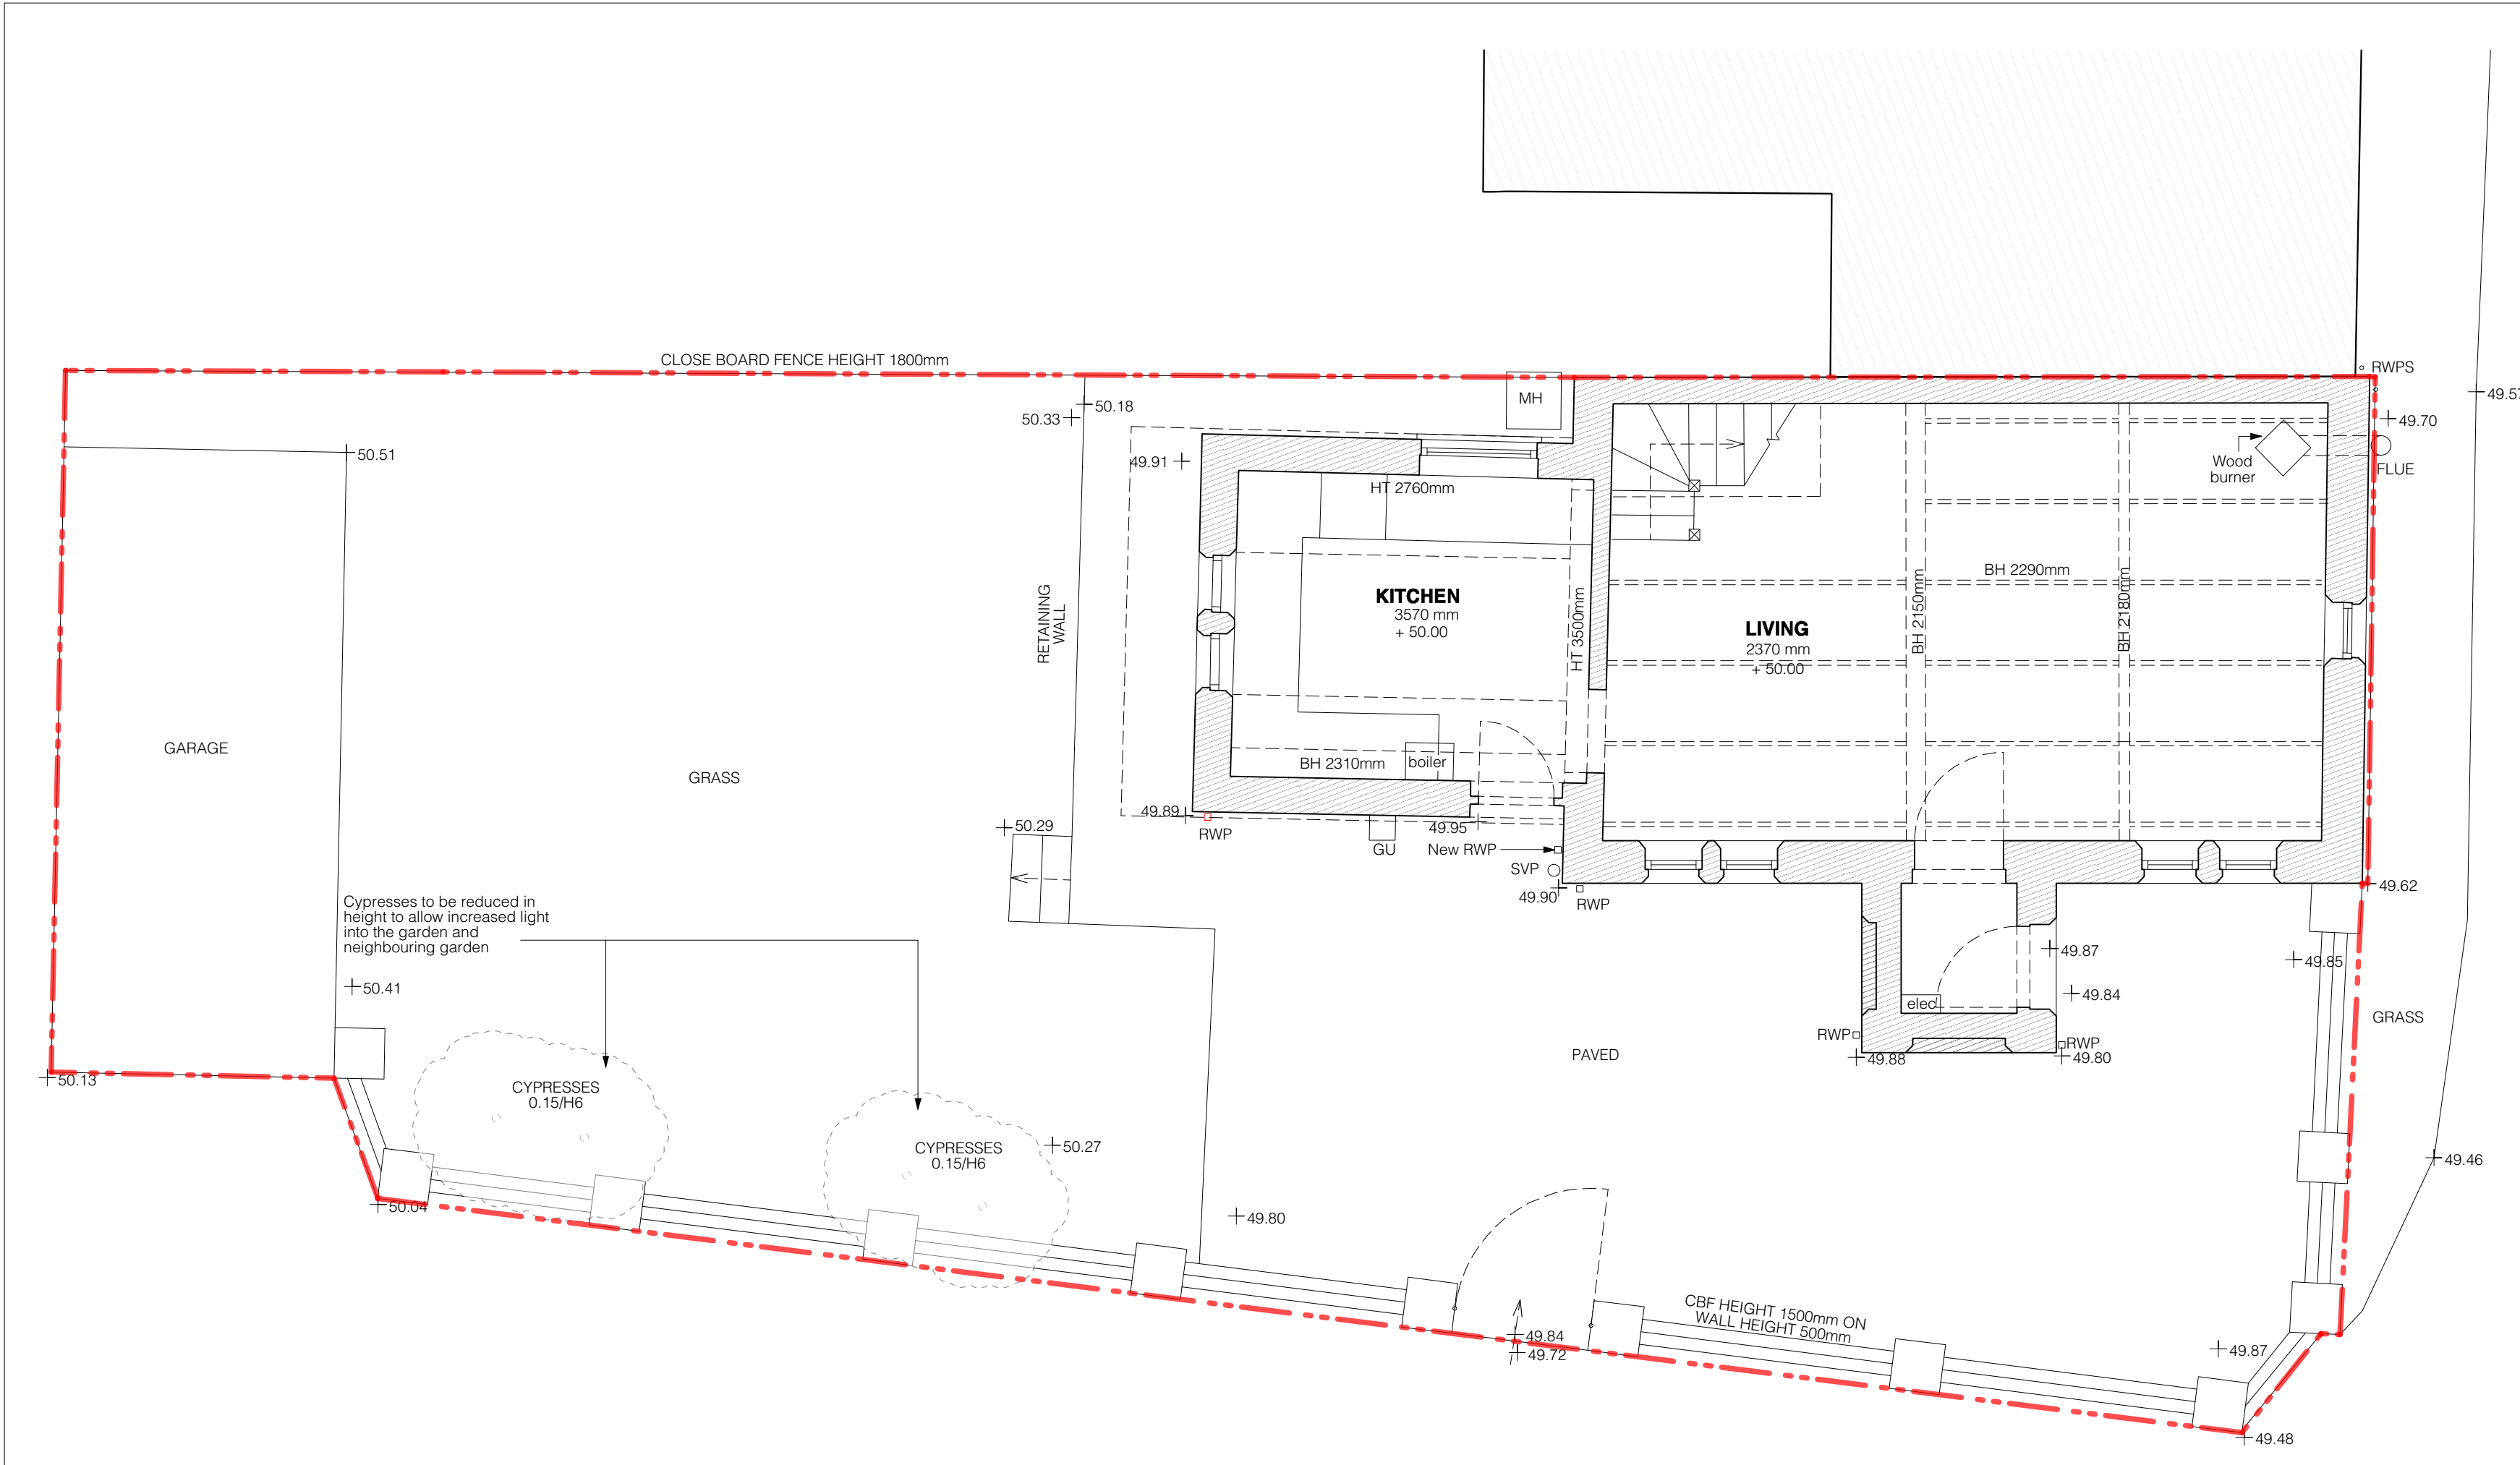

01 Proposed Ground Floor Plan 1:50

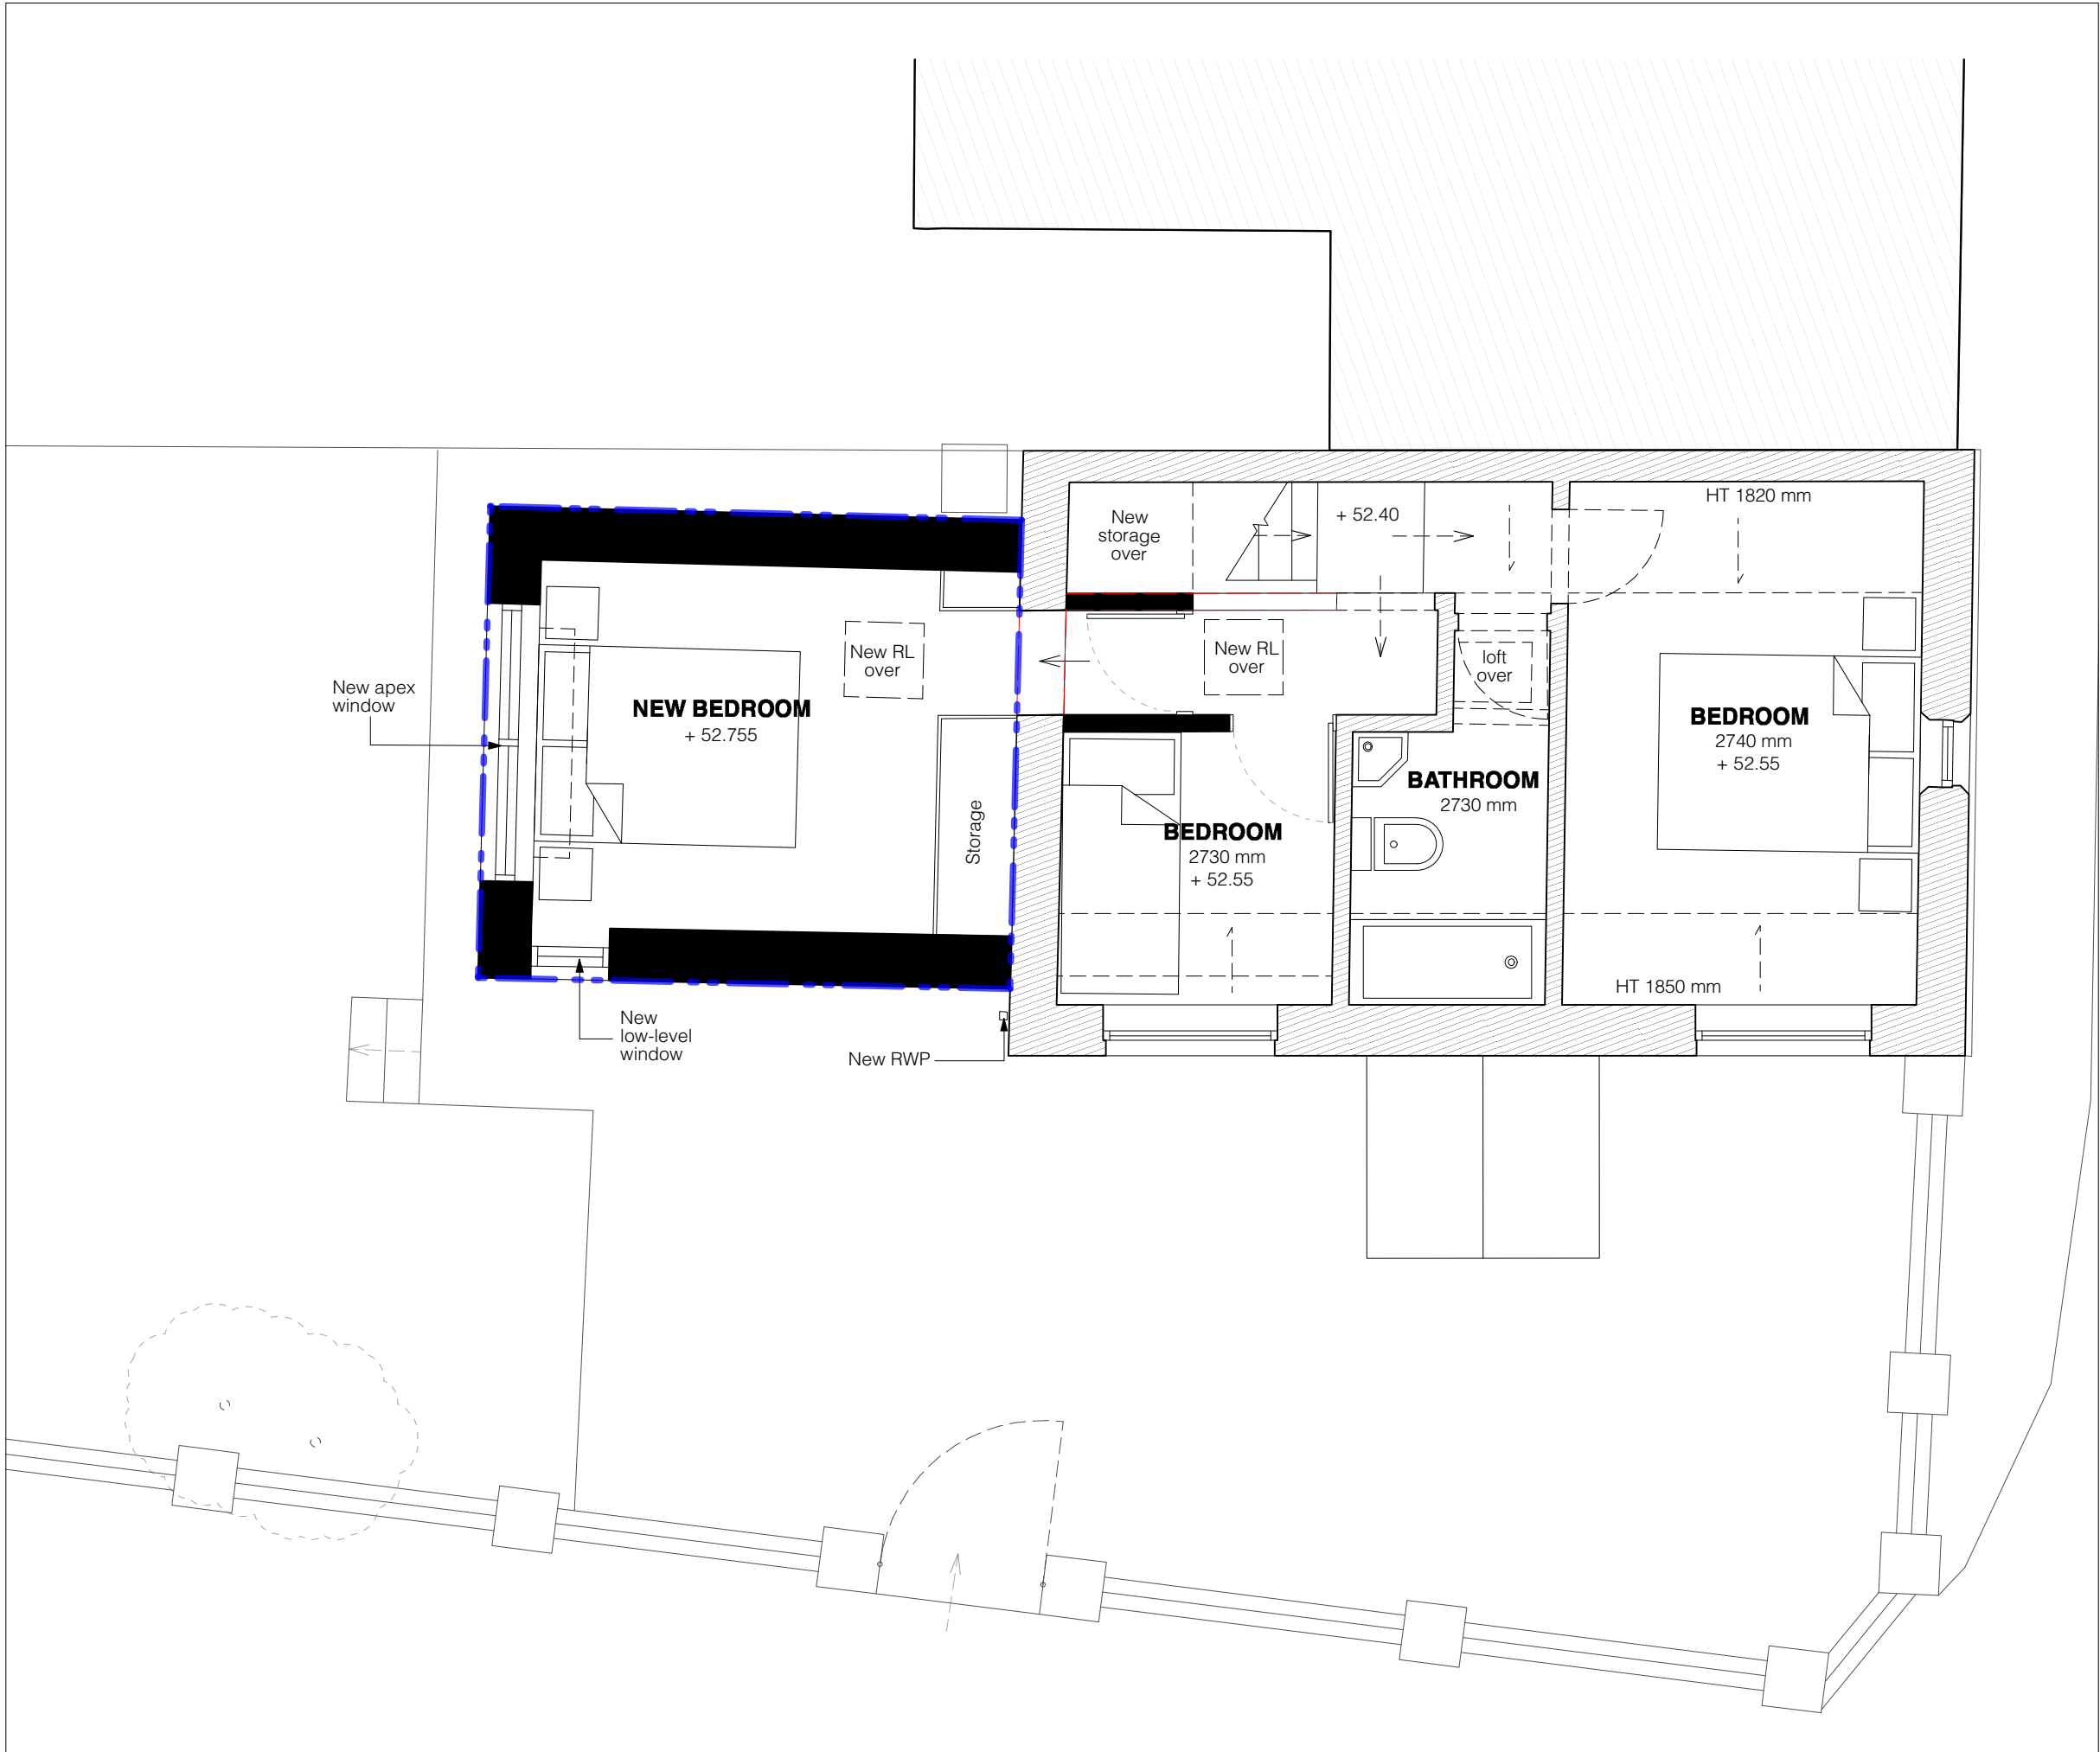

02 Proposed First Floor Plan 1:50