

LOCATION PLAN

14 Bath Road, Emsworth.

NOTES:


Dimensions to be checked on site before commencing work.
Any discrepancies shall be reported to the architect immediately.

Do not scale from these drawings except for planning purposes.

Use figured dimensions only.

Where applicable this drawing is to be read in conjunction with other consultants' drawings.

All drawings to be read in conjunction with specification and all other drawings including structural engineer and mechanical and electrical drawings / specification

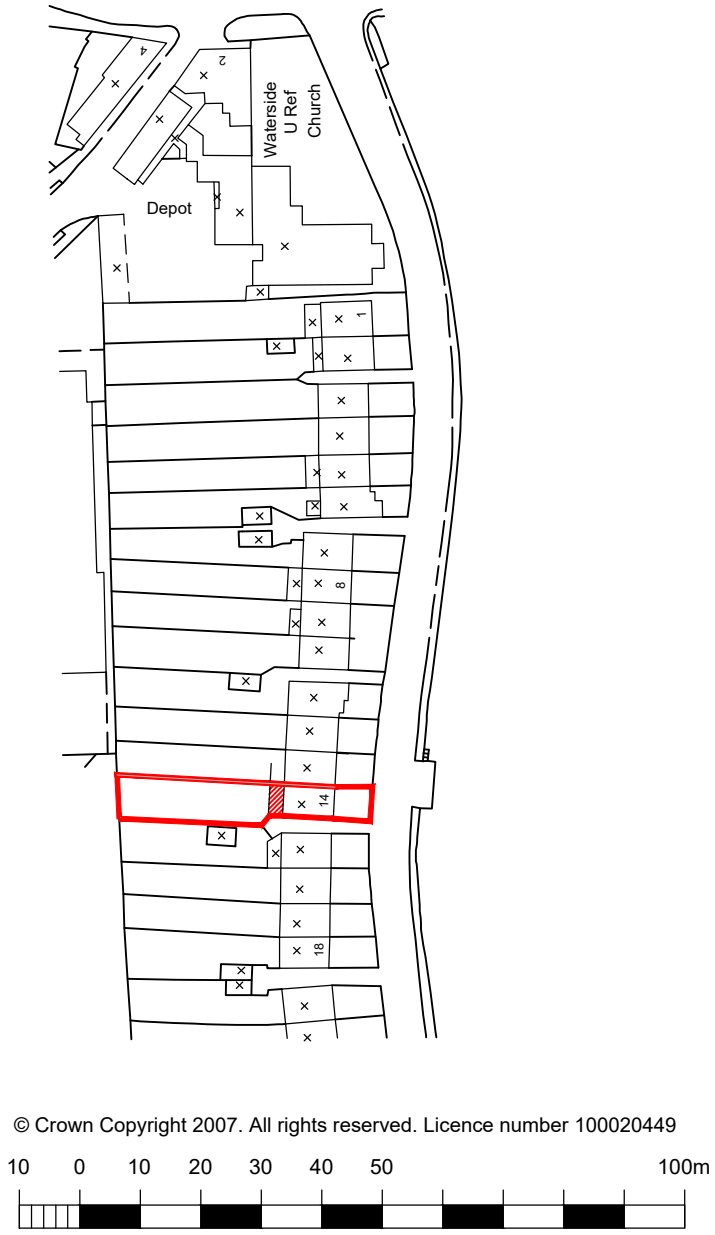

LOCATION PLAN
1:1250

REV	DATE	AMENDMENT	DRAWN
hdarchitects Helyer Davies Architects Ltd 1 The Old Flour Mill, Emsworth, PO10 7BT 01243 370 715 www.hdarchitects.co.uk mail@hdarchitects.co.uk			
CLIENT Paul Bowden			
PROJECT 14 Bath Road Emsworth PO10 7EP			
DRAWING Location Plan Block Plan		SCALE as noted @A1 as noted @A1	
DATE February 2016		DRAWN JB	
DRAWING NUMBER 16030_001		REVISION	