


PROPOSED REAR ADDITION & LOFT CONVERSION.  
26, HAVANT ROAD, HAYLING ISLAND, HANTS.  
FOR MR & MRS T. NORGATE.


HAVANT BOROUGH  
COUNCIL  
14 SEP 2015  
RECEIVED

NOTE ALL FIRST FLOOR SIDE WINDOWS IN NEW  
DORMERS TO HAVE FROSTED GLAZING WITH ANY  
OPENINGS A MINIMUM 1.7M OFF FLOOR

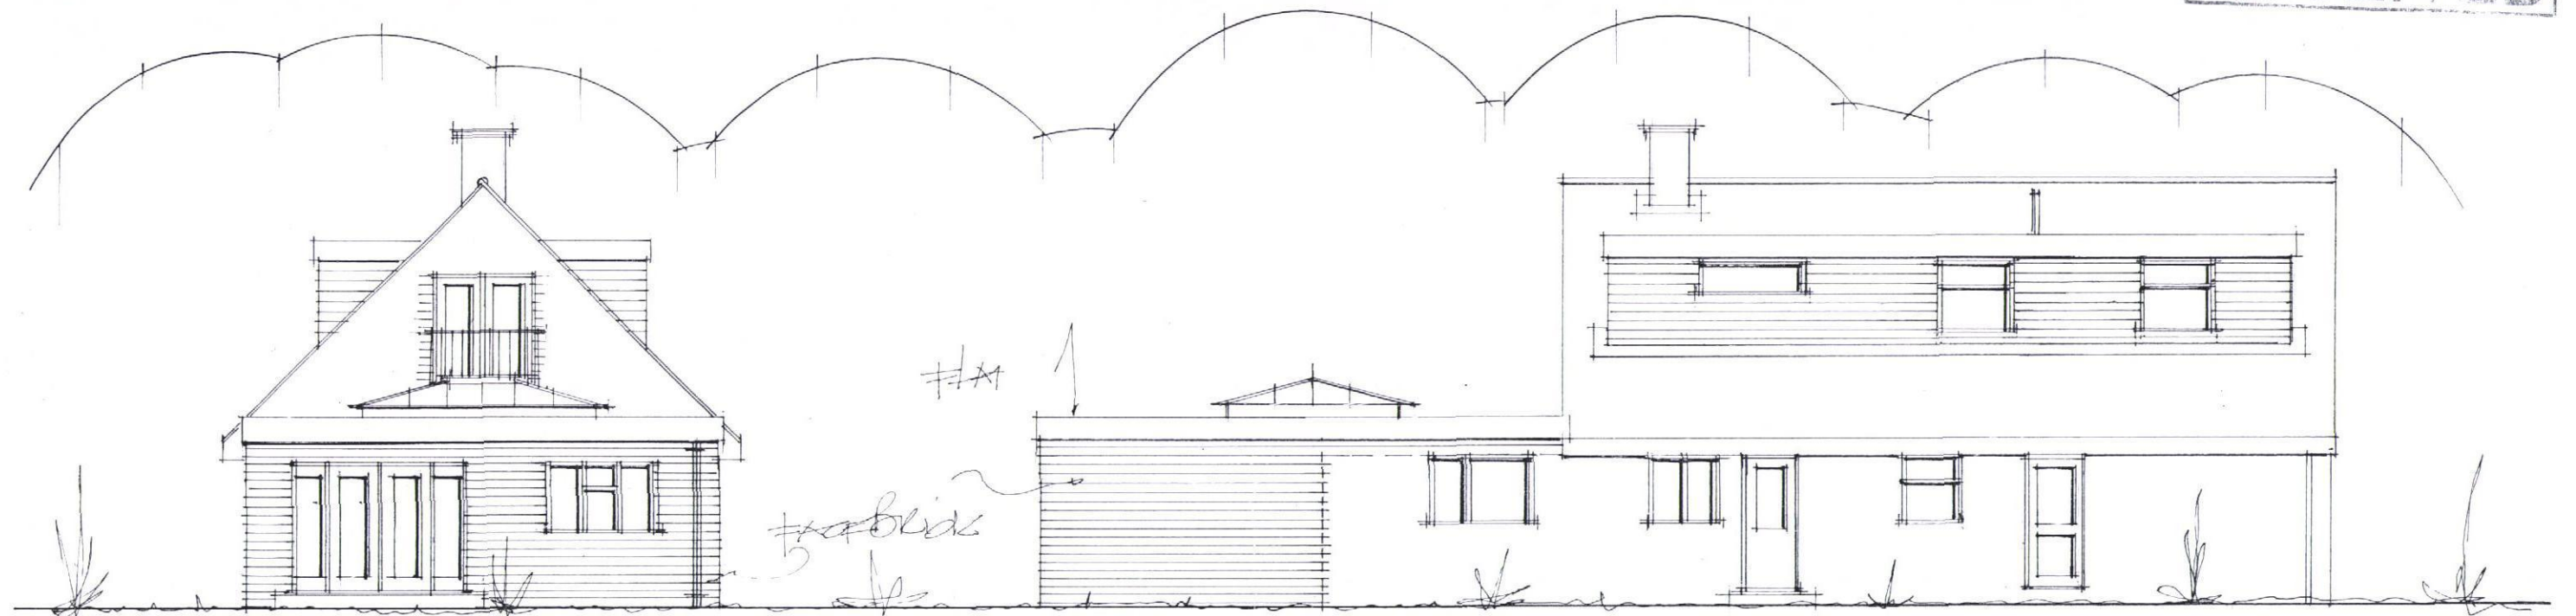

REAR

SIDE

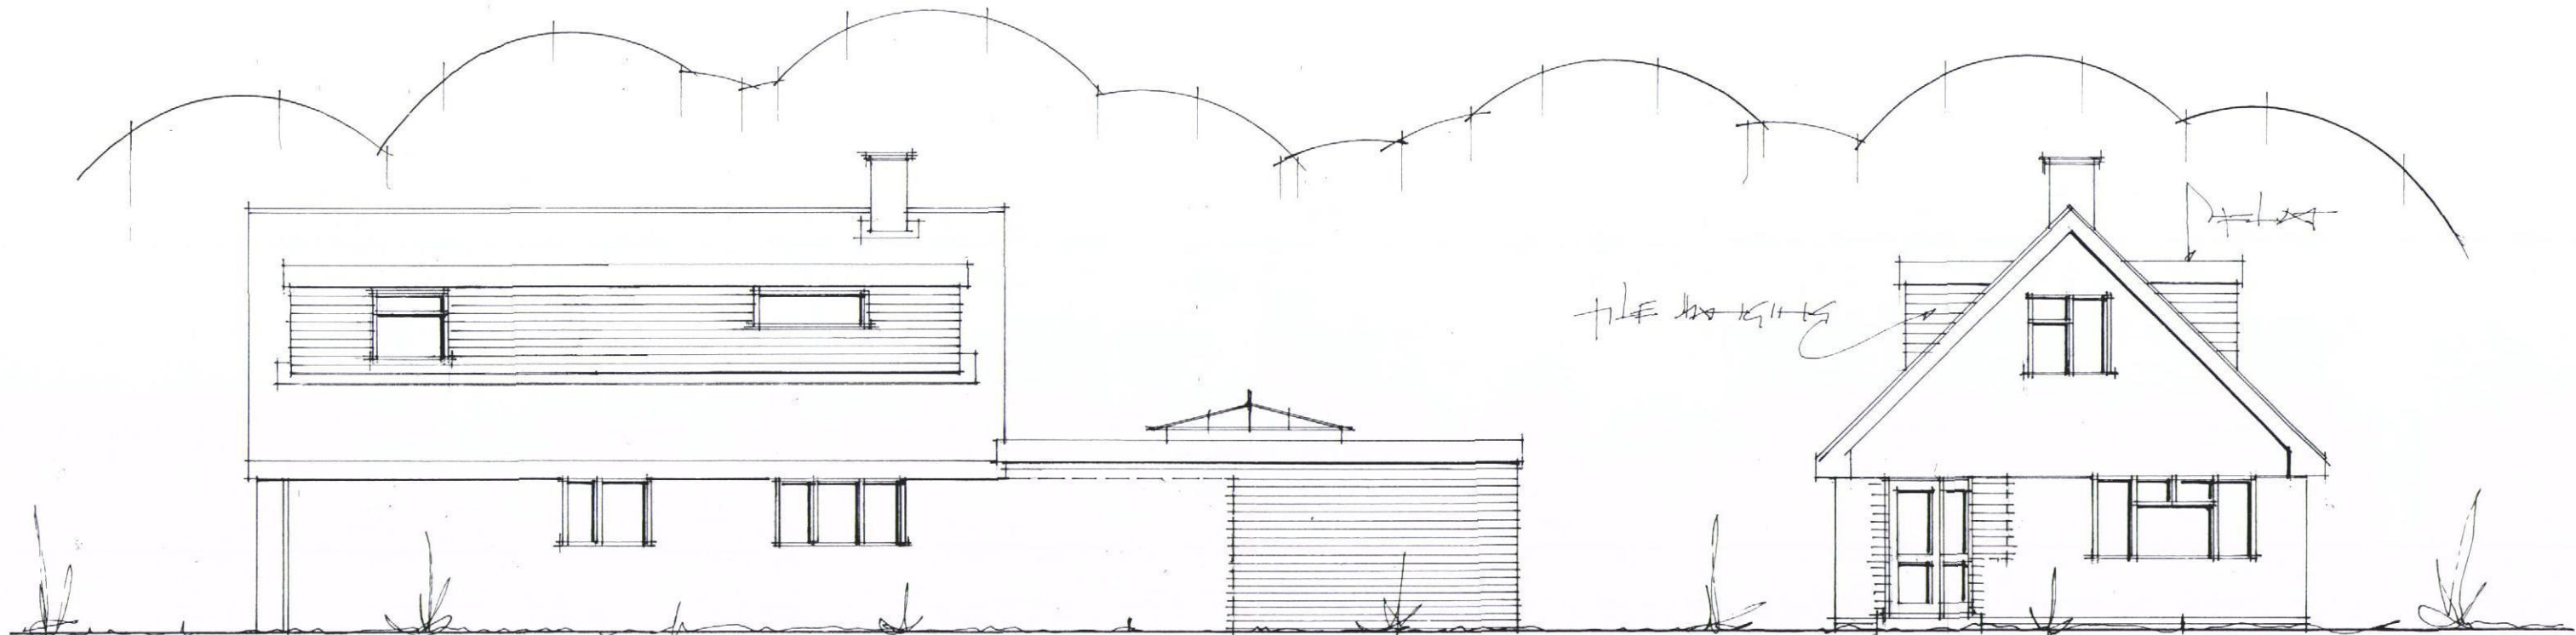

SIDE

FRONT

DATE SEPT 15

SCALE 1:100

PROPOSED ELEVATIONS

PETER J. WALKER MRICS  
CHARTERED SURVEYOR  
182 SEAFRONT, HAYLING ISLAND, HANTS  
PO11 9 AN

TEL: 02392467571