


FIRE
ASSEMBLY
POINT
TO
FRONT

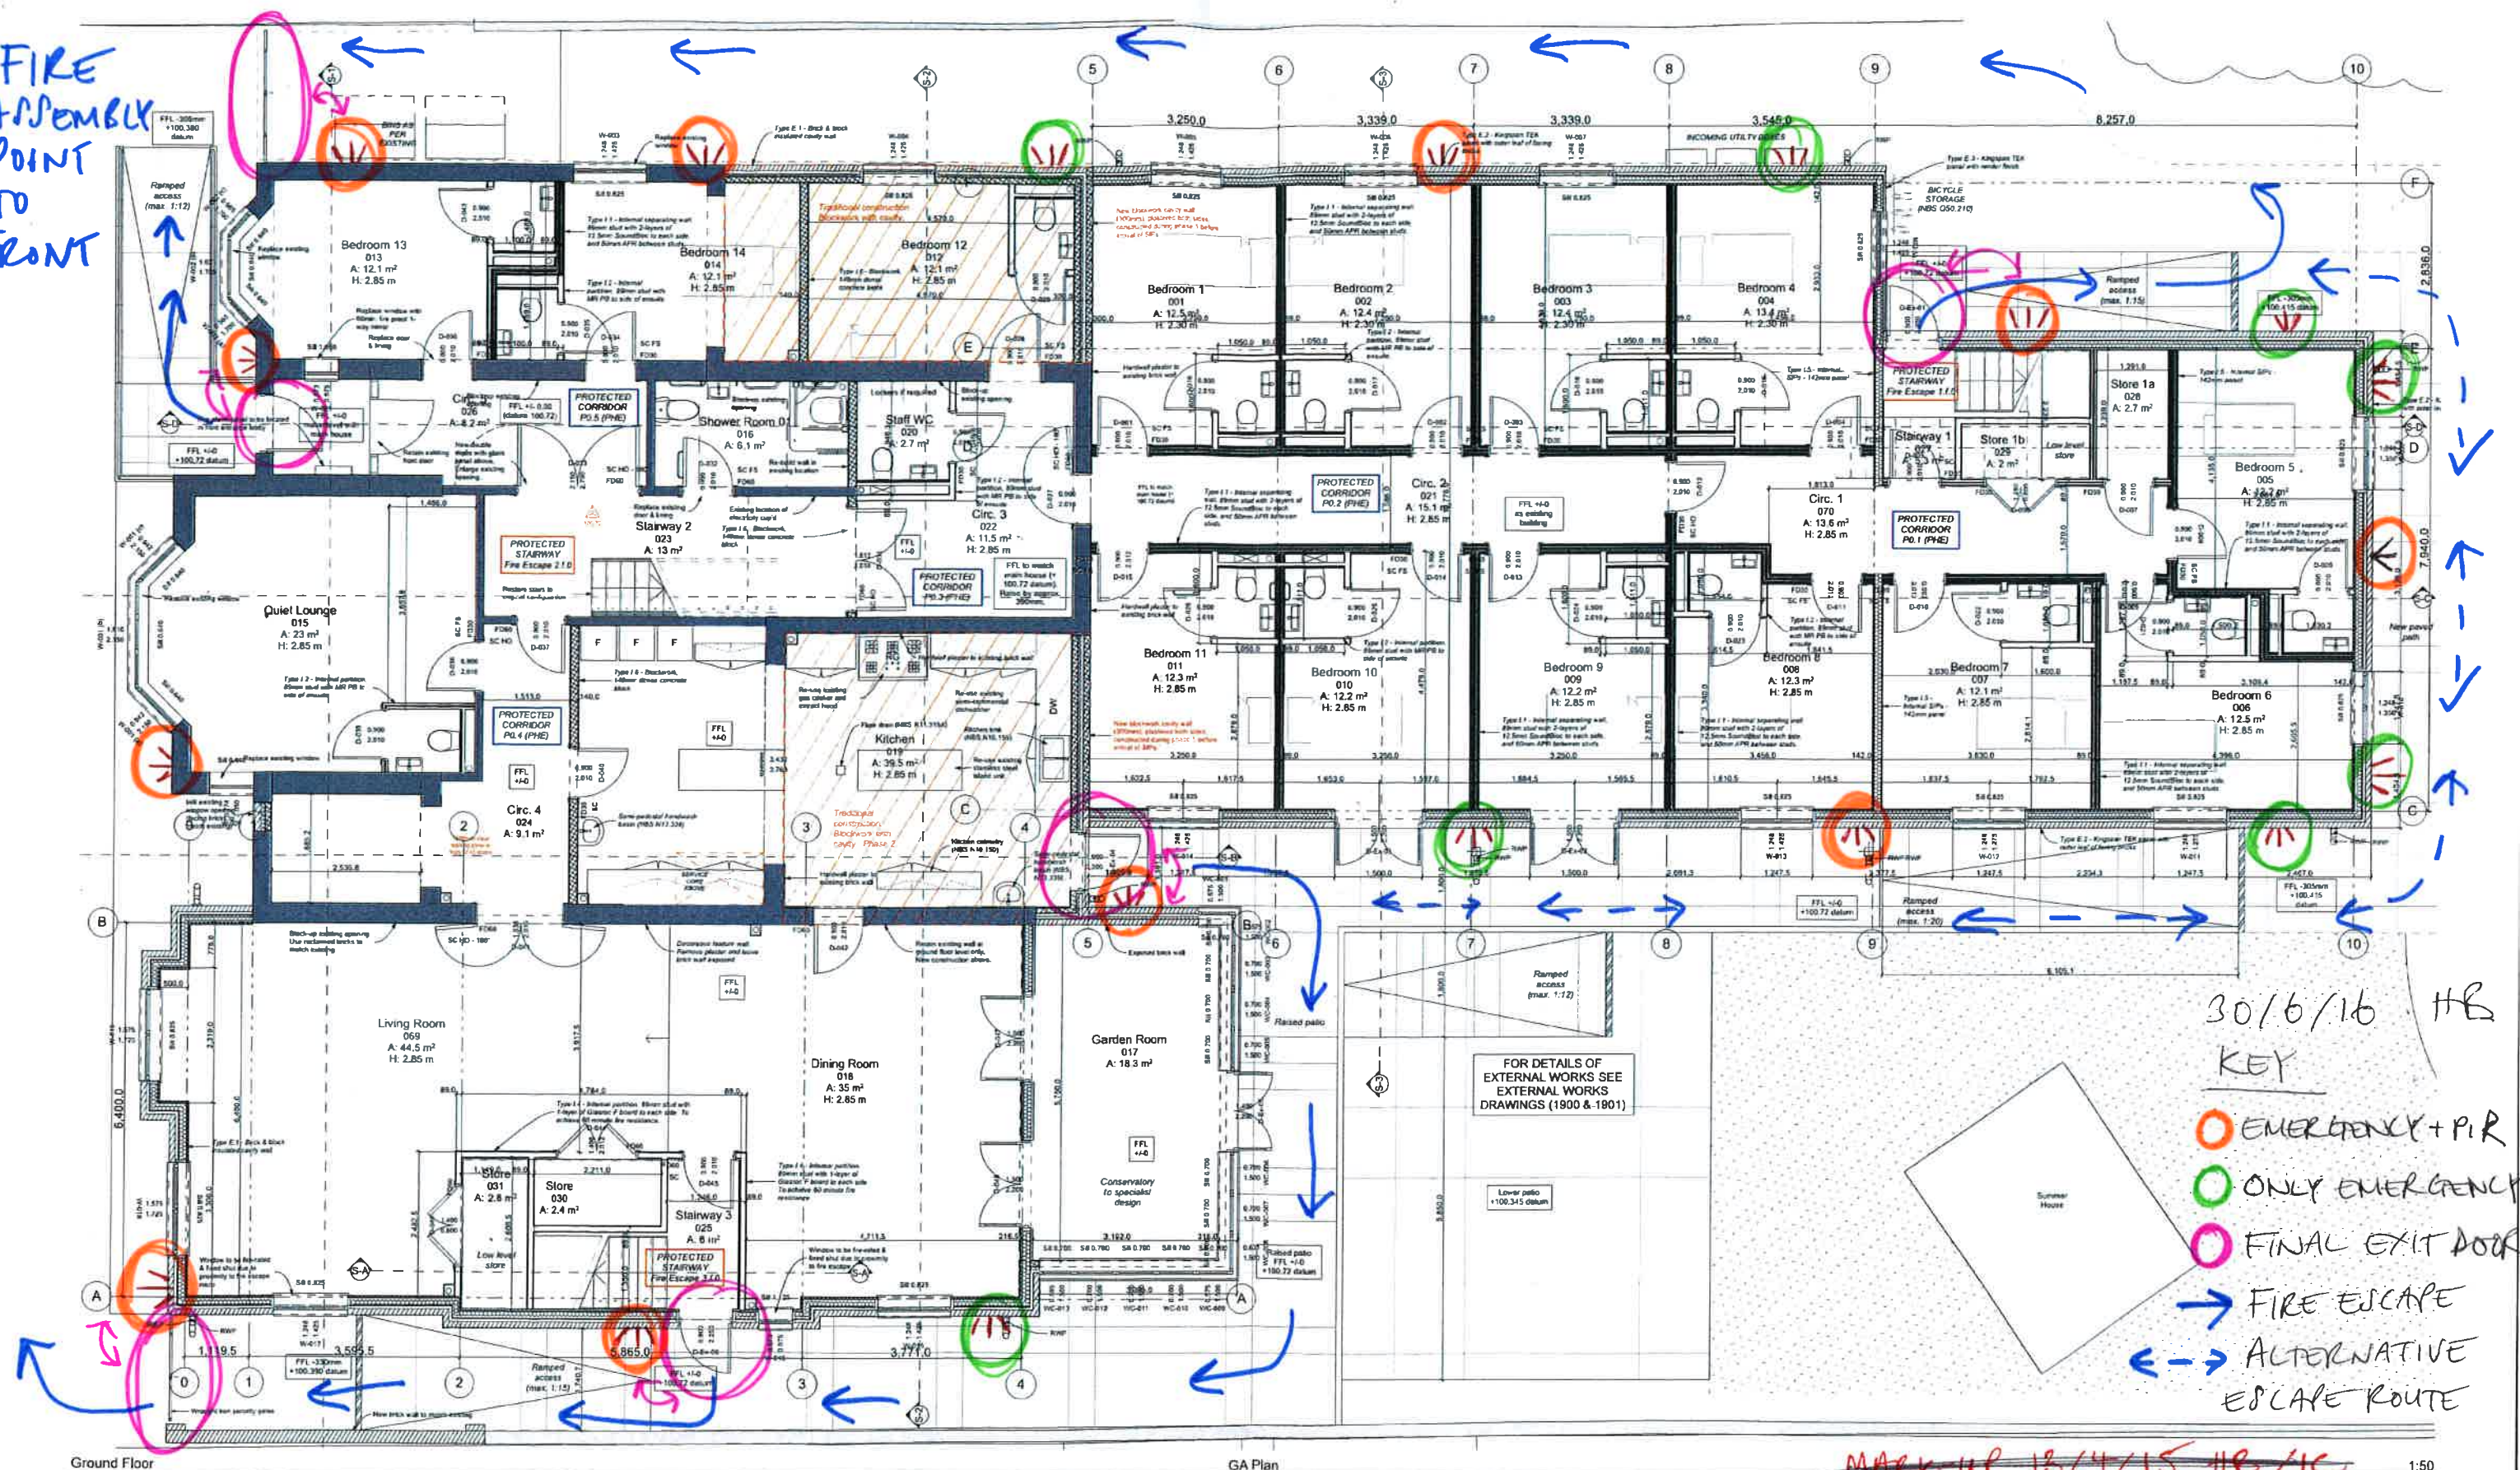

Ground Floor

GA Plan

1:50

Max 5 m apart ideal 2-2.5m high

PROPOSED POSITION OF WALL MOUNTED LED LIGHT - SEE SPEC. SHEET.

revisions & notes

A	19.01.15	HB	Issued to Cowan Consultancy for comment
B	26.01.15	HB	Issued to JM Partnership approved inspectors
C	27.02.15	HB	Issued for Tender

project
Caldwell Group Ltd
Alterations & Extension
Merok House
Emsworth

drawing name
Ground Floor GA Plan

CONSTRUCTION
January 2015
1:50 @A1
HLB

pwparchitects
81 South Street, Havant, Hampshire PO9 1BZ
t: 023 9248 2494
e: design@pwp-architects.com
www.pwp-architects.com
Project No. **4963**
drawing No. **1260** rev **C**

Note: All dimensions to be checked on site by the contractor before fabrication and erection. Figured dimensions to be taken in preference to scaled dimensions. This drawing is the copyright of the architects and must not be reproduced or used without their express consent, except for the purposes of a planning application. Electronic issue of this drawing to be confirmed by paper hard copy only.