


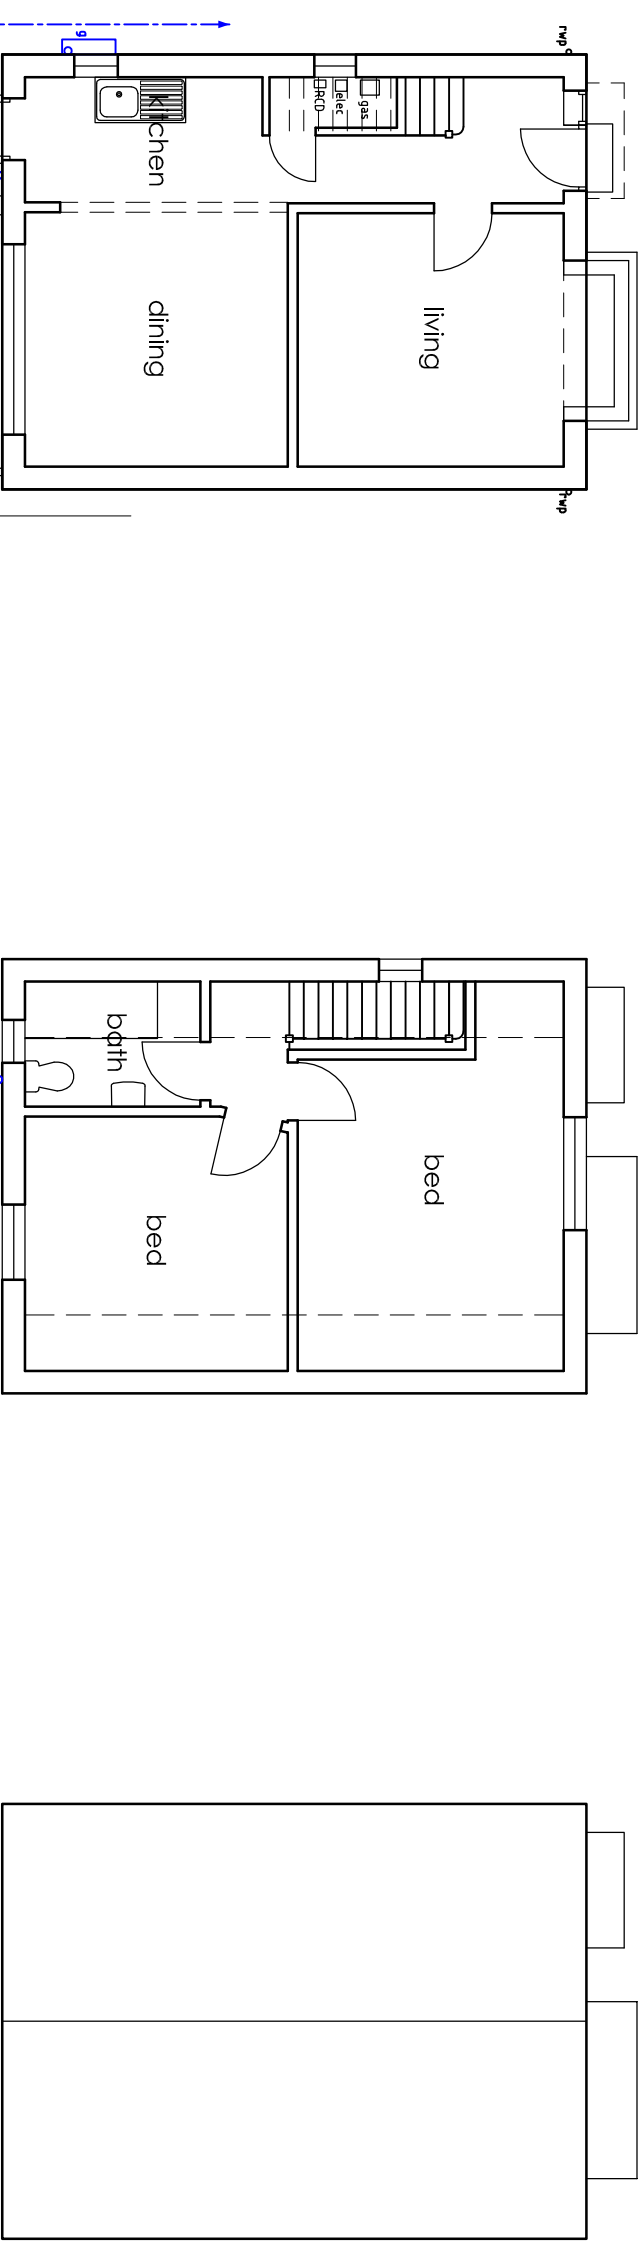

Ground
1:100

First
1:100

Roof
1:100

