


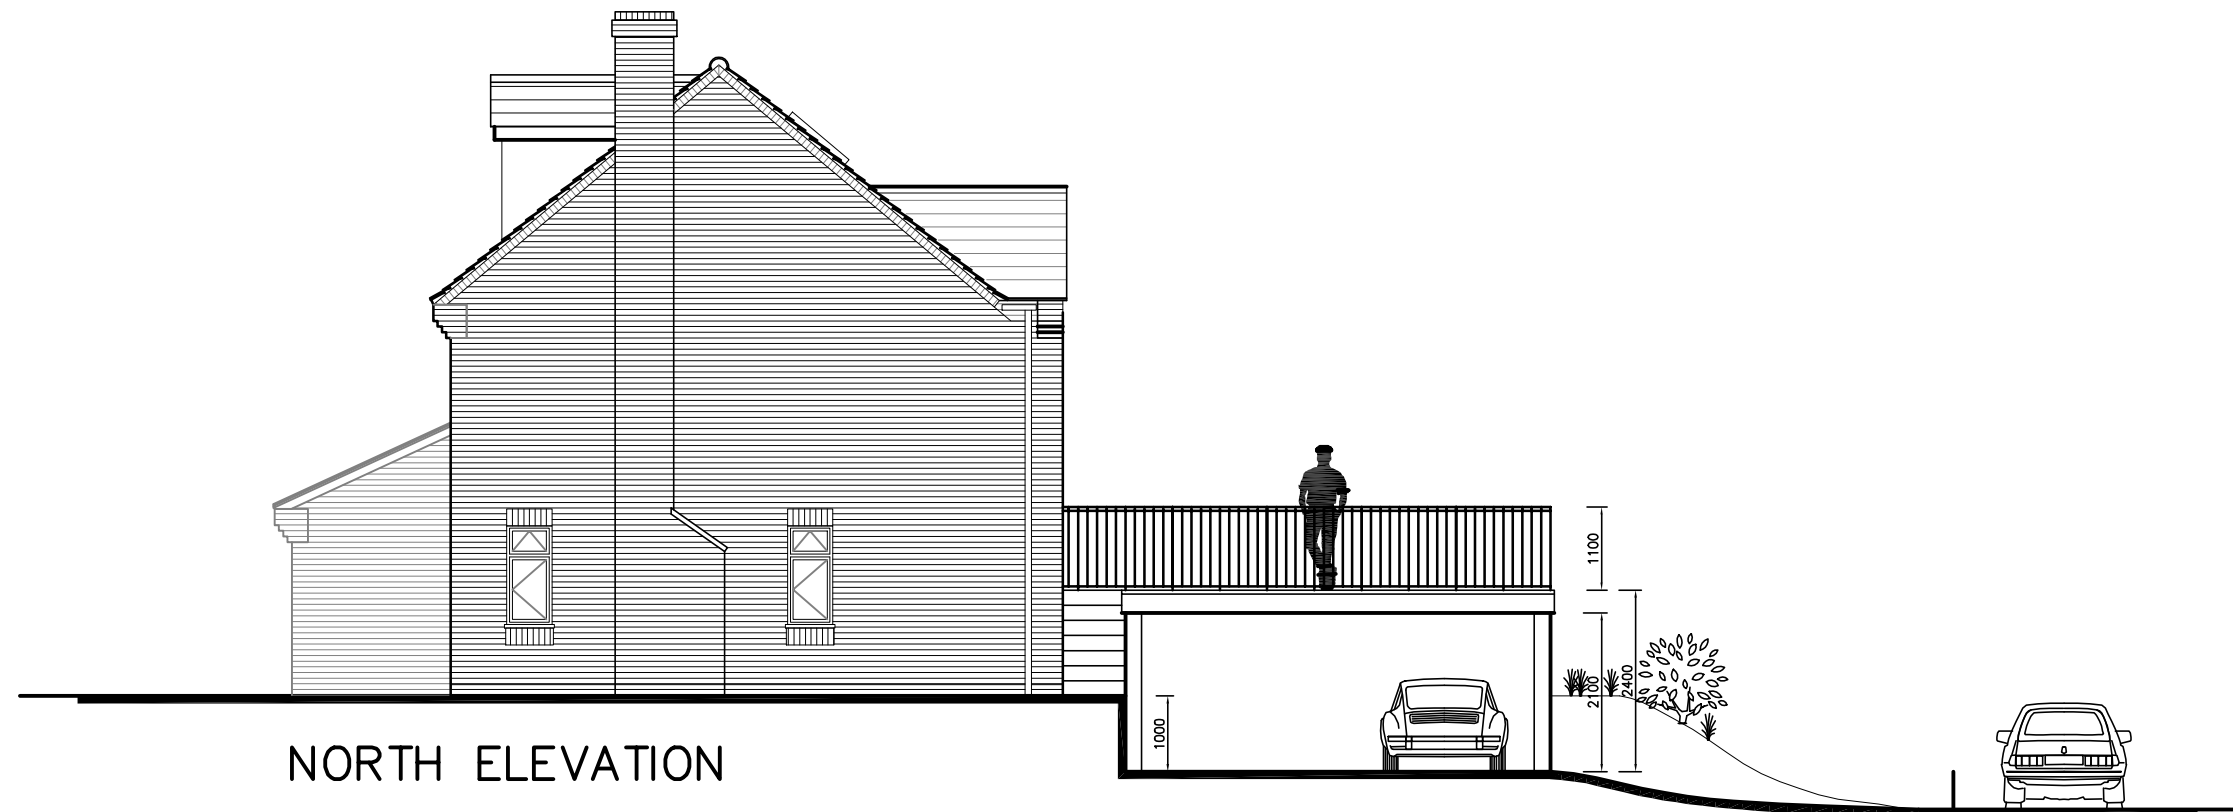

26, Leigh Road  
Havant

# PROPOSAL ELEVATIONS

Revisions  
A.



Scale A3 = 1:100  
Drawn NKM  
Date 13/07/16

1645-602<sup>0</sup>

metres

10

20

30