





AERIAL VIEW
NTS

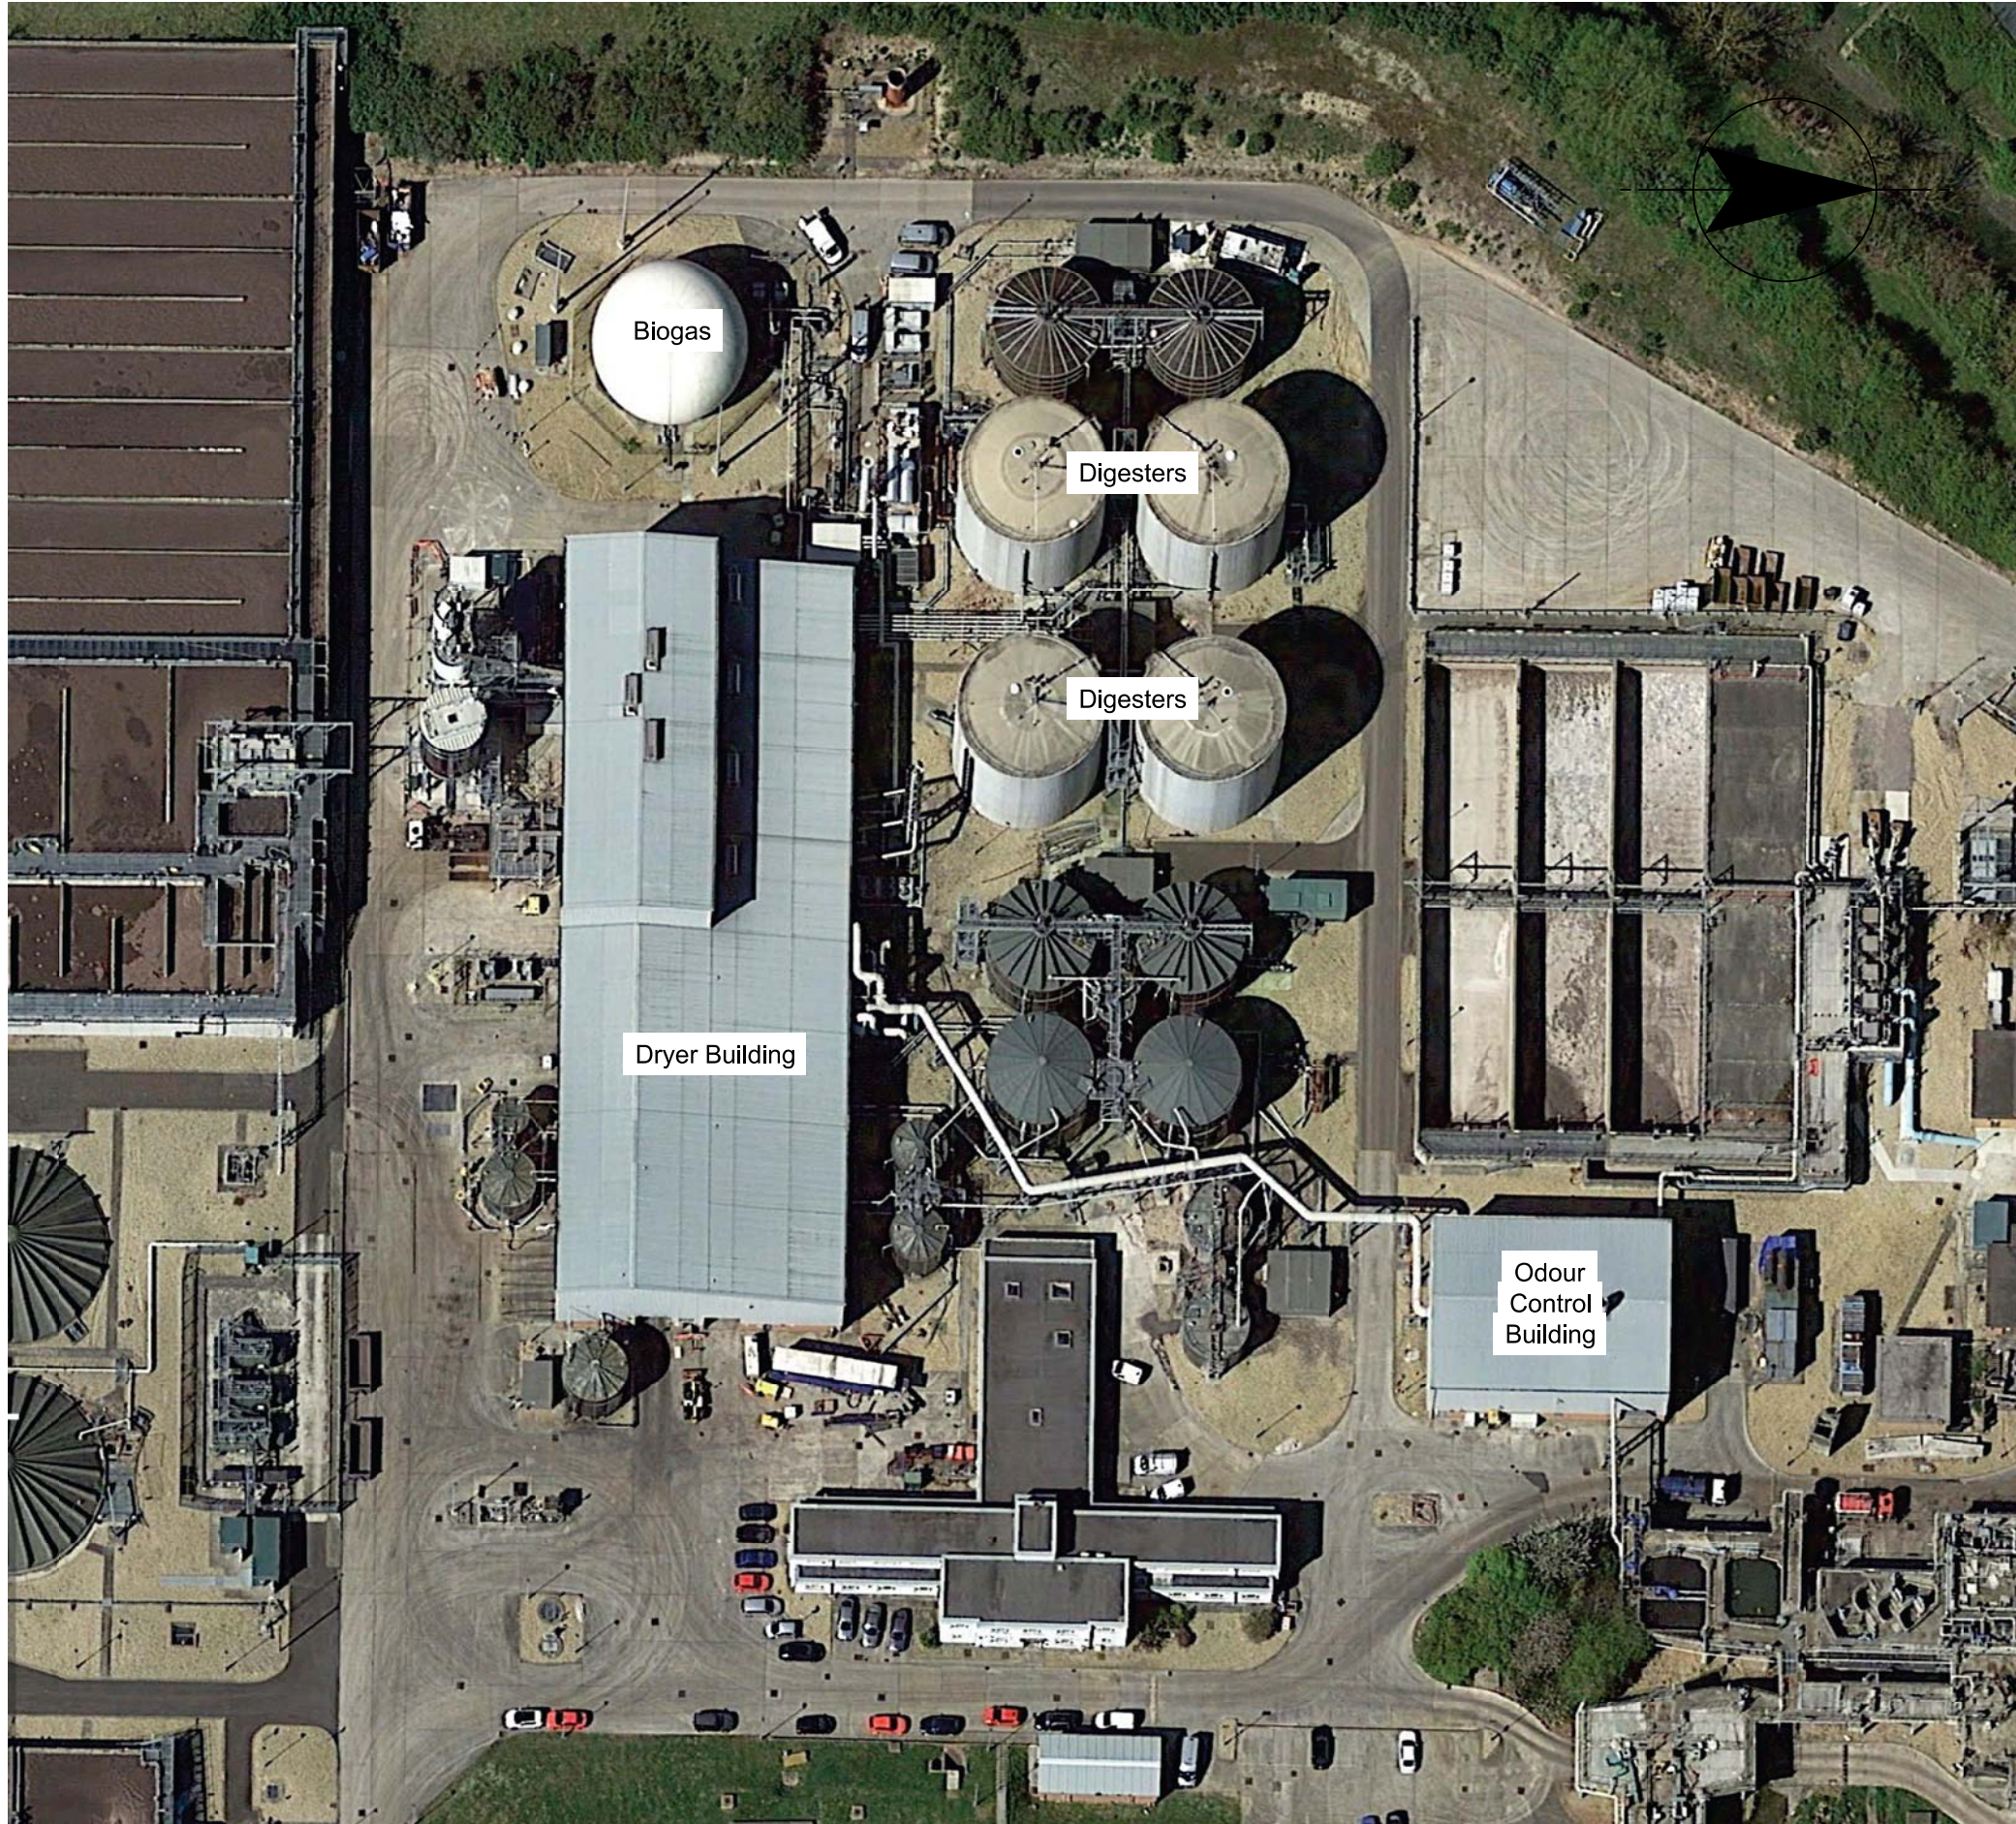

LOCATION PLAN
SCALE 1:2500

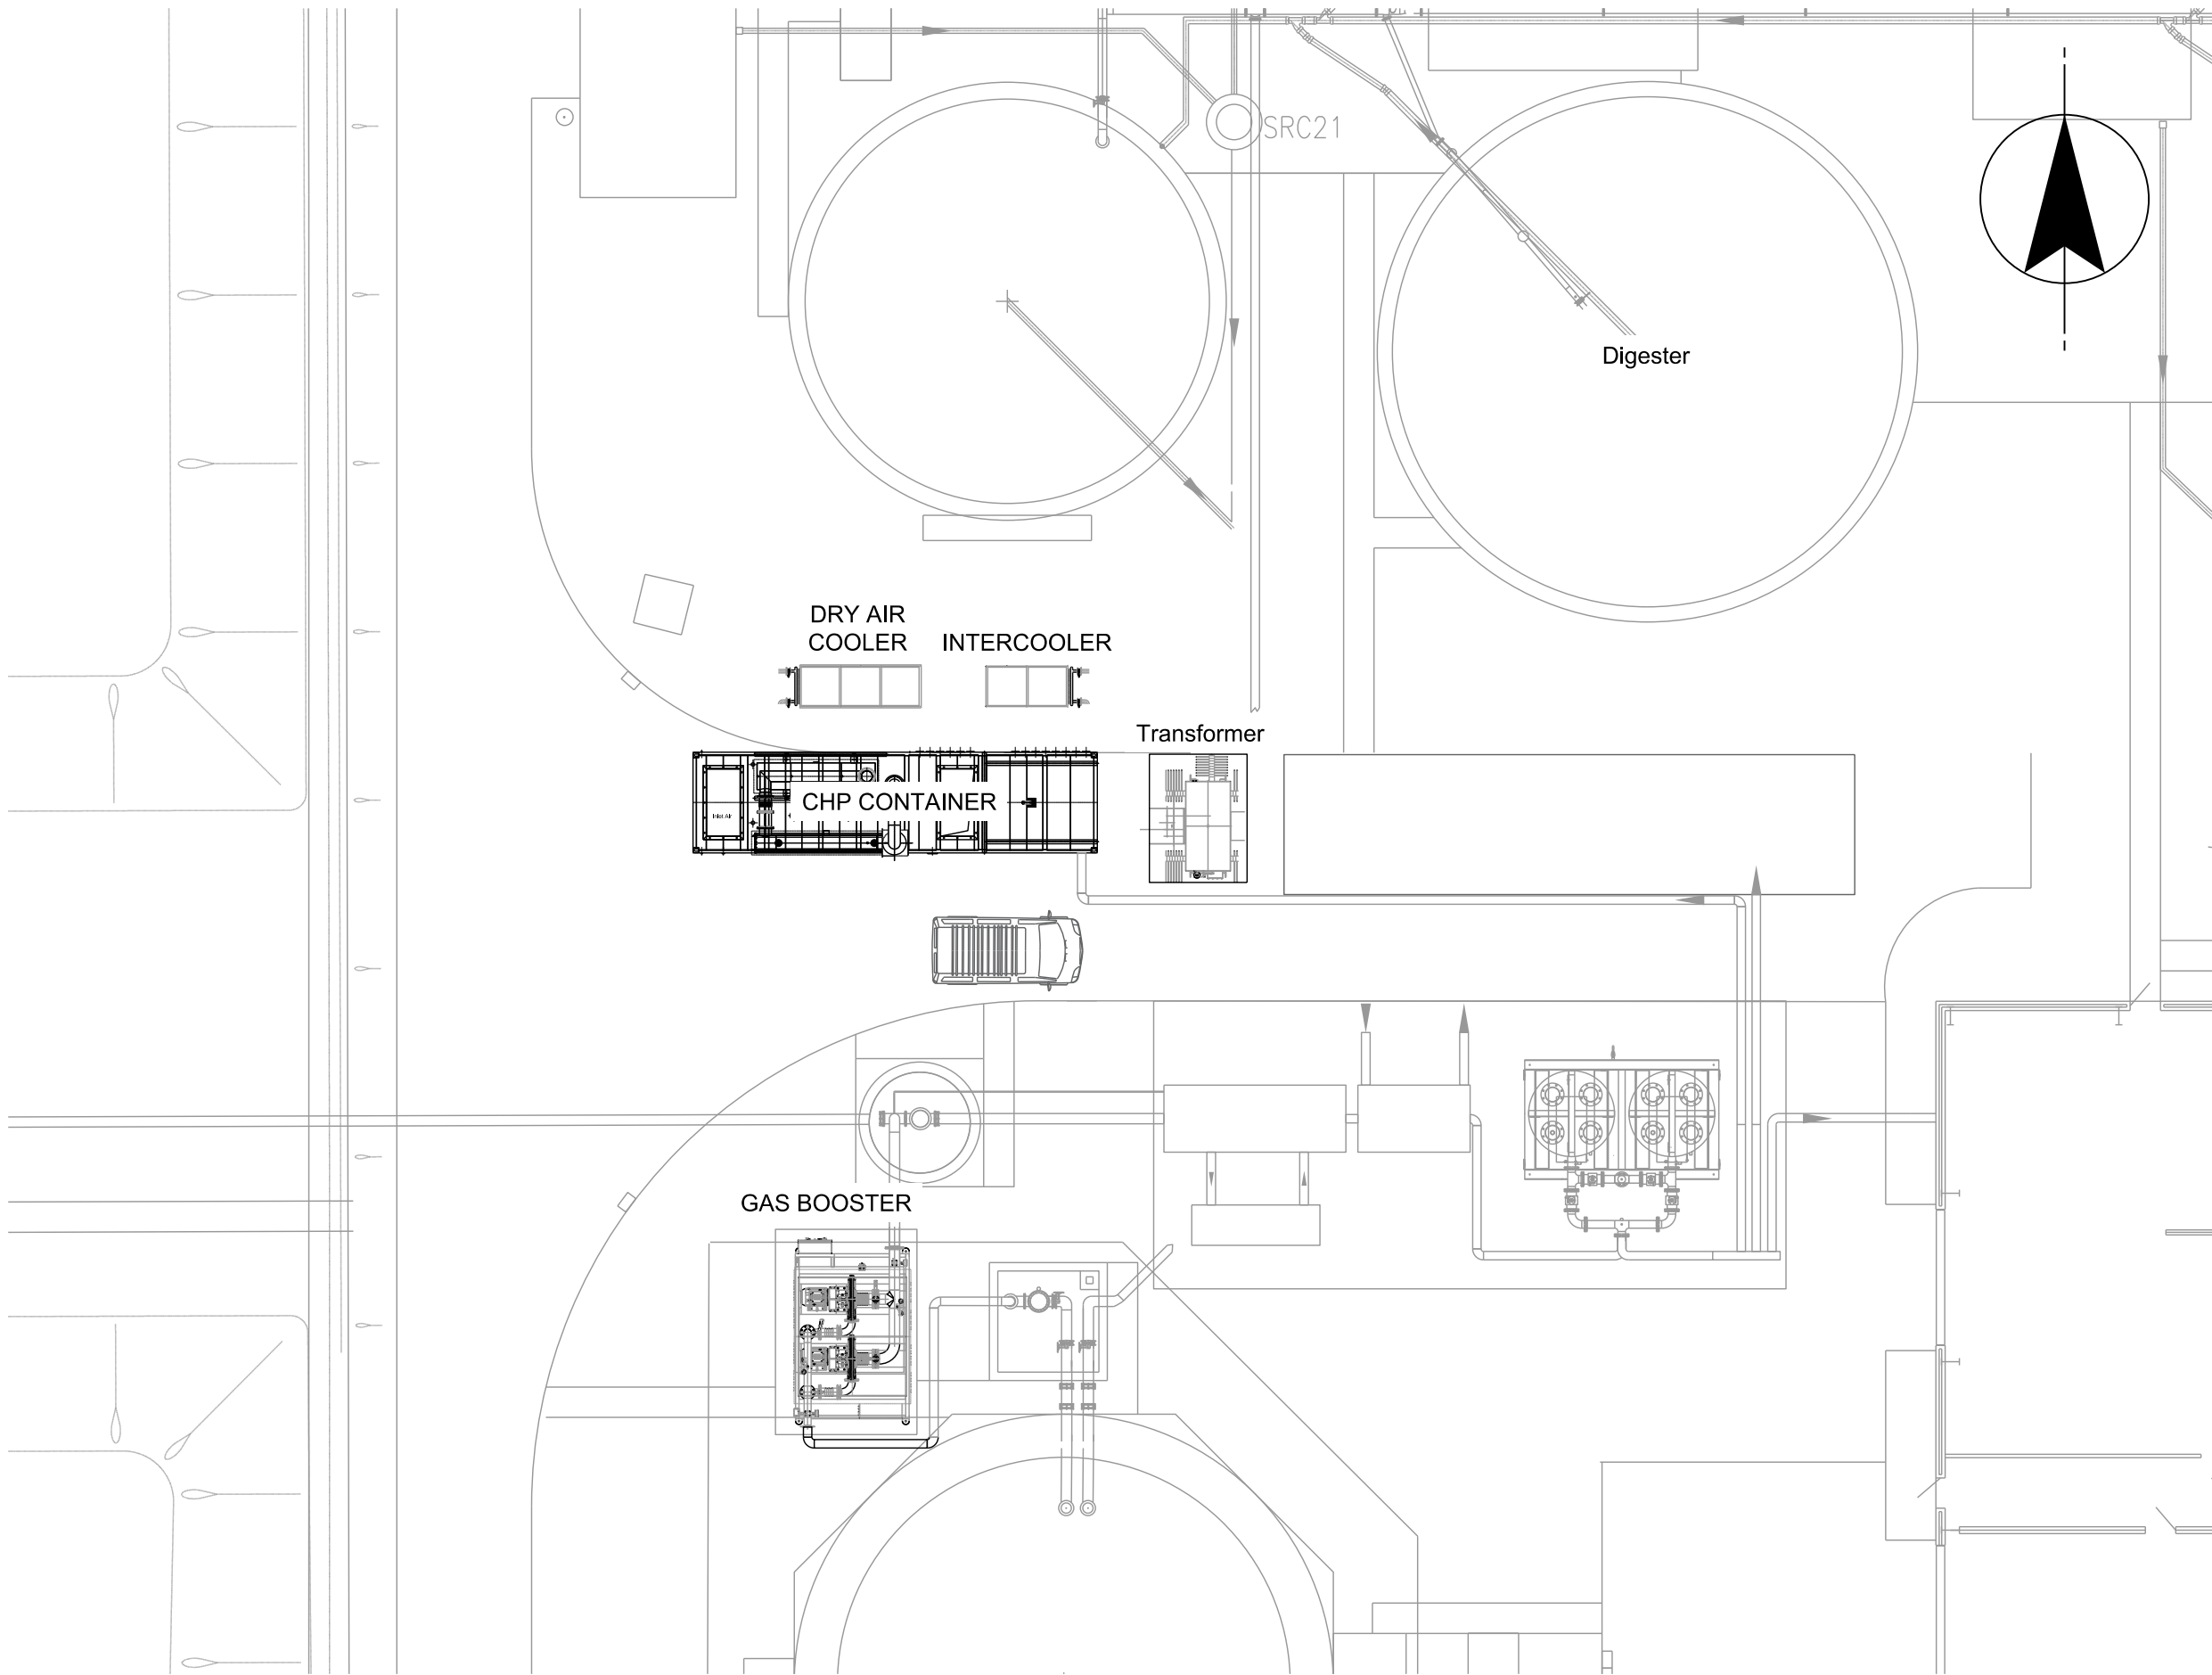

PLAN VIEW - PROPOSED CHP LAYOUT
SCALE 1:200

S.W. DRAWING NO.
JN.639168.0Z0733

REVISION
A

NOTES

1. ALL DIMENSIONS IN MILLIMETRES AND ALL LEVELS IN METRES UNLESS SHOWN OTHERWISE.

REFERENCES

JN.639168.0Z0731 PLANNING APPLICATION - AREA LOCATION PLAN
JN.639168.0Z0732 PLANNING APPLICATION - SITE LAYOUT PLAN
JN.639168.0Z0734 PLANNING APPLICATION - CHP CONTAINER

LEGEND

SITE BOUNDARY

SITE ACCESS ROUTE

SCALE 1 : 200

m100 0 10m

SCALE 1 : 2500

m100 0 100m

CURRENT VERSION INFORMATION

DATE	DRWN	CHKD	REVD	REV	REASON FOR ISSUE
14.04.16	NC	SLT	MR	A	PLANNING

THIS DRAWING IS ISSUED BY SOUTHERN WATER SUBJECT TO THE CONDITIONS THAT IT IS NOT COPIED EITHER IN WHOLE OR IN PART OR DISCLOSED TO THIRD PARTIES UNLESS PRIOR WRITTEN AUTHORISATION IS GIVEN BY SOUTHERN WATER. PREVIOUS VERSIONS OF THIS DRAWING SHOULD BE STAMPED SUPERSEDED OR DESTROYED. DO NOT SCALE THIS DRAWING - IF IN DOUBT ASK

Southern Water

In Partnership with

MWH®

Southern House
Yeoman Road
Worthing
West Sussex
BN13 3NX
telephone (01903) 264444
fax (01903) 691435

PROJECT TITLE

CHP CARBON MITIGATION SCHEMES

DRAWING TITLE

BUDDS FARM WTW
PLANNING APPLICATION
GENERAL ARRANGEMENT

SITE UNIT
MNEMONIC

PRN
639168

SITE UNIT
NO.

SCALE
AS SHOWN

MASTER
SIZE
A1

REVISION
A

S.W. DRAWING NO.
JN.639168.0Z0733

REVISION
A

Based upon Ordnance Survey Digital Data with the permission of the controller of H.M.S.O. Crown Copyright Reserved Licence No. WU298530