

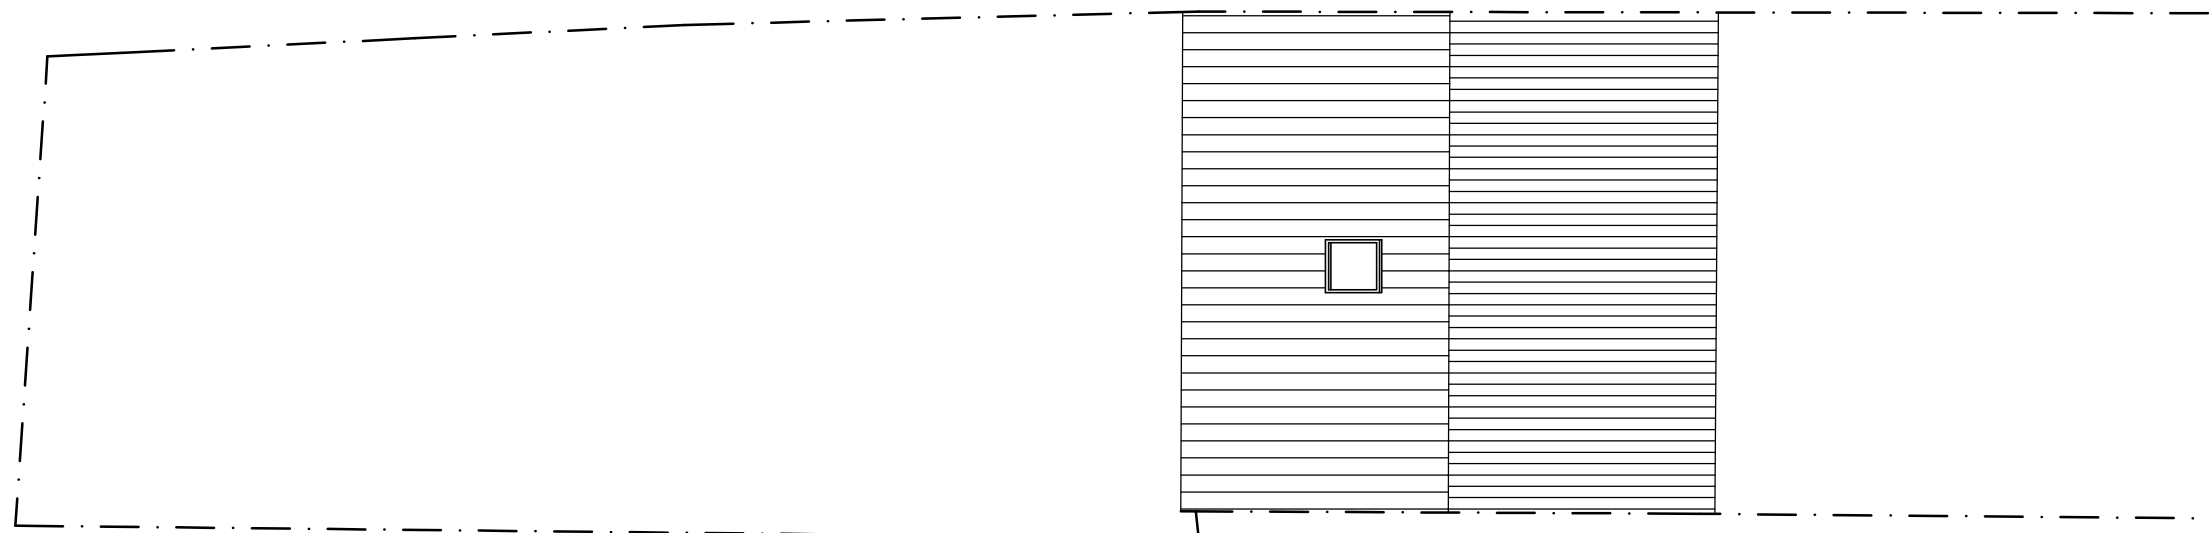


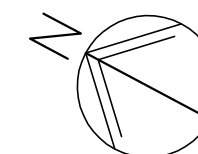

EXISTING

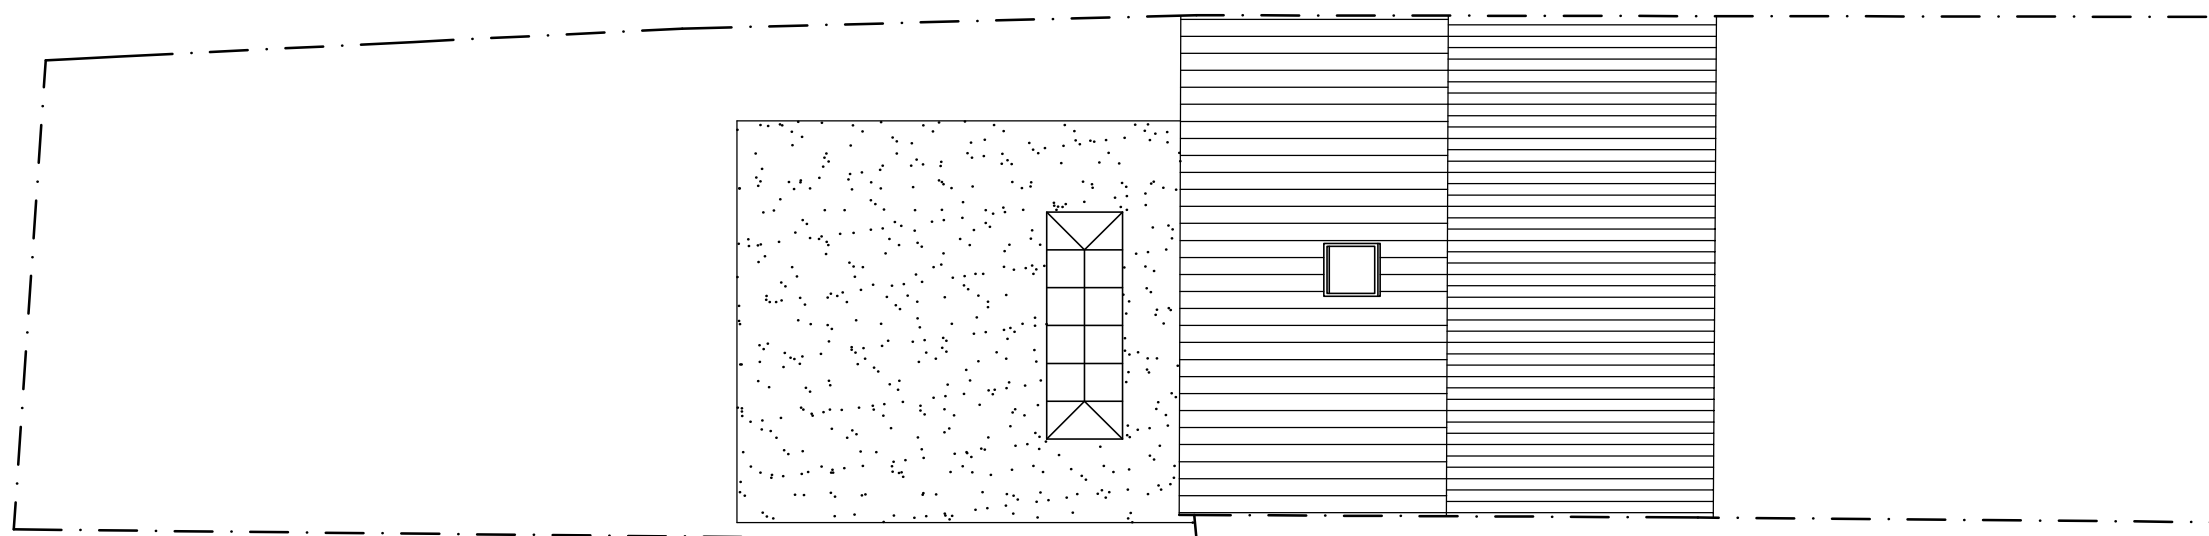

PROPOSED

15 High Lawn Way
Havant
PO9 5BP

ROOF
PLANS

Revisions
A.
B.
C.



Scale A3 = 1:100
Drawn NKM
Date 10/08/16

metres

10

20

30

1626-402⁰