



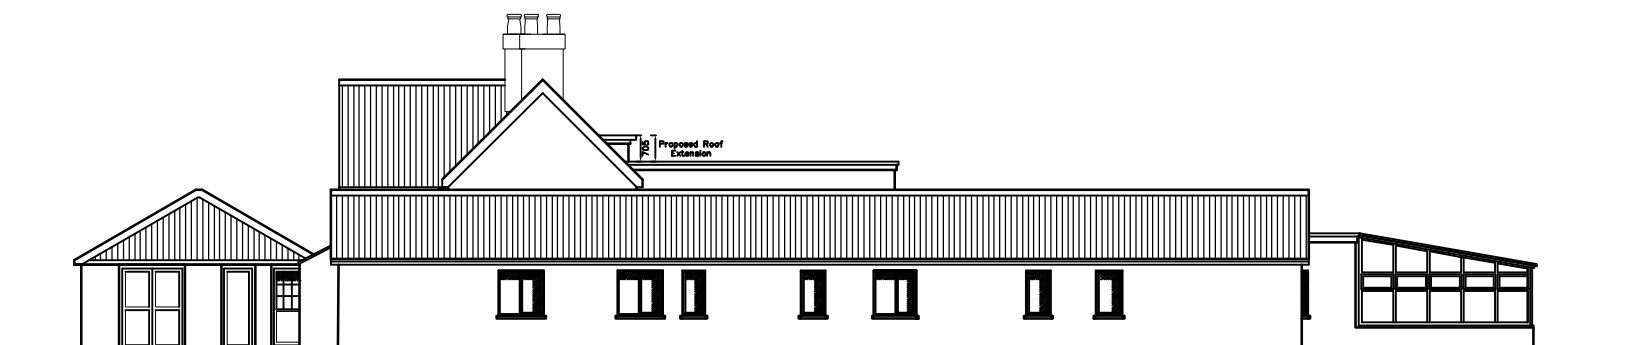


WEST

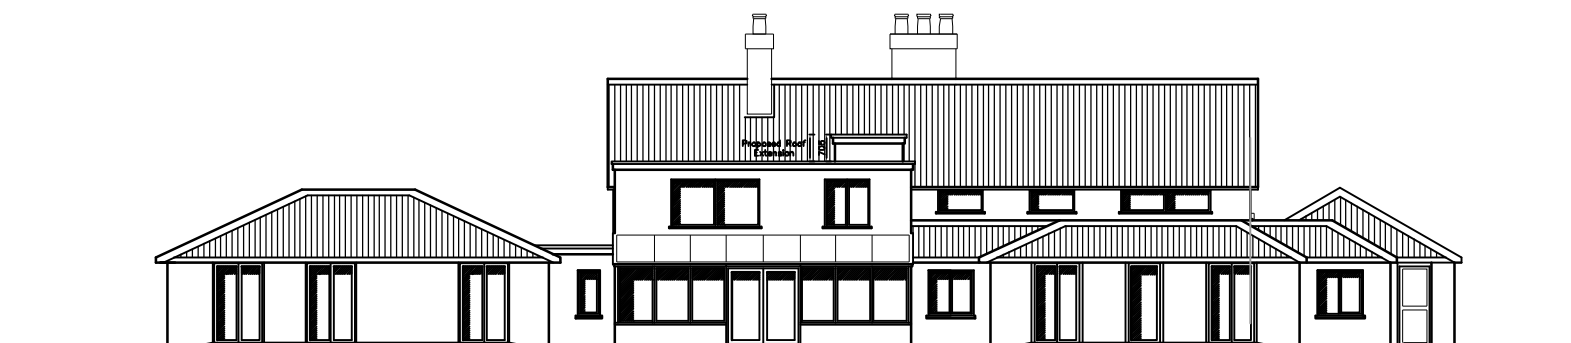

SOUTH



EAST

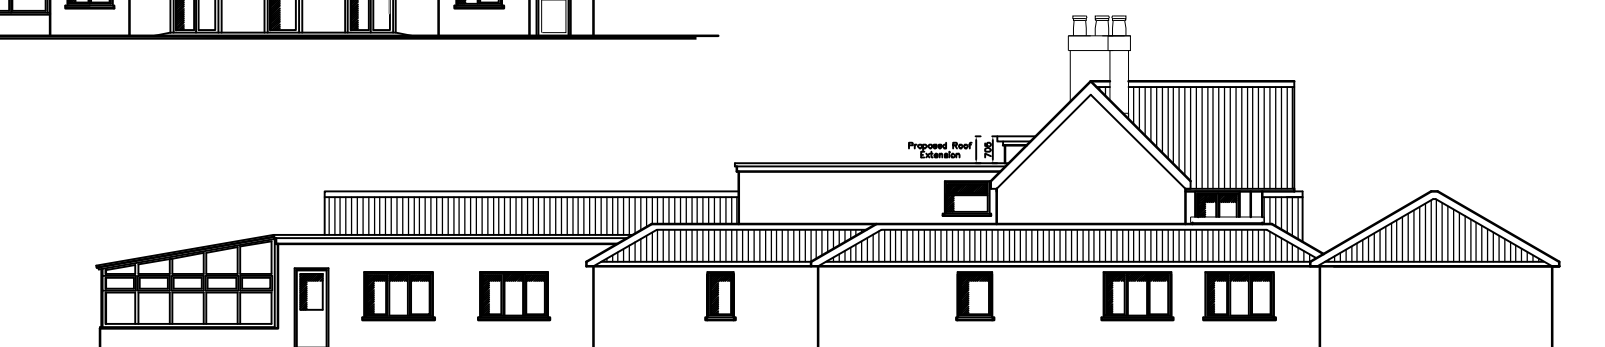

NORTH

Blossom House
Beech Grove
Hayling Island
P011 9DP

Proposed Elevations

Revisions

- A.
- B.
- C.



Scale A3 = 1:200, A1 = 1:100
Drawn ELR
Date 20/06/16

1618-502⁰

