




NOTES:

This drawing is produced for use in this project only and may not be used for any other purpose. NPS Property Consultants Ltd accept no liability for the use of this drawing other than the purpose for which it was intended in connection with this project as recorded on the title block fields 'Purpose for Issue' and 'File Status Code'.

This drawing may not be reproduced in any form without prior written agreement.

Do not scale from the drawing, use written dimensions only.

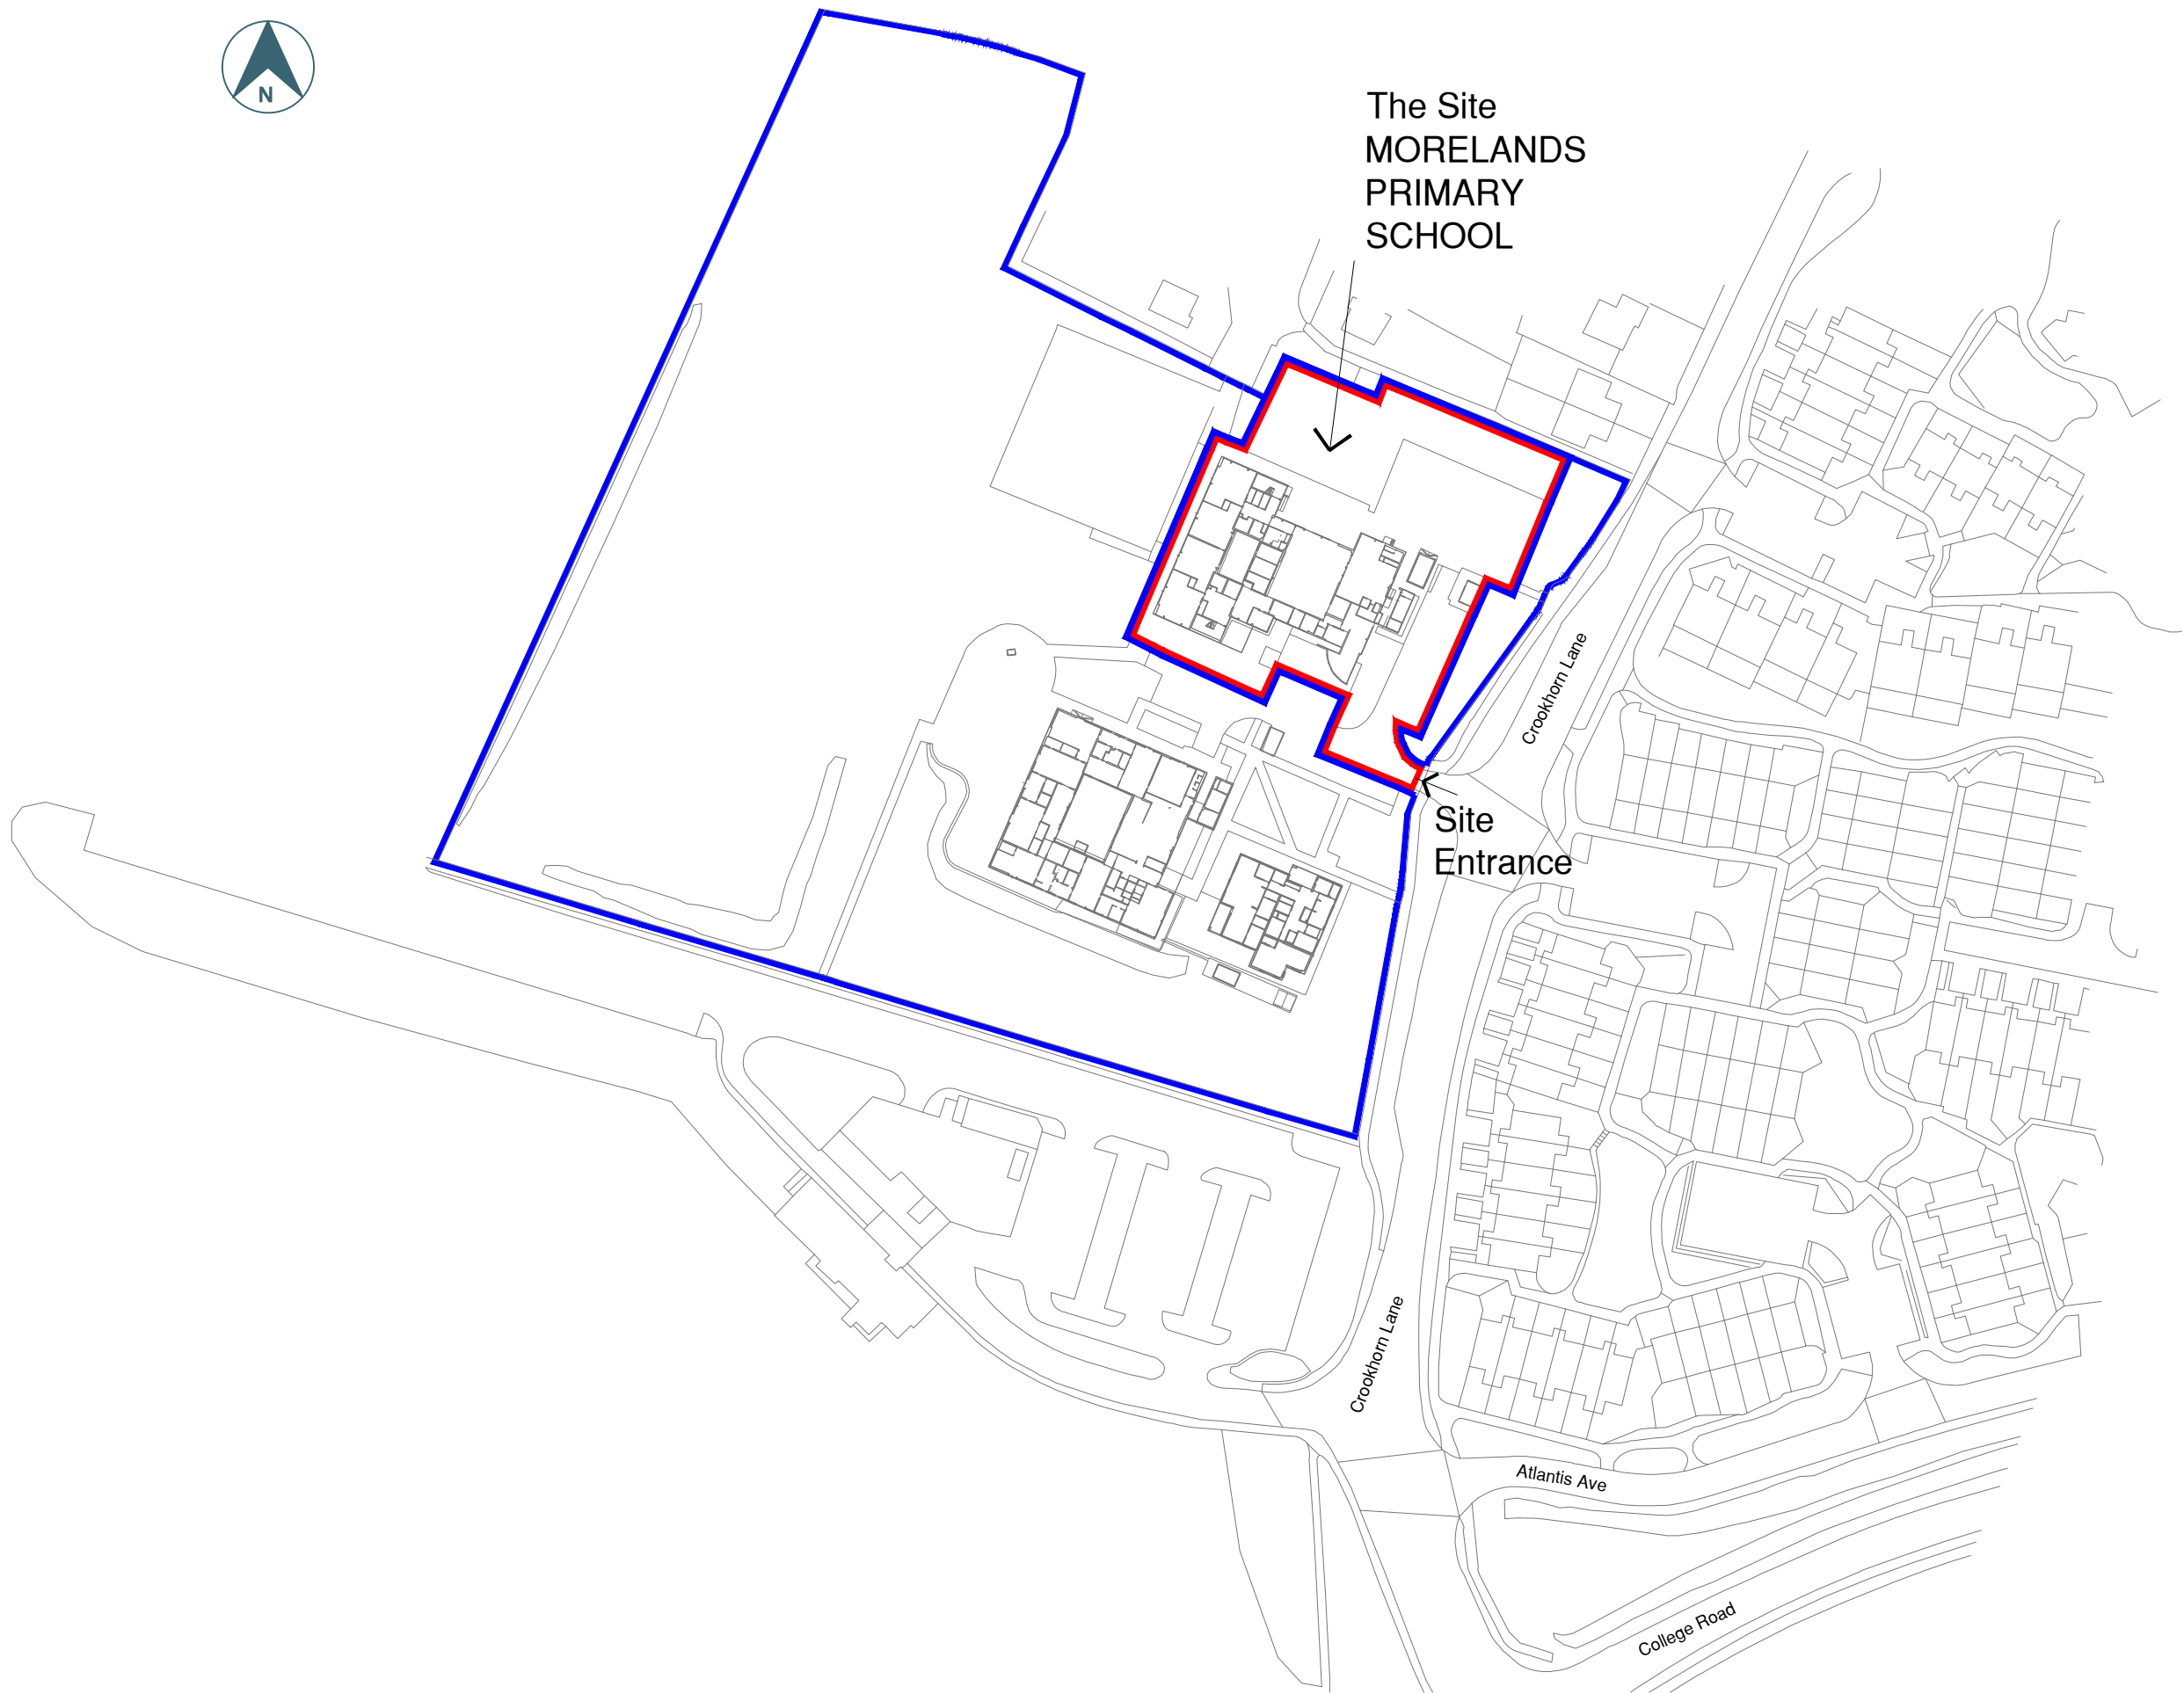

REVISED BY:		DATE:		CHECKED BY:		DATE:	
SCALE BAR		0	10	20	40	60	
Metres							
PURPOSE OF ISSUE PL = For Planning Approval							
FILE STATUS CODE S2							
© COPYRIGHT NPS GROUP Ordnance Survey mapping reproduced by permission of 11111111 ADD & Controller of HM Stationery Office Crown Copyright.							A3
HamsonJPA		HamsonJPA Townshend House 30 Crown Lane, Norwich Norfolk, NR1 3DT TEL: 01603 227120 EMAIL: mark.payne@hamsonjpa.co.uk					
Head Office: Hayworthe House, Market Place, Haywards Heath, West Sussex, RH16 1DB1 Other Office locations can be found on our website : www.hamsonjpa.co.uk							
CLIENT Hampshire County Council							
PROJECT SCOLA Recladding Project MORELANDS PRIMARY SCHOOL Waterlooville, Hampshire							
TITLE Location Plan							
SCALES 1:1250		DATE April 16		DRAWN MP		CHECKED MPH	
FILE / DRAWING NAME							REV CODE
PROJECT NR 16-4-1004		DRAWING FIELDS HJP-DR-B		UNIQUE NR 010		P1	