
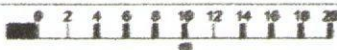


30-32 East Street

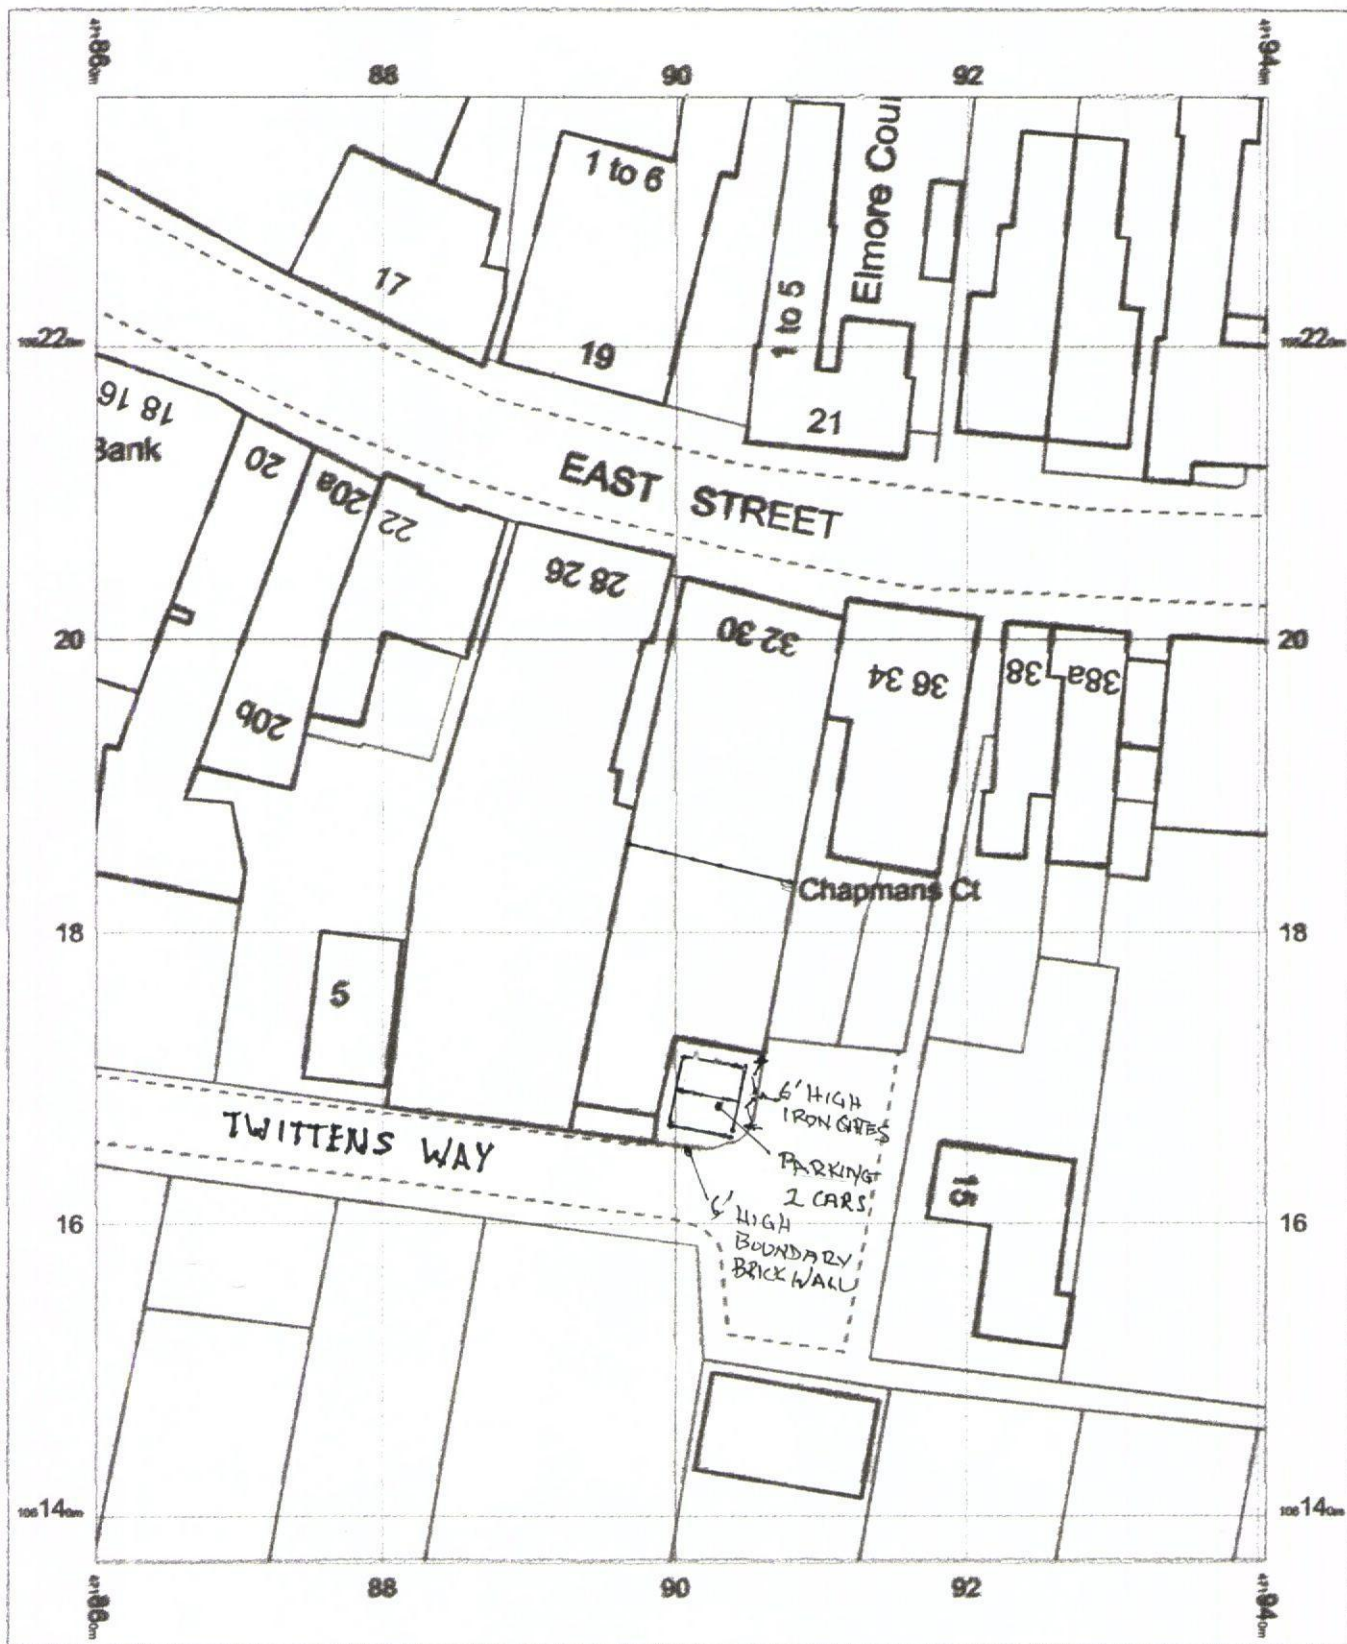

RECEIVED


24 NOV 2011

HAVANT BOROUGH
COUNCIL

OS Mastermap
21 November 2011, ID: BLJT-09110257
www.planningapplicationmaps.co.uk

1:500 scale print at A4, Centre: 471900 E, 106187 N

© Crown Copyright. Licence no. 10001996

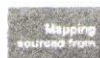

bluejet
mapping