
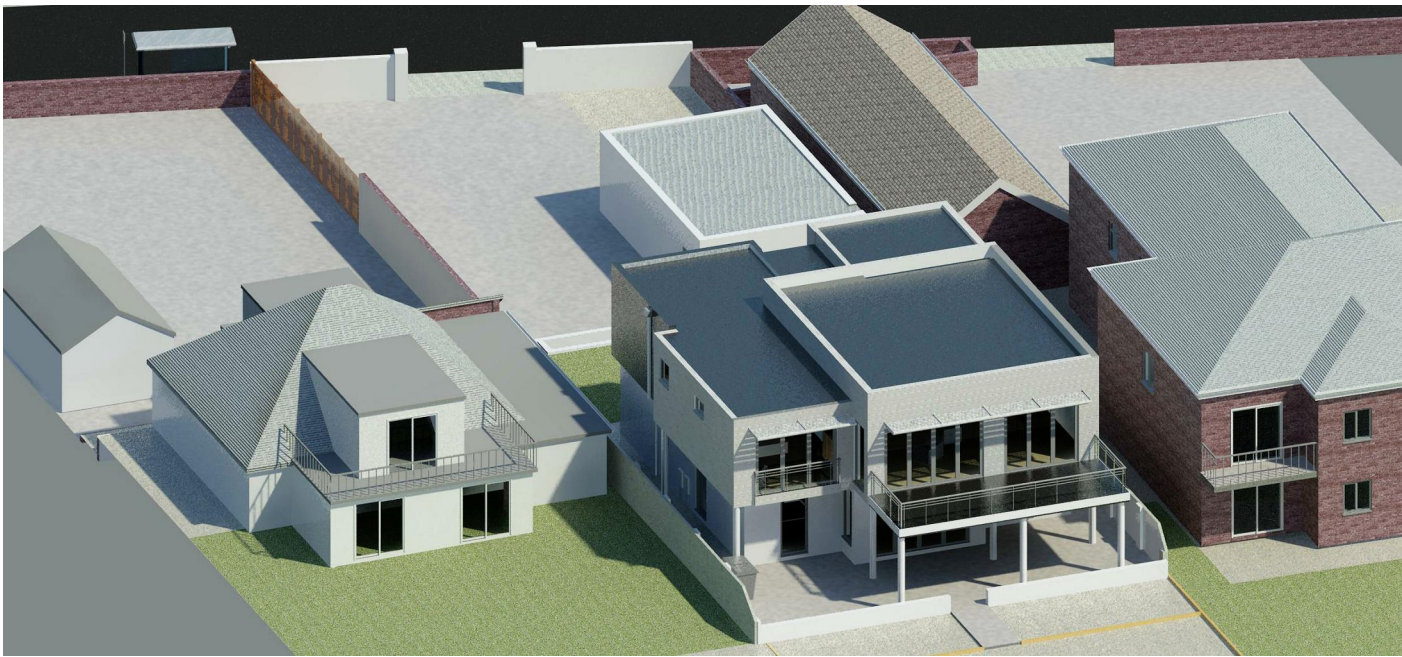


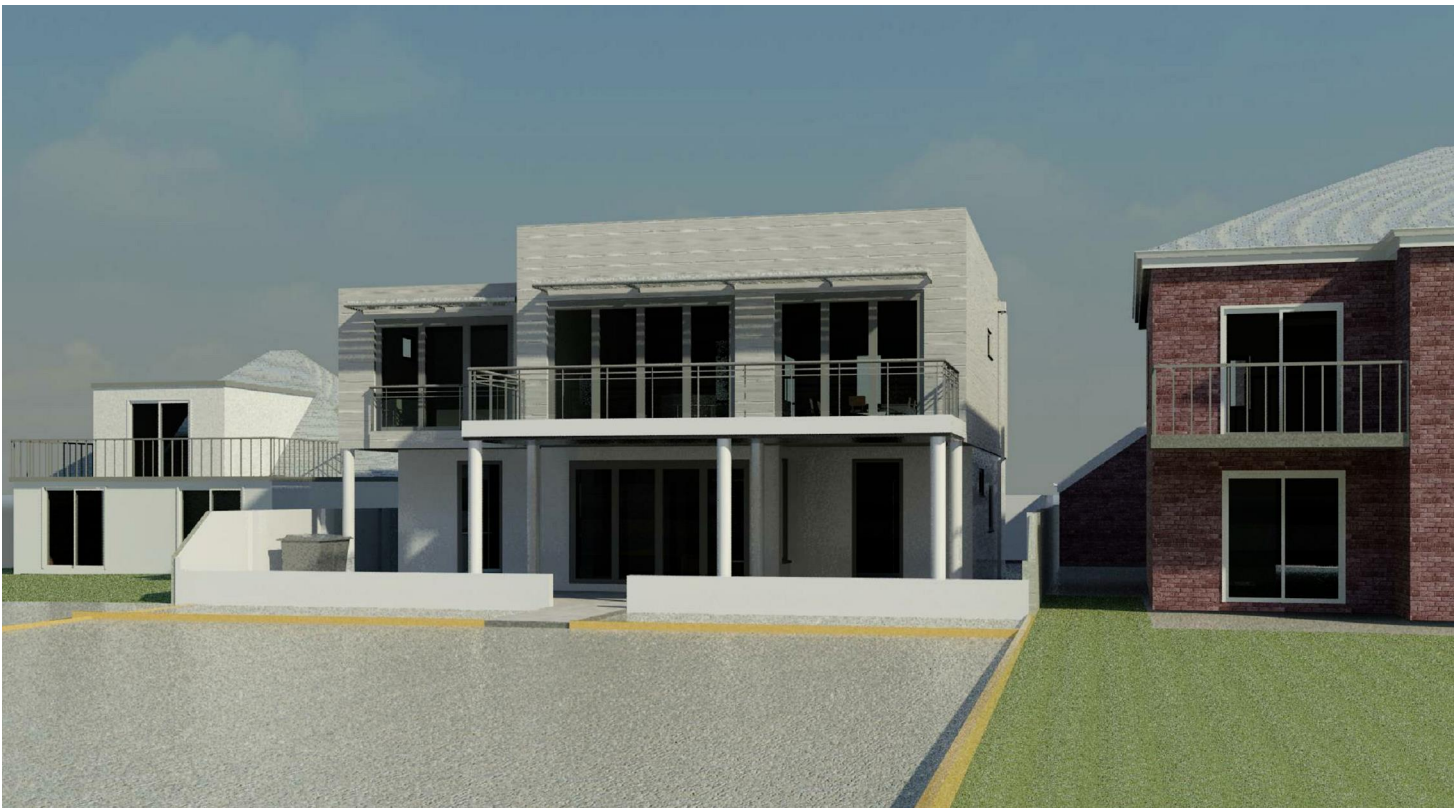

Please Note
The colours and textures in these renders are only an indicative representation of the materials to be used and the materials and RAL colours specified in the application should take precedent
These drawings are for planning and building regulation purposes only and are not for construction. All dimensions should be checked on site before work commences

IJ Murray Associates

www.ijma.co.uk

No.	Description	Date

Mr Bending Ms Elder

78 Southwood

Views 2

Project number	Project Number	A106 V3.7
Date	Issue Date	
Drawn by	Author	
Checked by	Checker	Scale
		1 : 1