


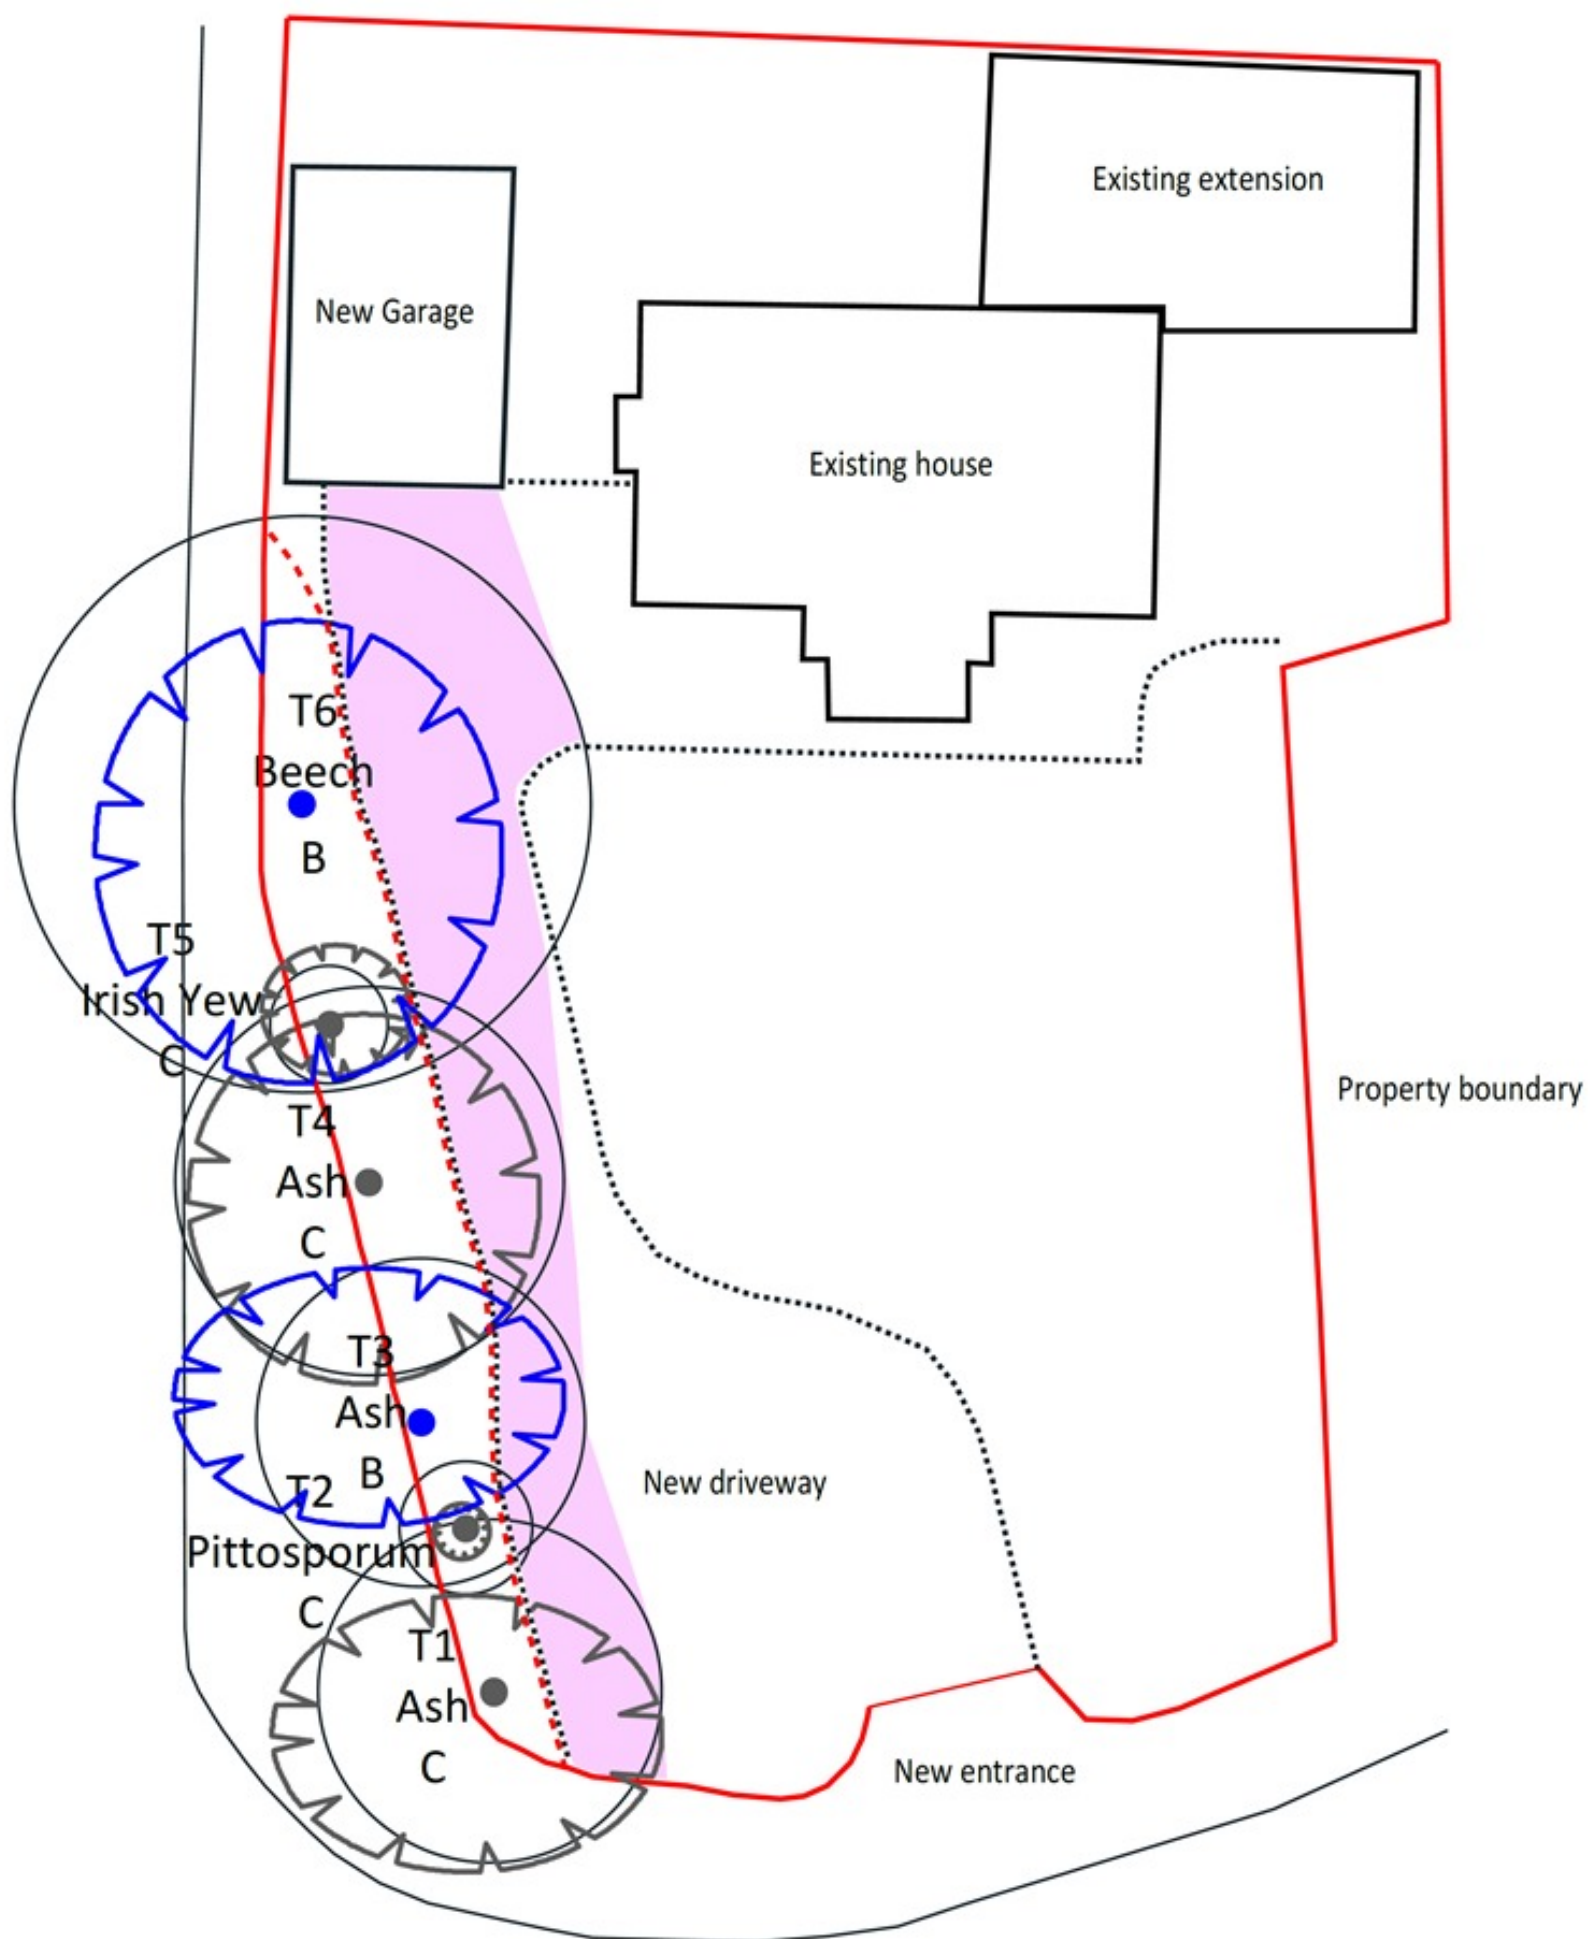

MARTIN DOBSON
ASSOCIATES
 ARBORICULTURAL CONSULTANCY

www.martindobson.org.uk / www.TreeExpertWitness.co.uk

Site: 1 Woodbury Avenue, Havant	1:200 @ A3
Drawing Title: Tree Protection Plan	June 2016

Key:

- Category A (Green dot)
- Category B (Blue dot)
- Category C (Grey dot)
- Category U (Red dot)

Category: (Diagram of a tree with labels for Crown Spread, Tree Number, Species, Category, and Root Protection Area)

0 5 metres

- Extent of new driveway
- Location of protective fencing
- Location of no-dig cellular driveway