

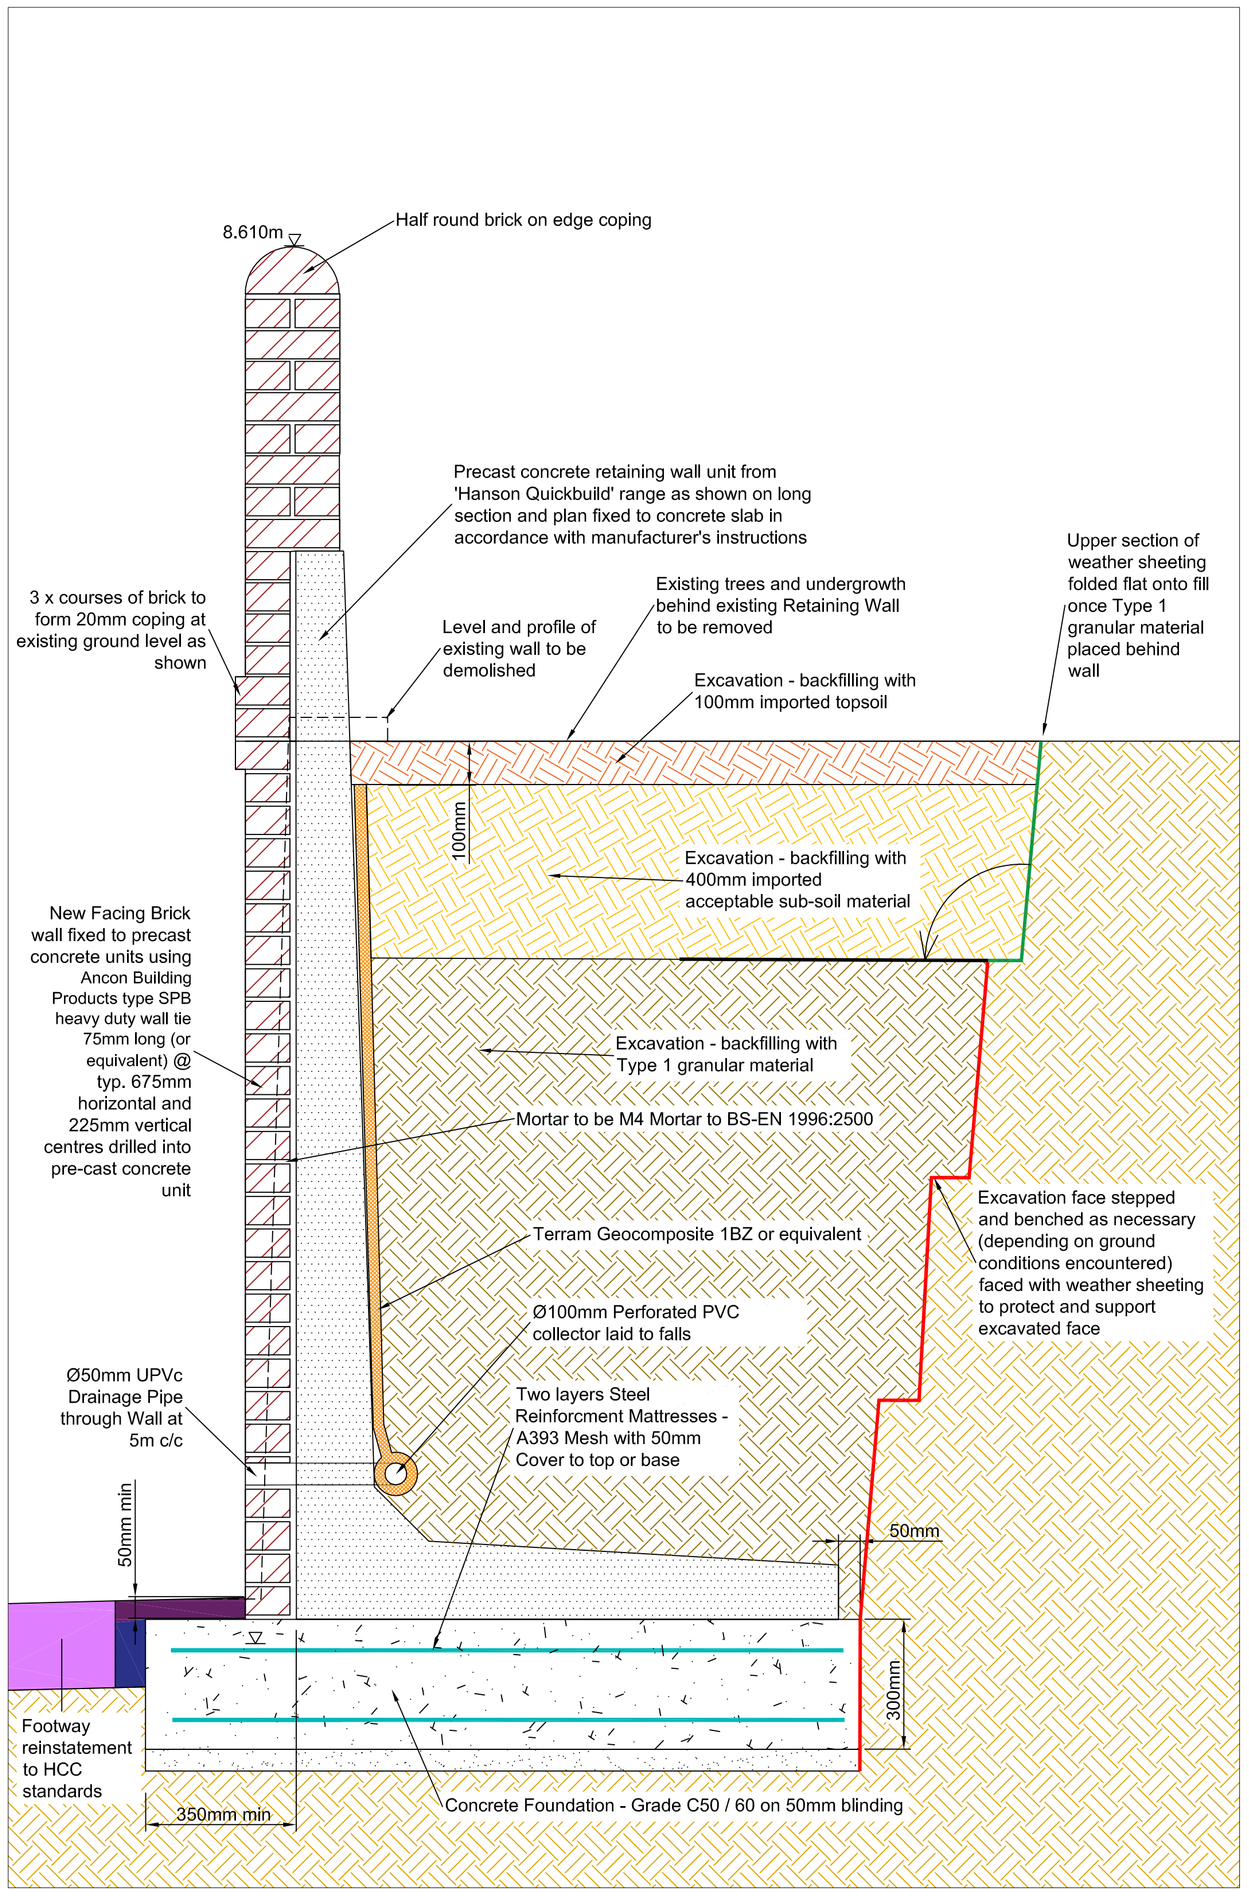



RETAINING WALL TYPICAL CROSS SECTION A-A (APPROX. SCALE 1 : 10
BUT VARIES WITH PCC RETAINING UNIT TYPE)

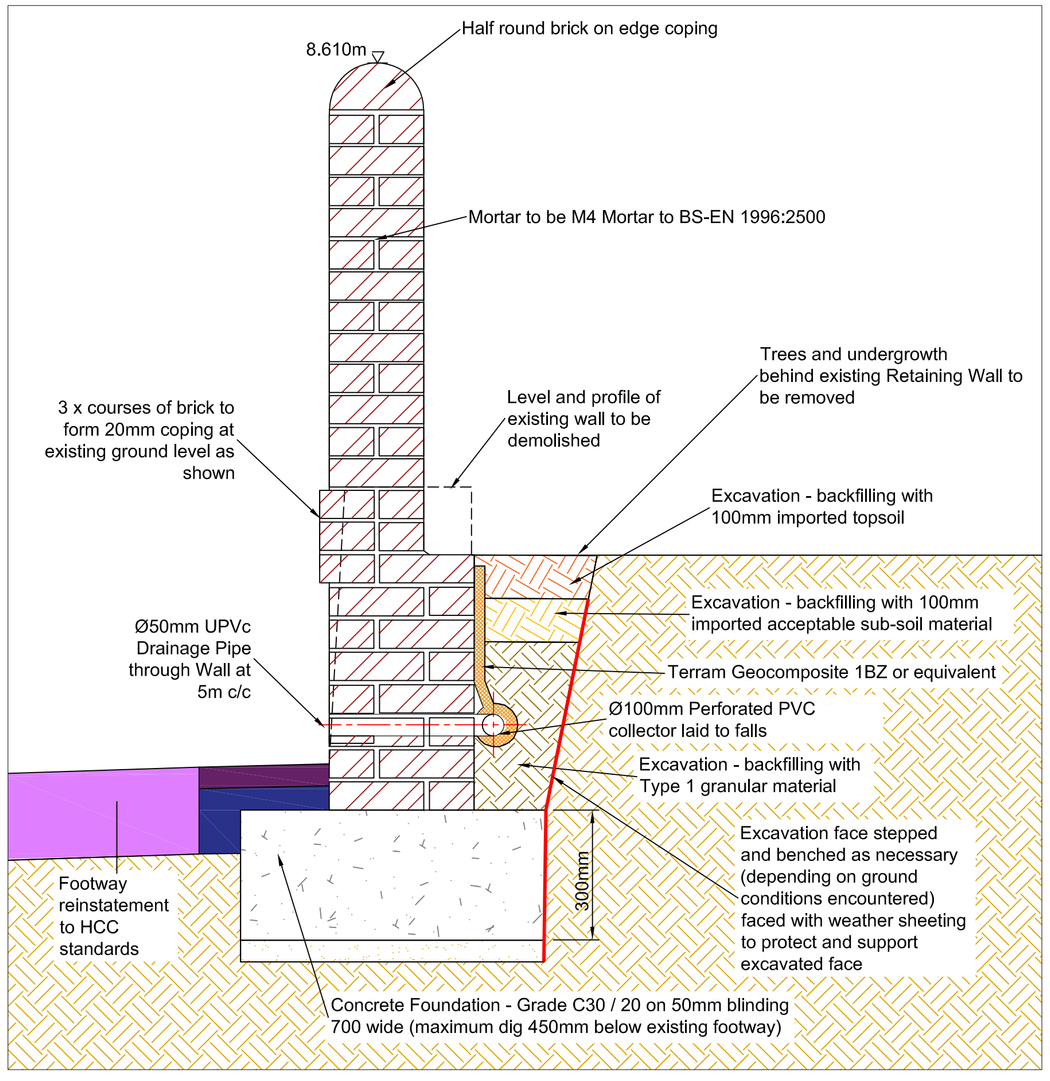

BRICK RETAINING WALL TYPICAL CROSS
SECTION B-B (APPROX. SCALE 1 : 10)

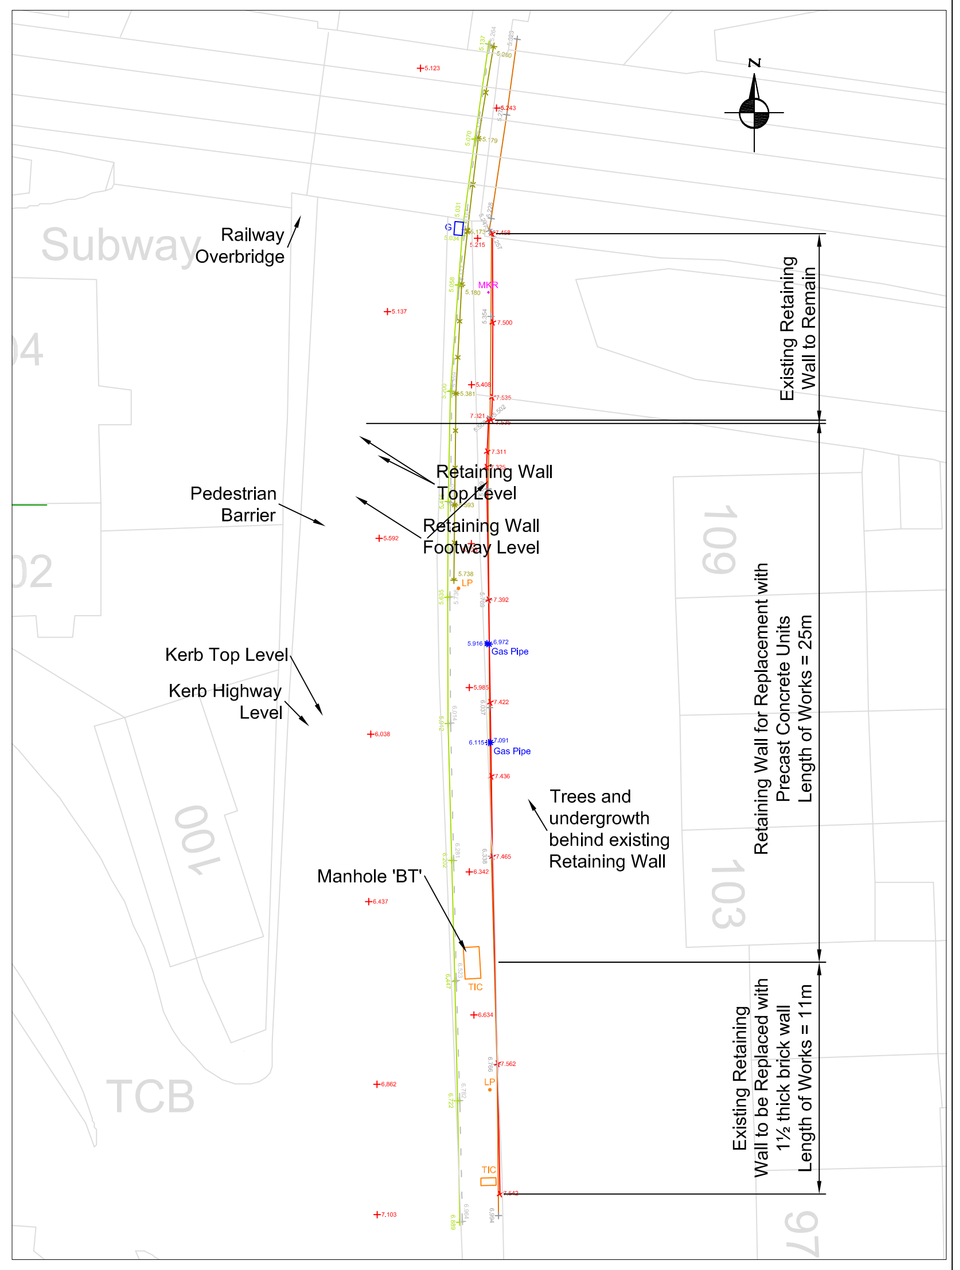

EXISTING RETAINING WALL SURVEY
SCALE 1 : 200

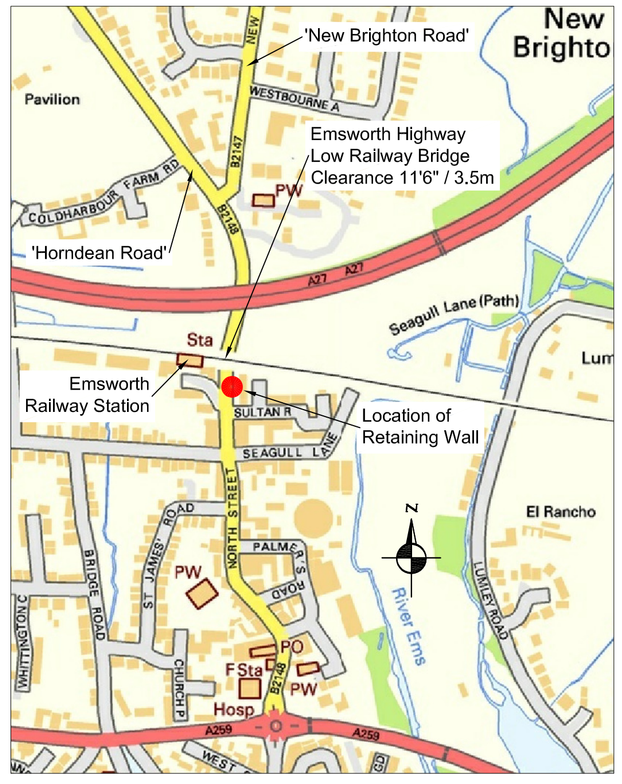

RETAINING WALL LOCATION
NOT TO SCALE

Havant BOROUGH COUNCIL
Community: Neighbourhood Quality
Transport & Implementation Team

Public Service Plaza
Civic Centre Road
Havant. Hants. PO9 2AX
Telephone: (023) 9247 4174
Email: customer.services@havant.gov.uk
Internet: www.havant.gov.uk

NOTES:-

- All dimensions in metres unless otherwise specified.
- All Levels are metres AODn.

Reproduced from the Ordnance Survey Digital Data with the permission of the Controller of HMSO. Crown Copyright Reserved 2015. Licence No 0100019217

REV	DESCRIPTION	DATE	NAME	CHECK
C	Concrete grade	21/7/15	SM	
B	Tender drawing	13/7/15	SM	
A	Use of PCC units	3/6/15	SM	

TITLE: NORTH STREET, EMSWORTH
RETAINING WALL REPLACEMENT
EXISTING SURVEY & SECTIONS

DRAWN BY	CHECKED BY	ORG No.
SJM	SW	2015_11/001C

DATE: 21/07/2015
DIR NAME:
SCALE: AS SHOWN
CAD NAME: