




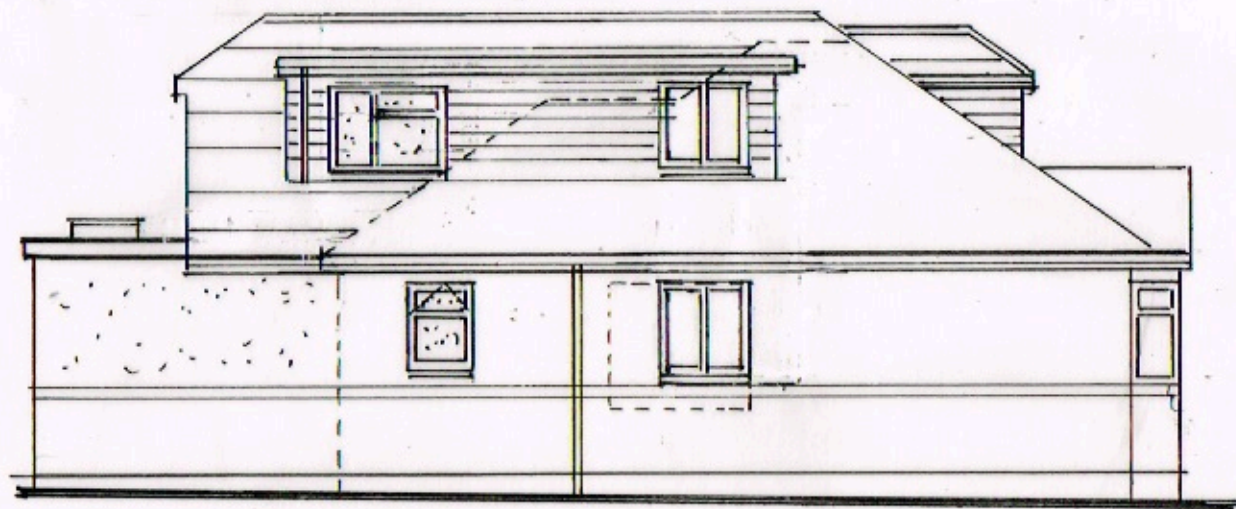


SIDE (SOUTH)

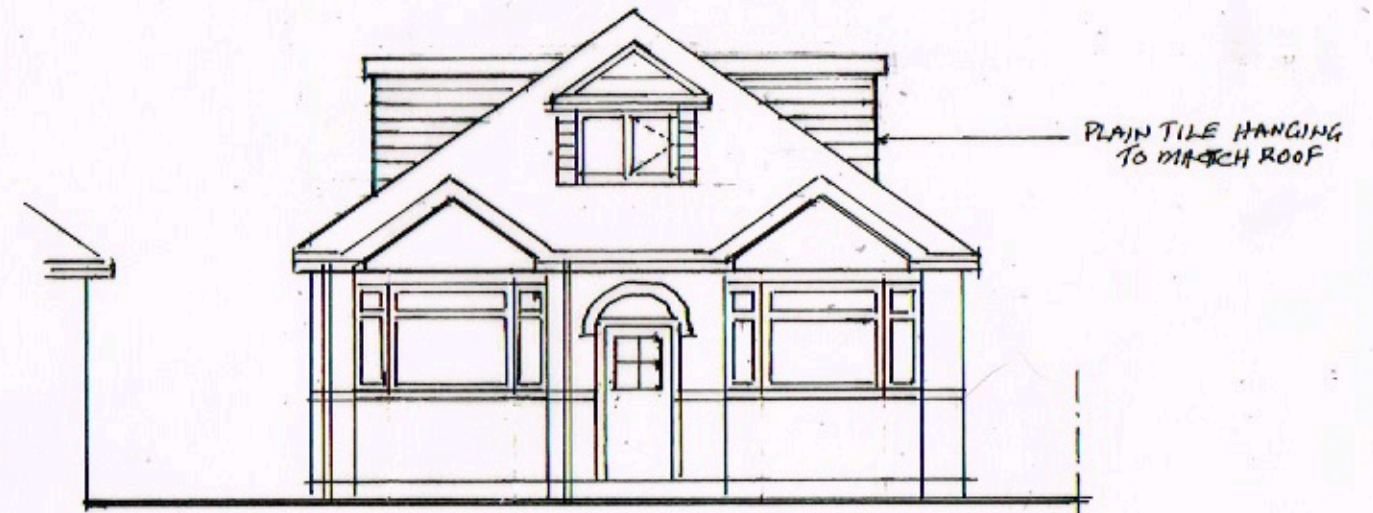

FRONT (EAST)

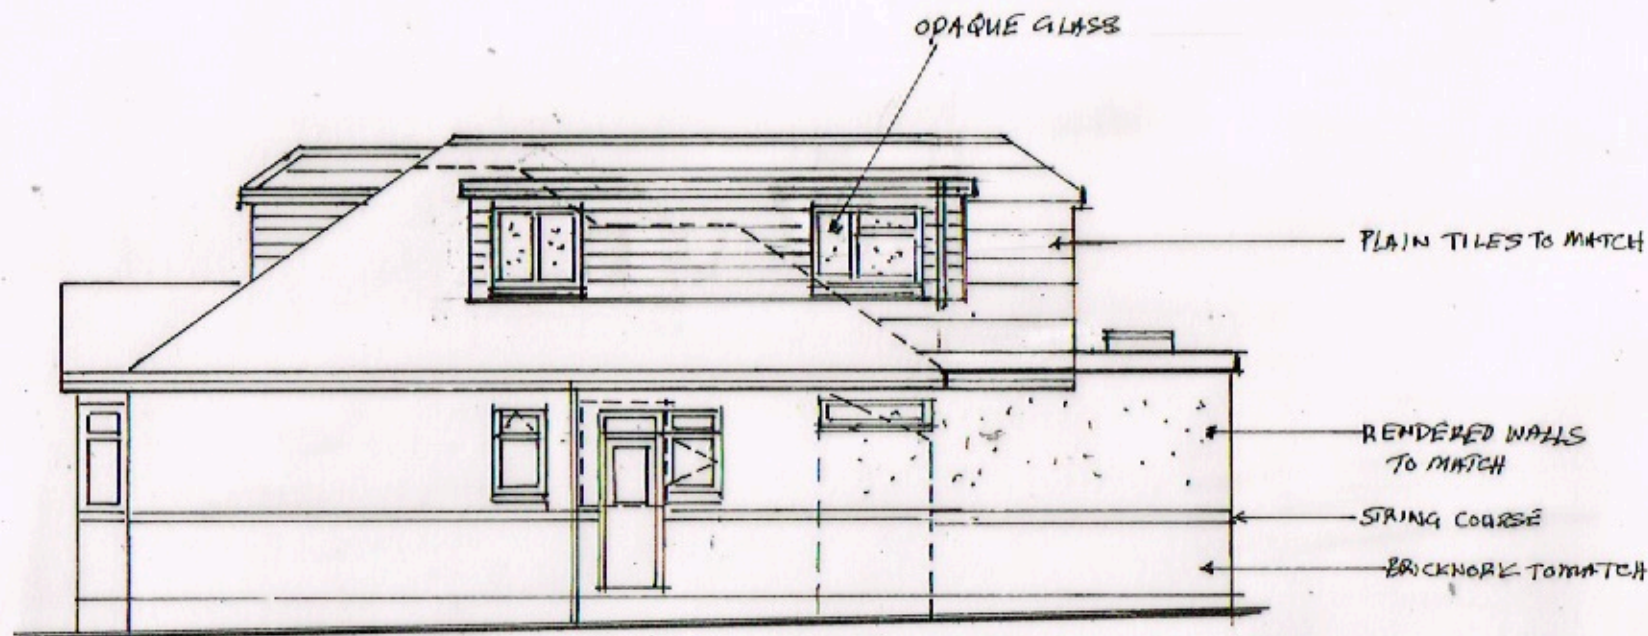


SIDE (NORTH)

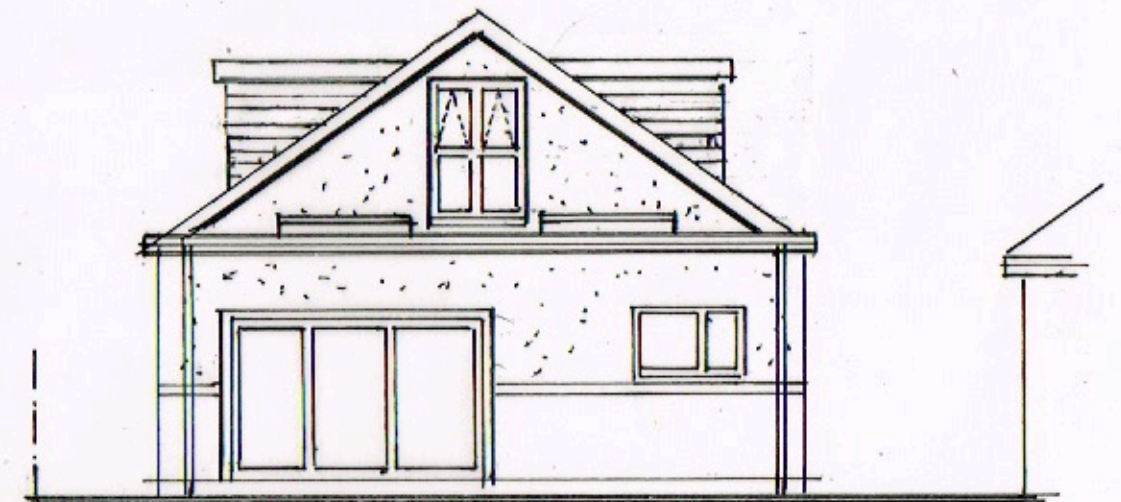

REAR (WEST)

PROPOSED ELEVATIONS

SCALE 1:100 @ A3

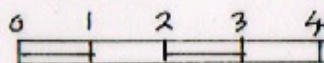

PROJECT: Loft Conversion and
Single Storey Rear Extension

DRAWING: Proposed Elevations
Scale: 1:100

ADDRESS: 33 Maylands Road
Bedhampton
Havant PO9 3NR

CLIENT: Mike Laverton Tele: 07747353205