


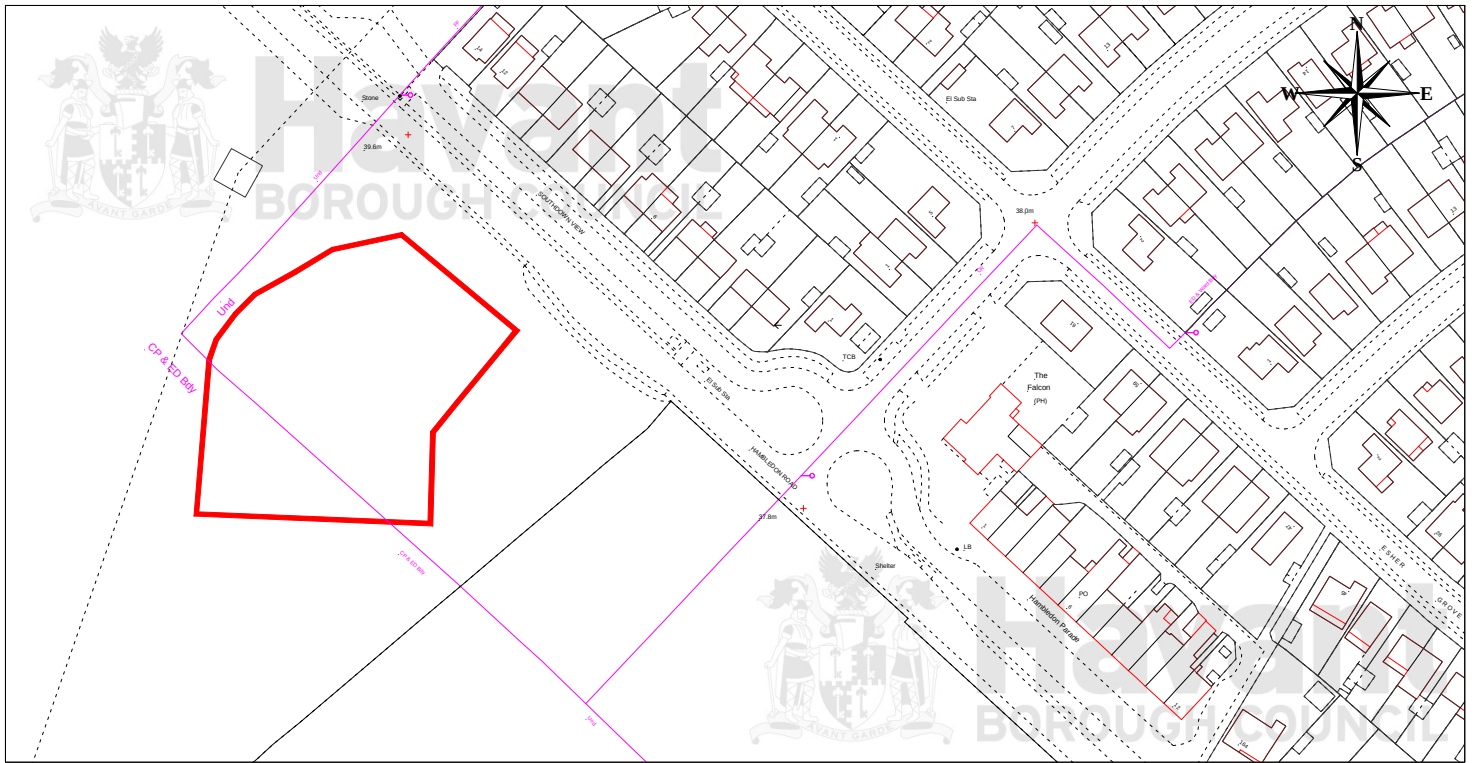

		Title:		Drawn By:	
		Wellesley Court, Darnel Road		SB	
Civic Offices, Civic Centre Road, Havant, Hampshire PO9 2AX t: 023 9247 4174				Scale:	
				1:1500	
				Drawing No:	
				5/1	
		Dukes Meadow Apartments, Darnel Road		Cleaner, Safer, More Prosperous	
Reproduced from the Ordnance Survey Digital Data with the permission of the Controller of HMSO, Crown Copyright Reserved 2008. Licence No LA100019217					