


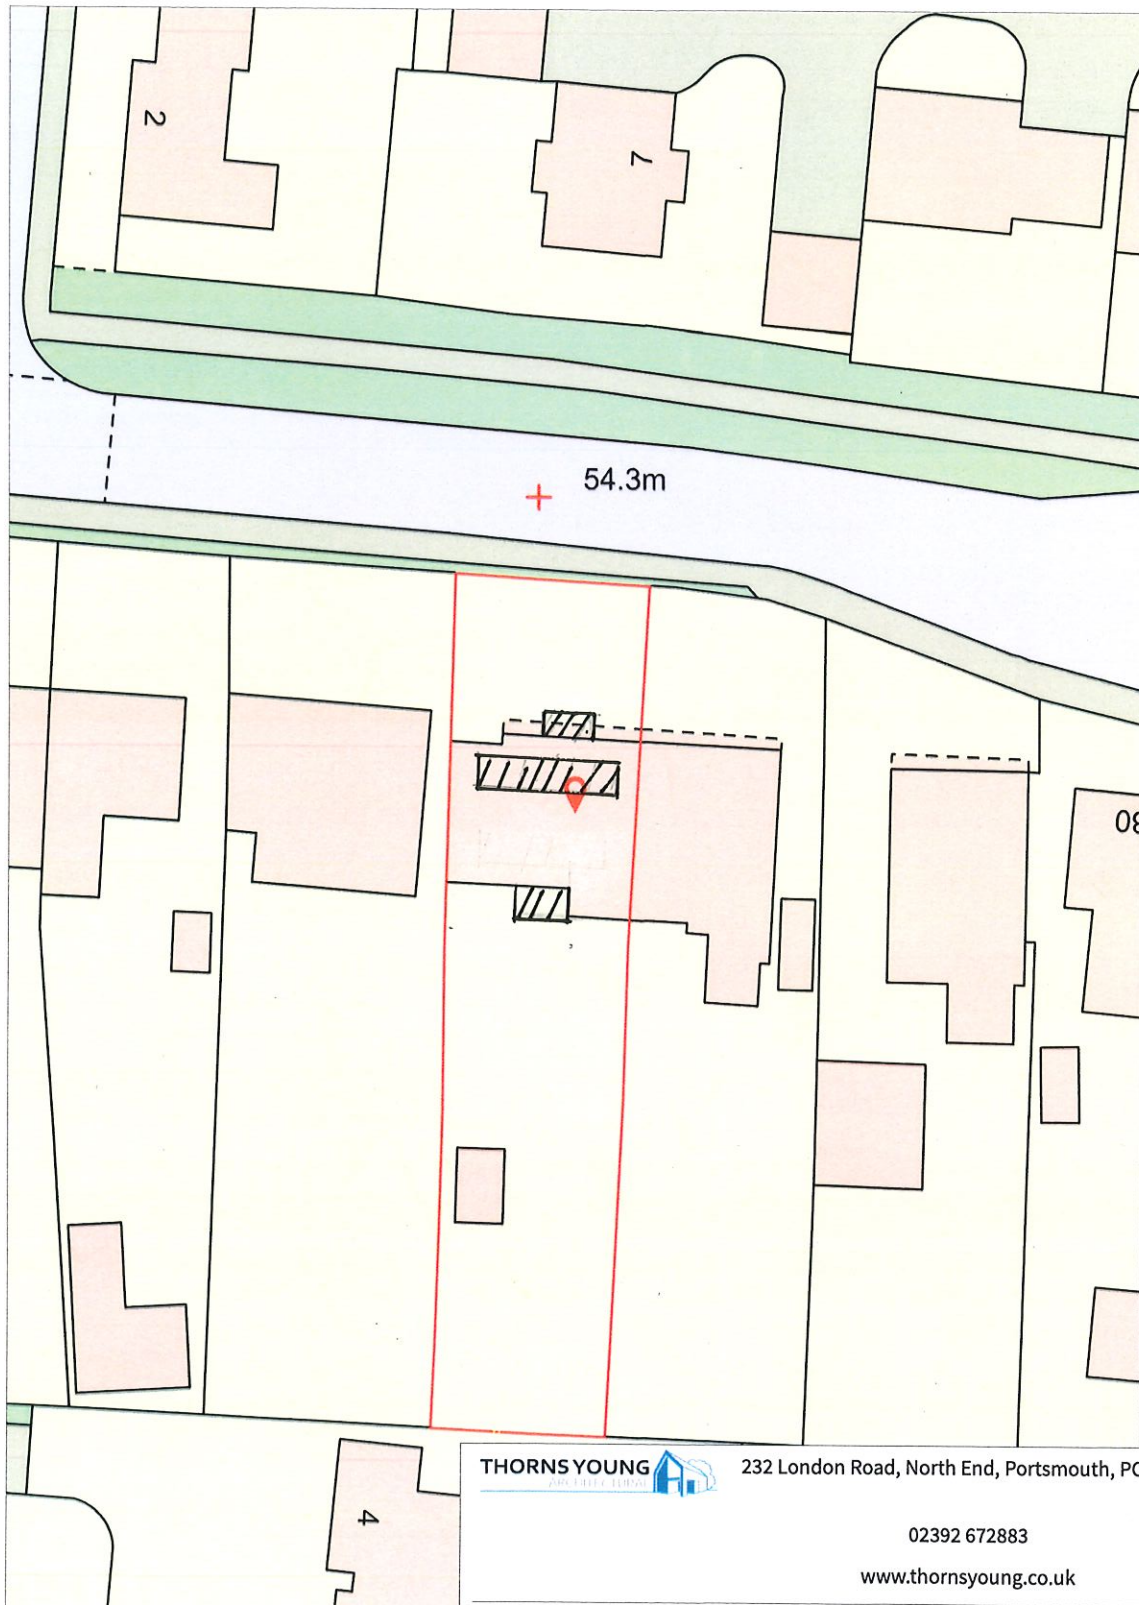

THORNS YOUNG 

232 London Road, North End, Portsmouth, PO2 9JQ

02392 672883

www.thornsyoun.co.uk

Client: **Mr Matt O'Hara**

Project: **Single Storey Rear Extension and Loft Conversion**

Title: **124 Stakes Road, Waterlooville**

Scale: 1:500 @A4

Date: 18 Jun 2021

Drawn By: CC

Drawing No: 5122.21.CC