


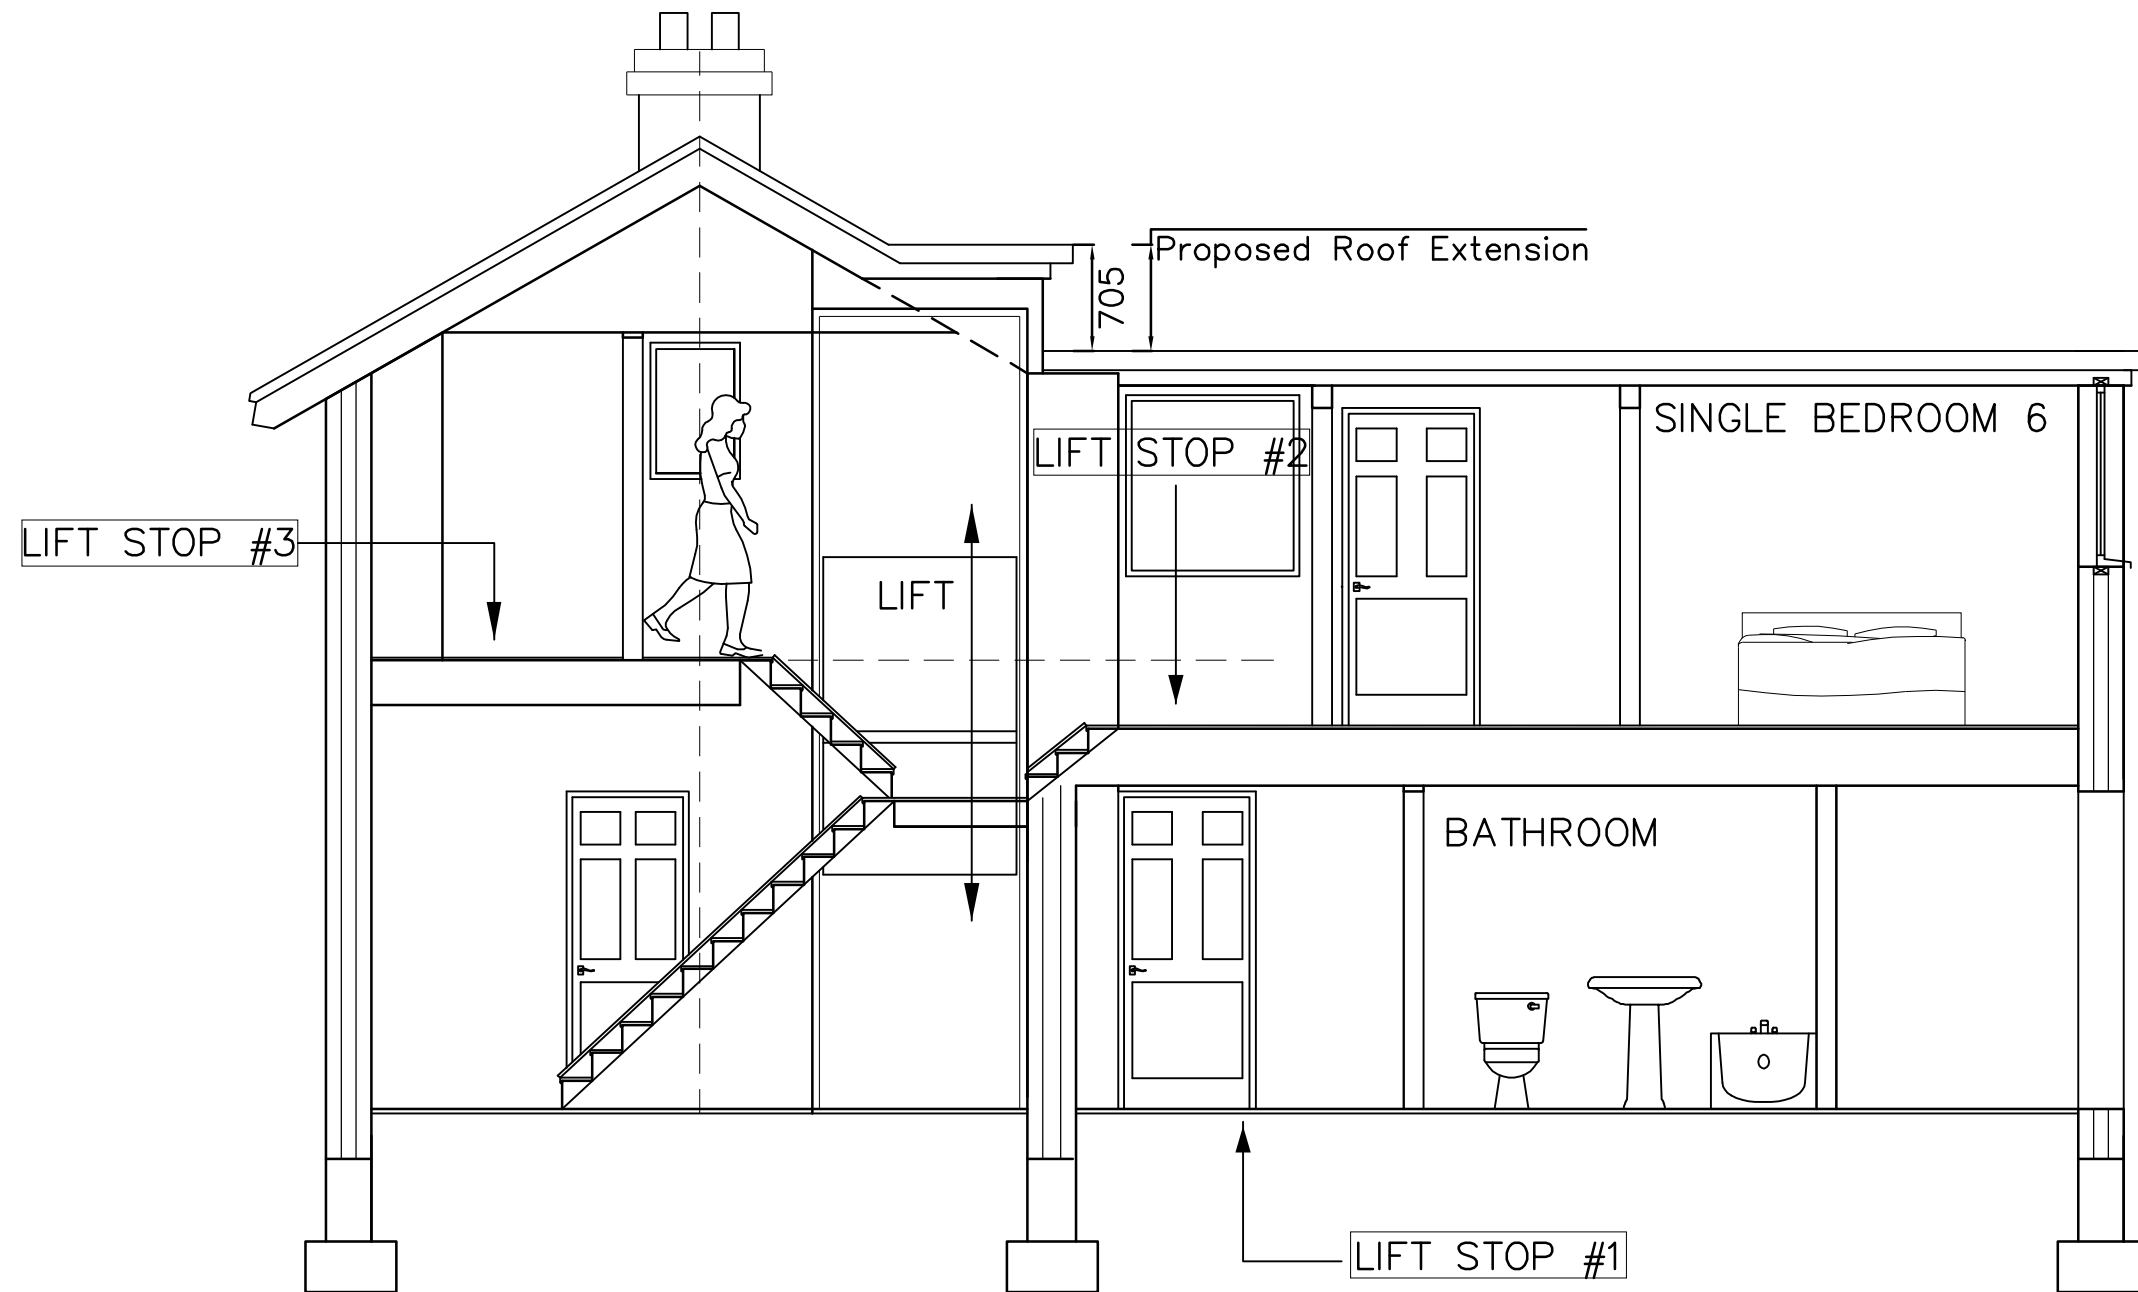


1-3 BLOSSOM HOUSE  
BEECH GROVE, HAYLING ISLAND  
PO11 9DP  
metres

PROPOSAL  
SECTION

Revisions  
A.

10

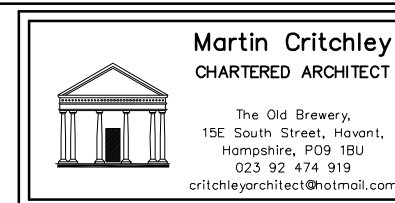

Scale A3 = 1:50  
Drawn BLB/MHC  
Date 16/04/16

1618-606<sup>0</sup>