


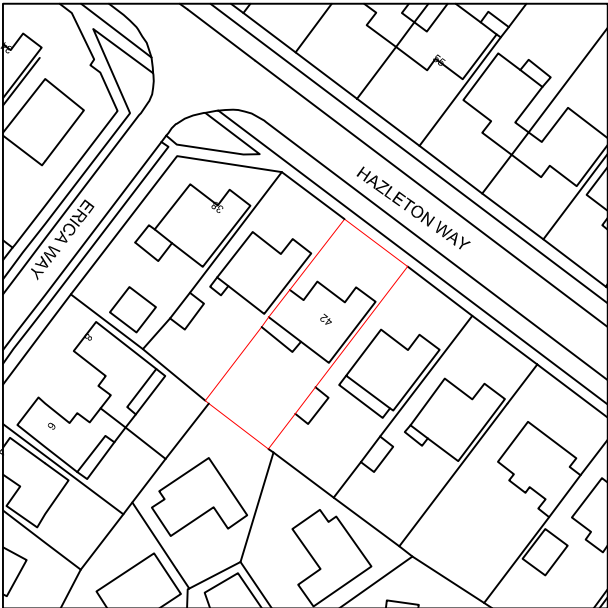

Your Home Plans Ltd
12 Bowes Hill, Rowlands Castle,
Hampshire, PO9 6BP
02392 413579
june@yourhomeplans.co.uk

42 Hazleton Way
Waterlooville
Hampshire
PO8 9BT

Location Map

Project Number: 42HAZ-16	Drawing No:
Date: 25th September 2016	01
Drawn By: Your Home Plans Ltd	
Checked By: JEG	Scale: 1:1250 A4