


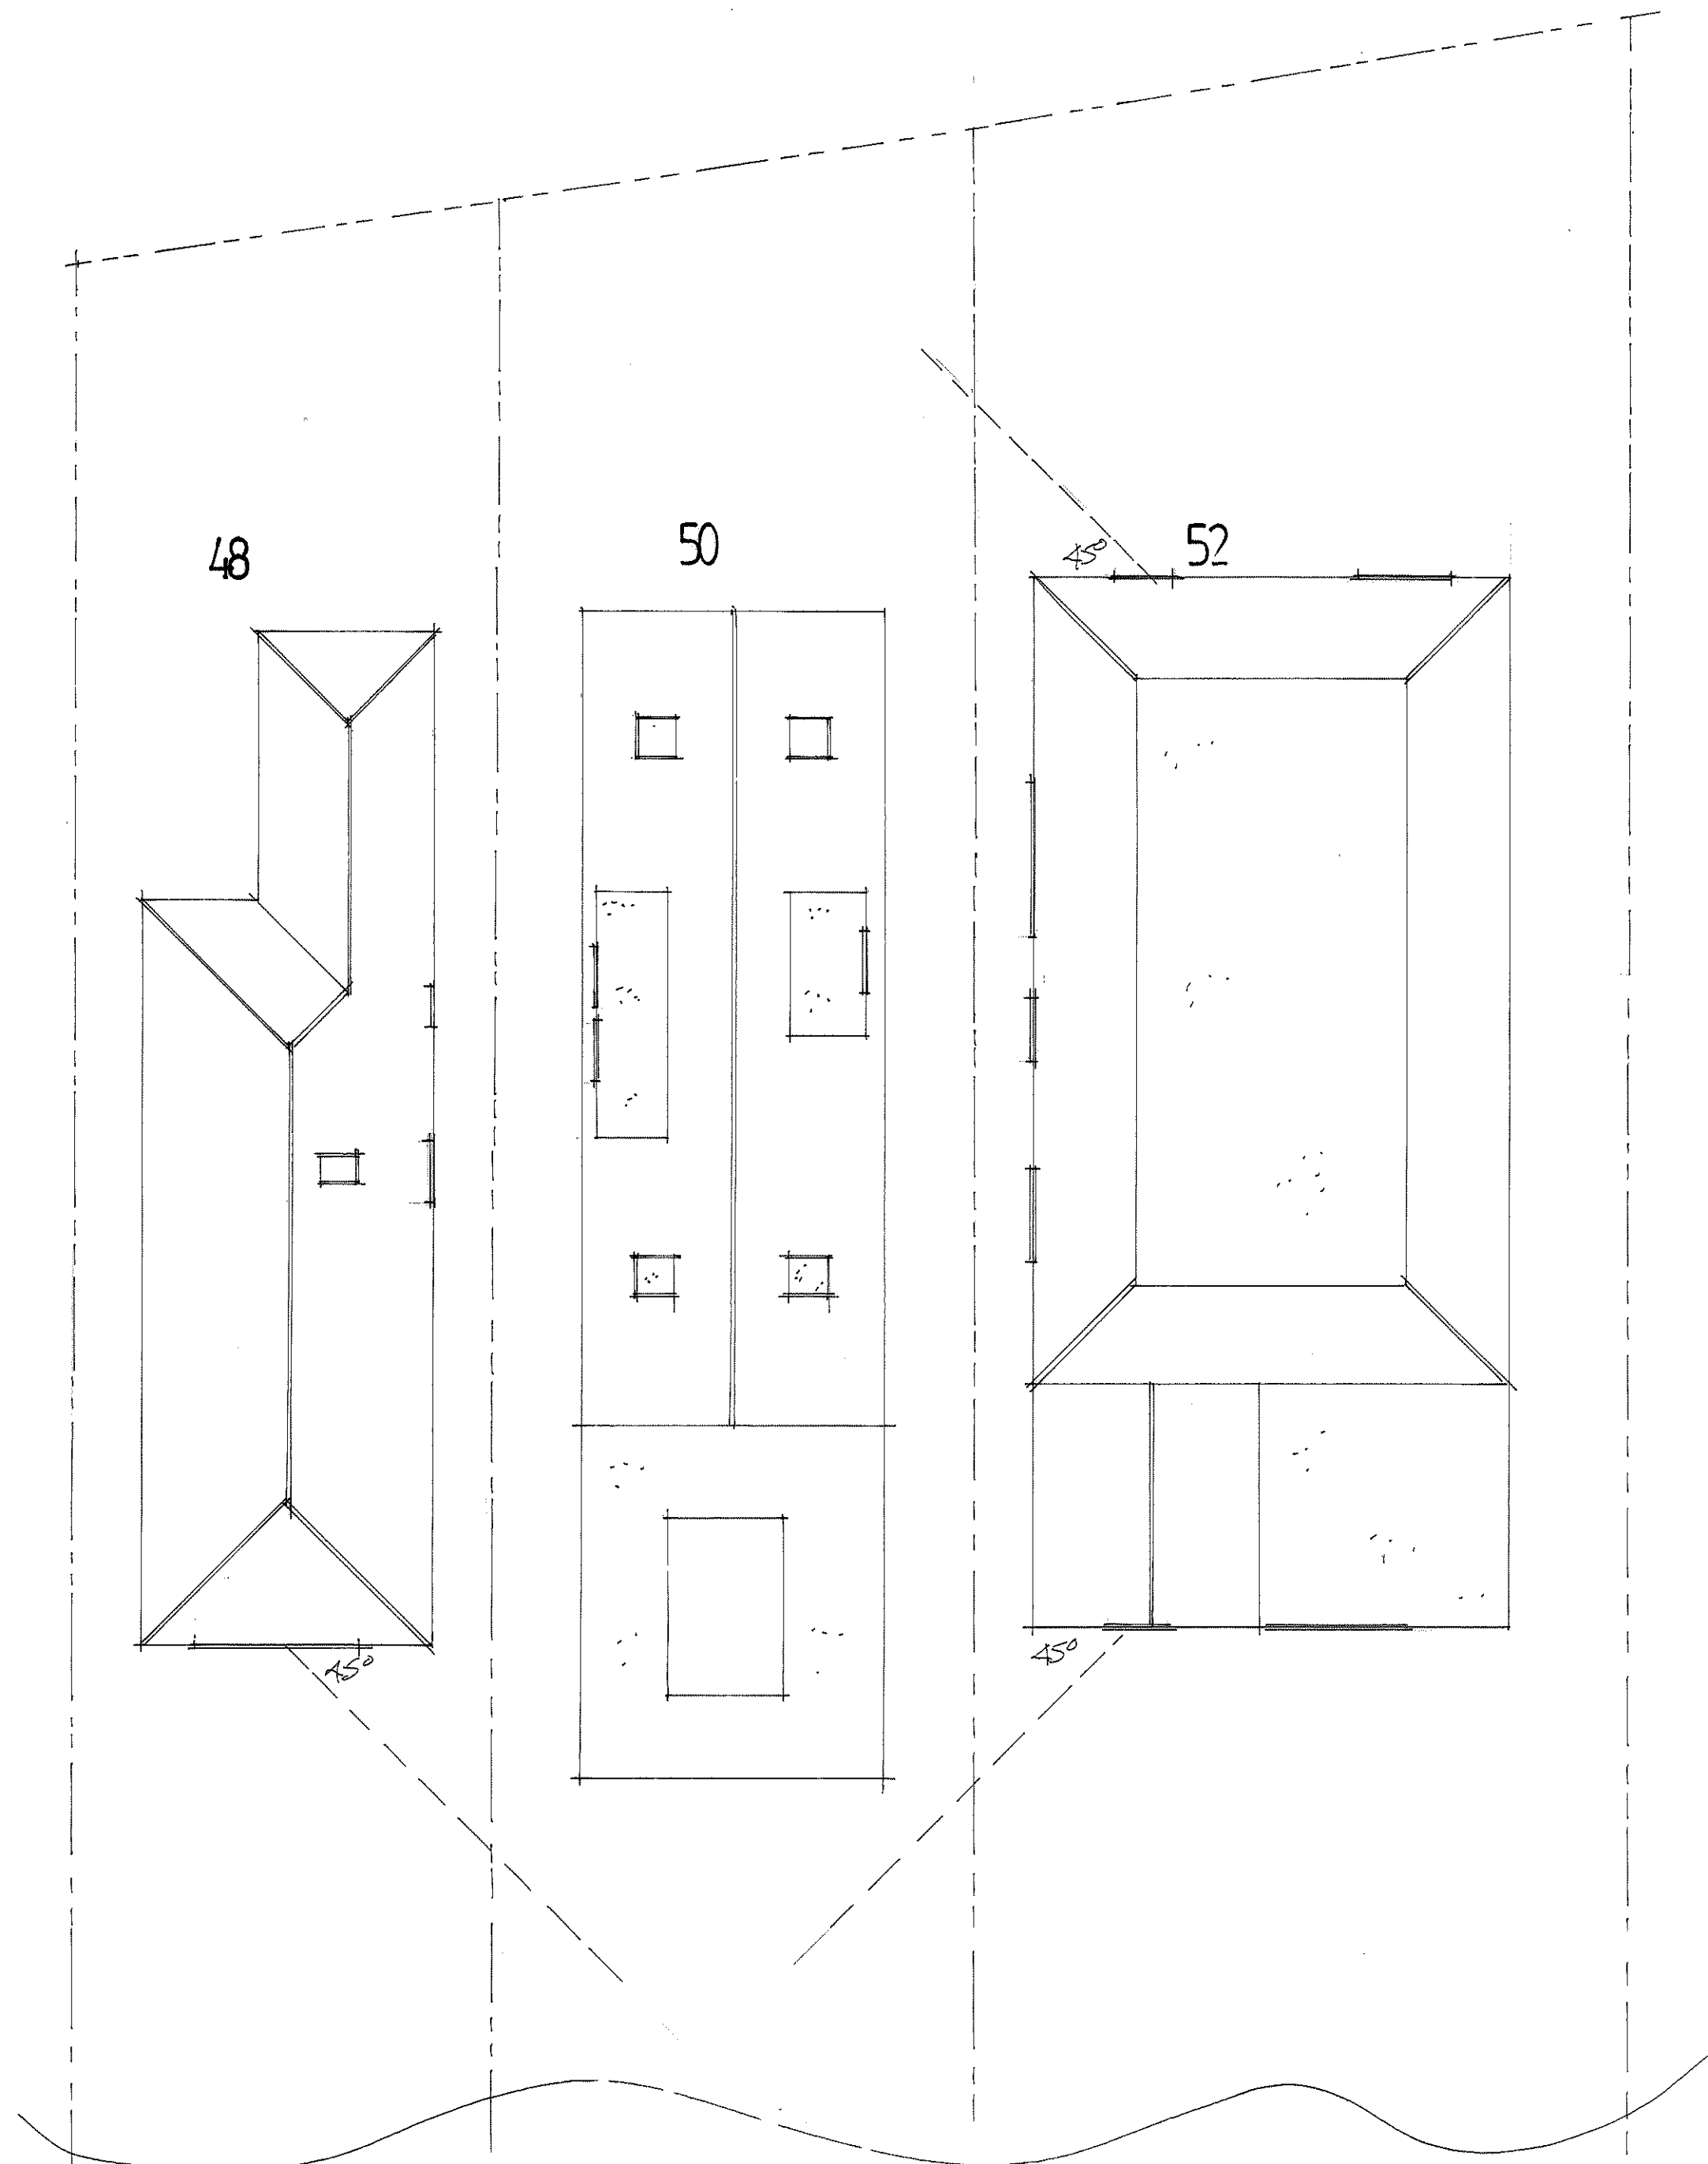

A		Date		Revision	
© copyright					
THORNS YOUNG ARCHITECTURAL					
THORNS-YOUNG LTD CHARTERED BUILDING CONSULTANTS Website: www.thornsyoun.co.uk					
Fareham 21 Middle Road Park Gate SO31 7GH Tel: (01329) 888 322			Portsmouth 232 London Road North End PO2 9JQ Tel: (02392) 672 883		
Client MRS. N. STACHOU.					
Job Title 50 SANDY BUNT ROAD HAYLING ISLAND					
Drawing Title BLOCK PLAN					
Scale 1:100					
Date JULY 21			Drawn by CML		
Drg. No. 3164:19:4.			Rev.		