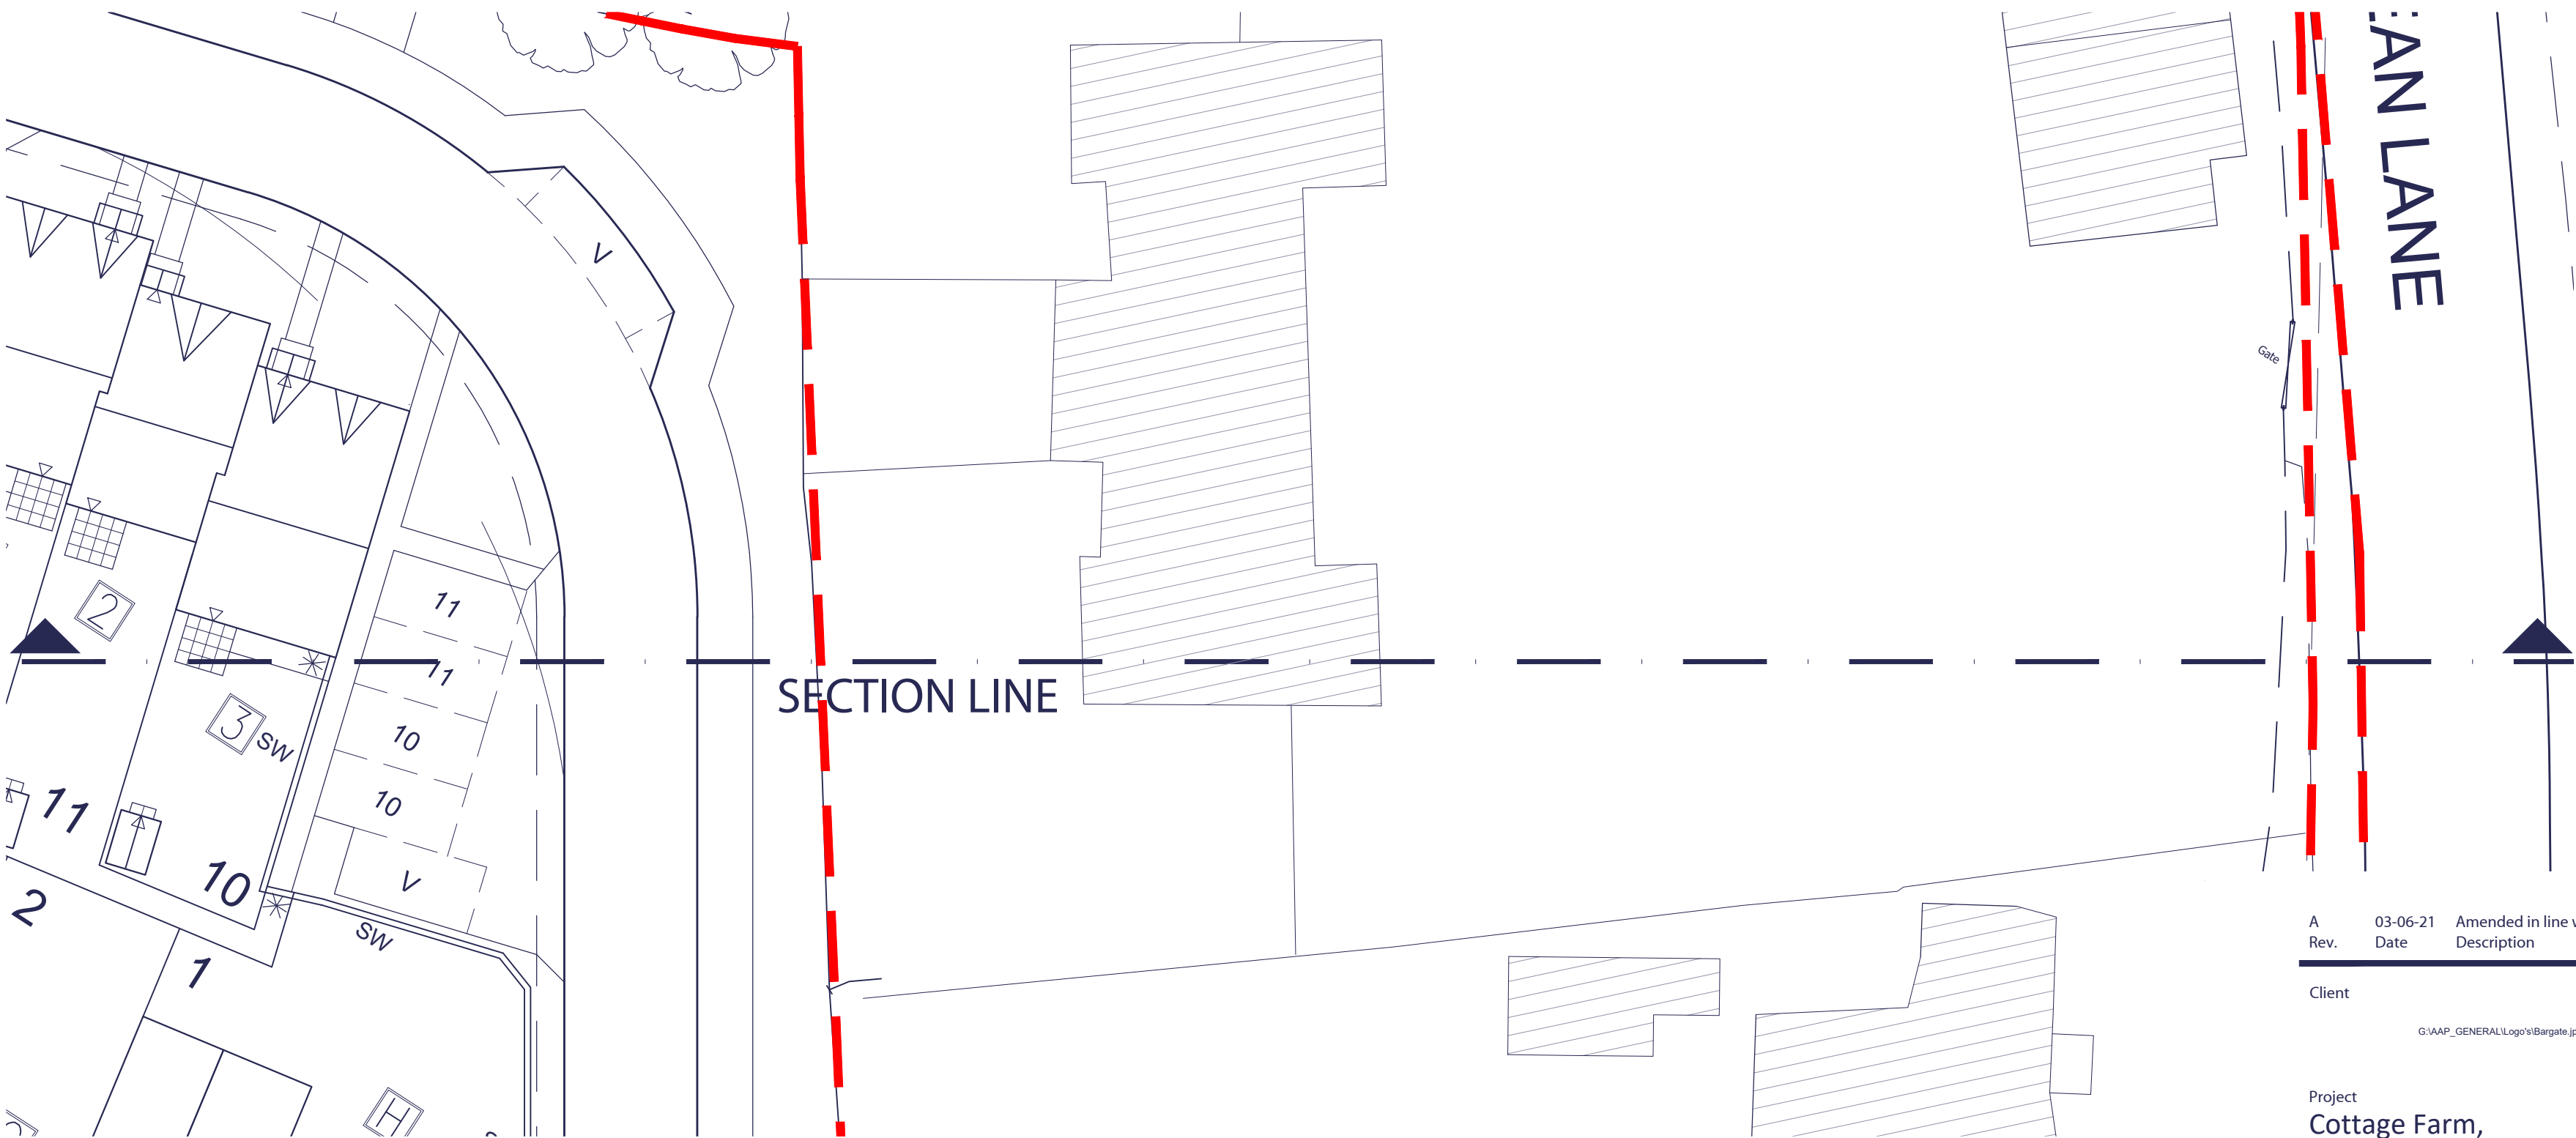
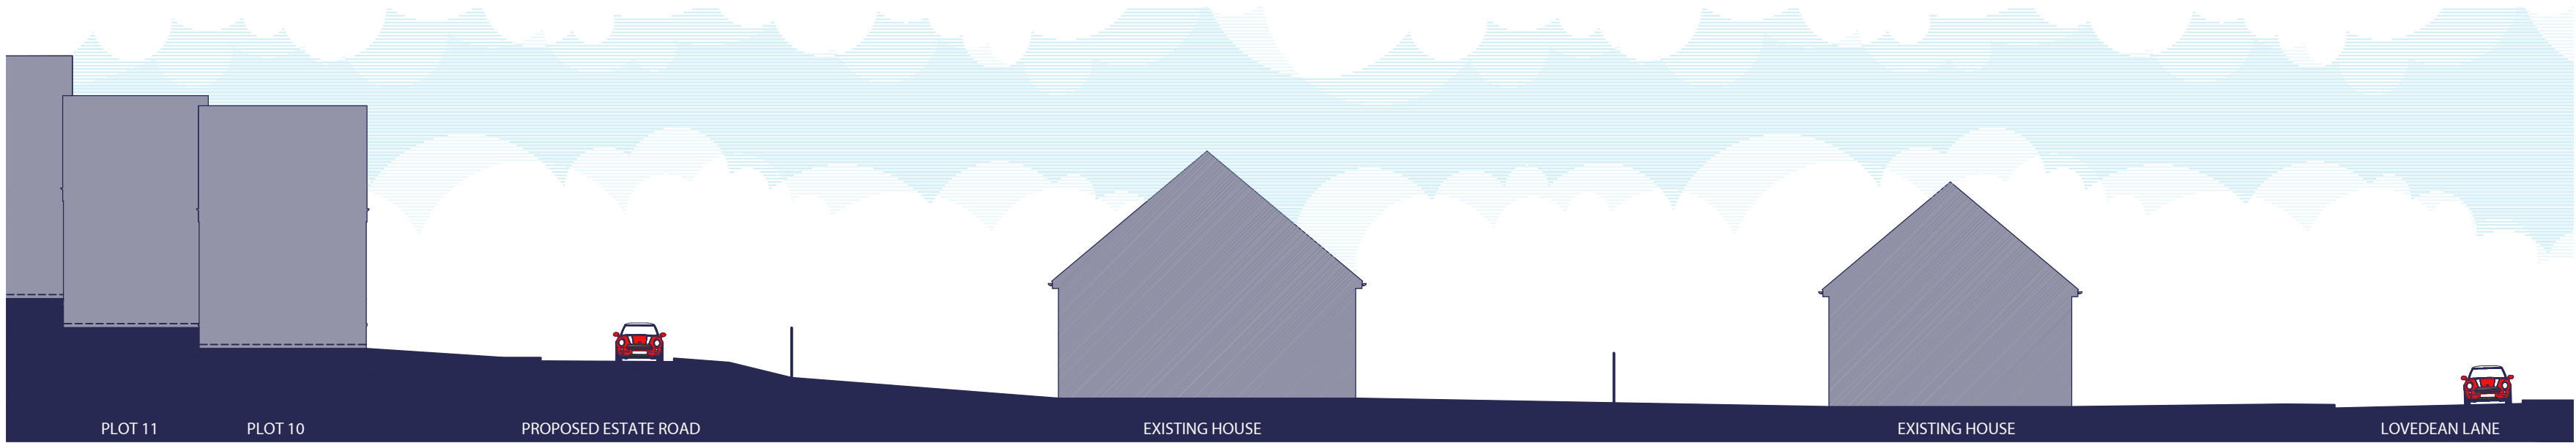


Rev.	Date	Description	ACG Drawn	DGP Checked
------	------	-------------	--------------	----------------

Client

G:\AAP_GENERAL\Logo's\Bargate.jpg

Project
Cottage Farm,
Lovedean.

Drawing Title
Plot 11 to Lovedean Lane
Section.

Scale 1:200 @ A2 Drawn ACG Checked DGP

Date May 2021 File StreetScenes Drawing Status

Drg.No. P1638.PS.01 Rev. A PLANNING

AAP Architecture Ltd
Unit A, Monument Business Centre, Monument Way East, Woking, Surrey GU21 5LG
T 01483 727345 E projects@aap-arc.co.uk W aap-arc.co.uk

Under the Intellectual Property Act 2014, this drawing is the copyright of AAP Architecture Ltd.