




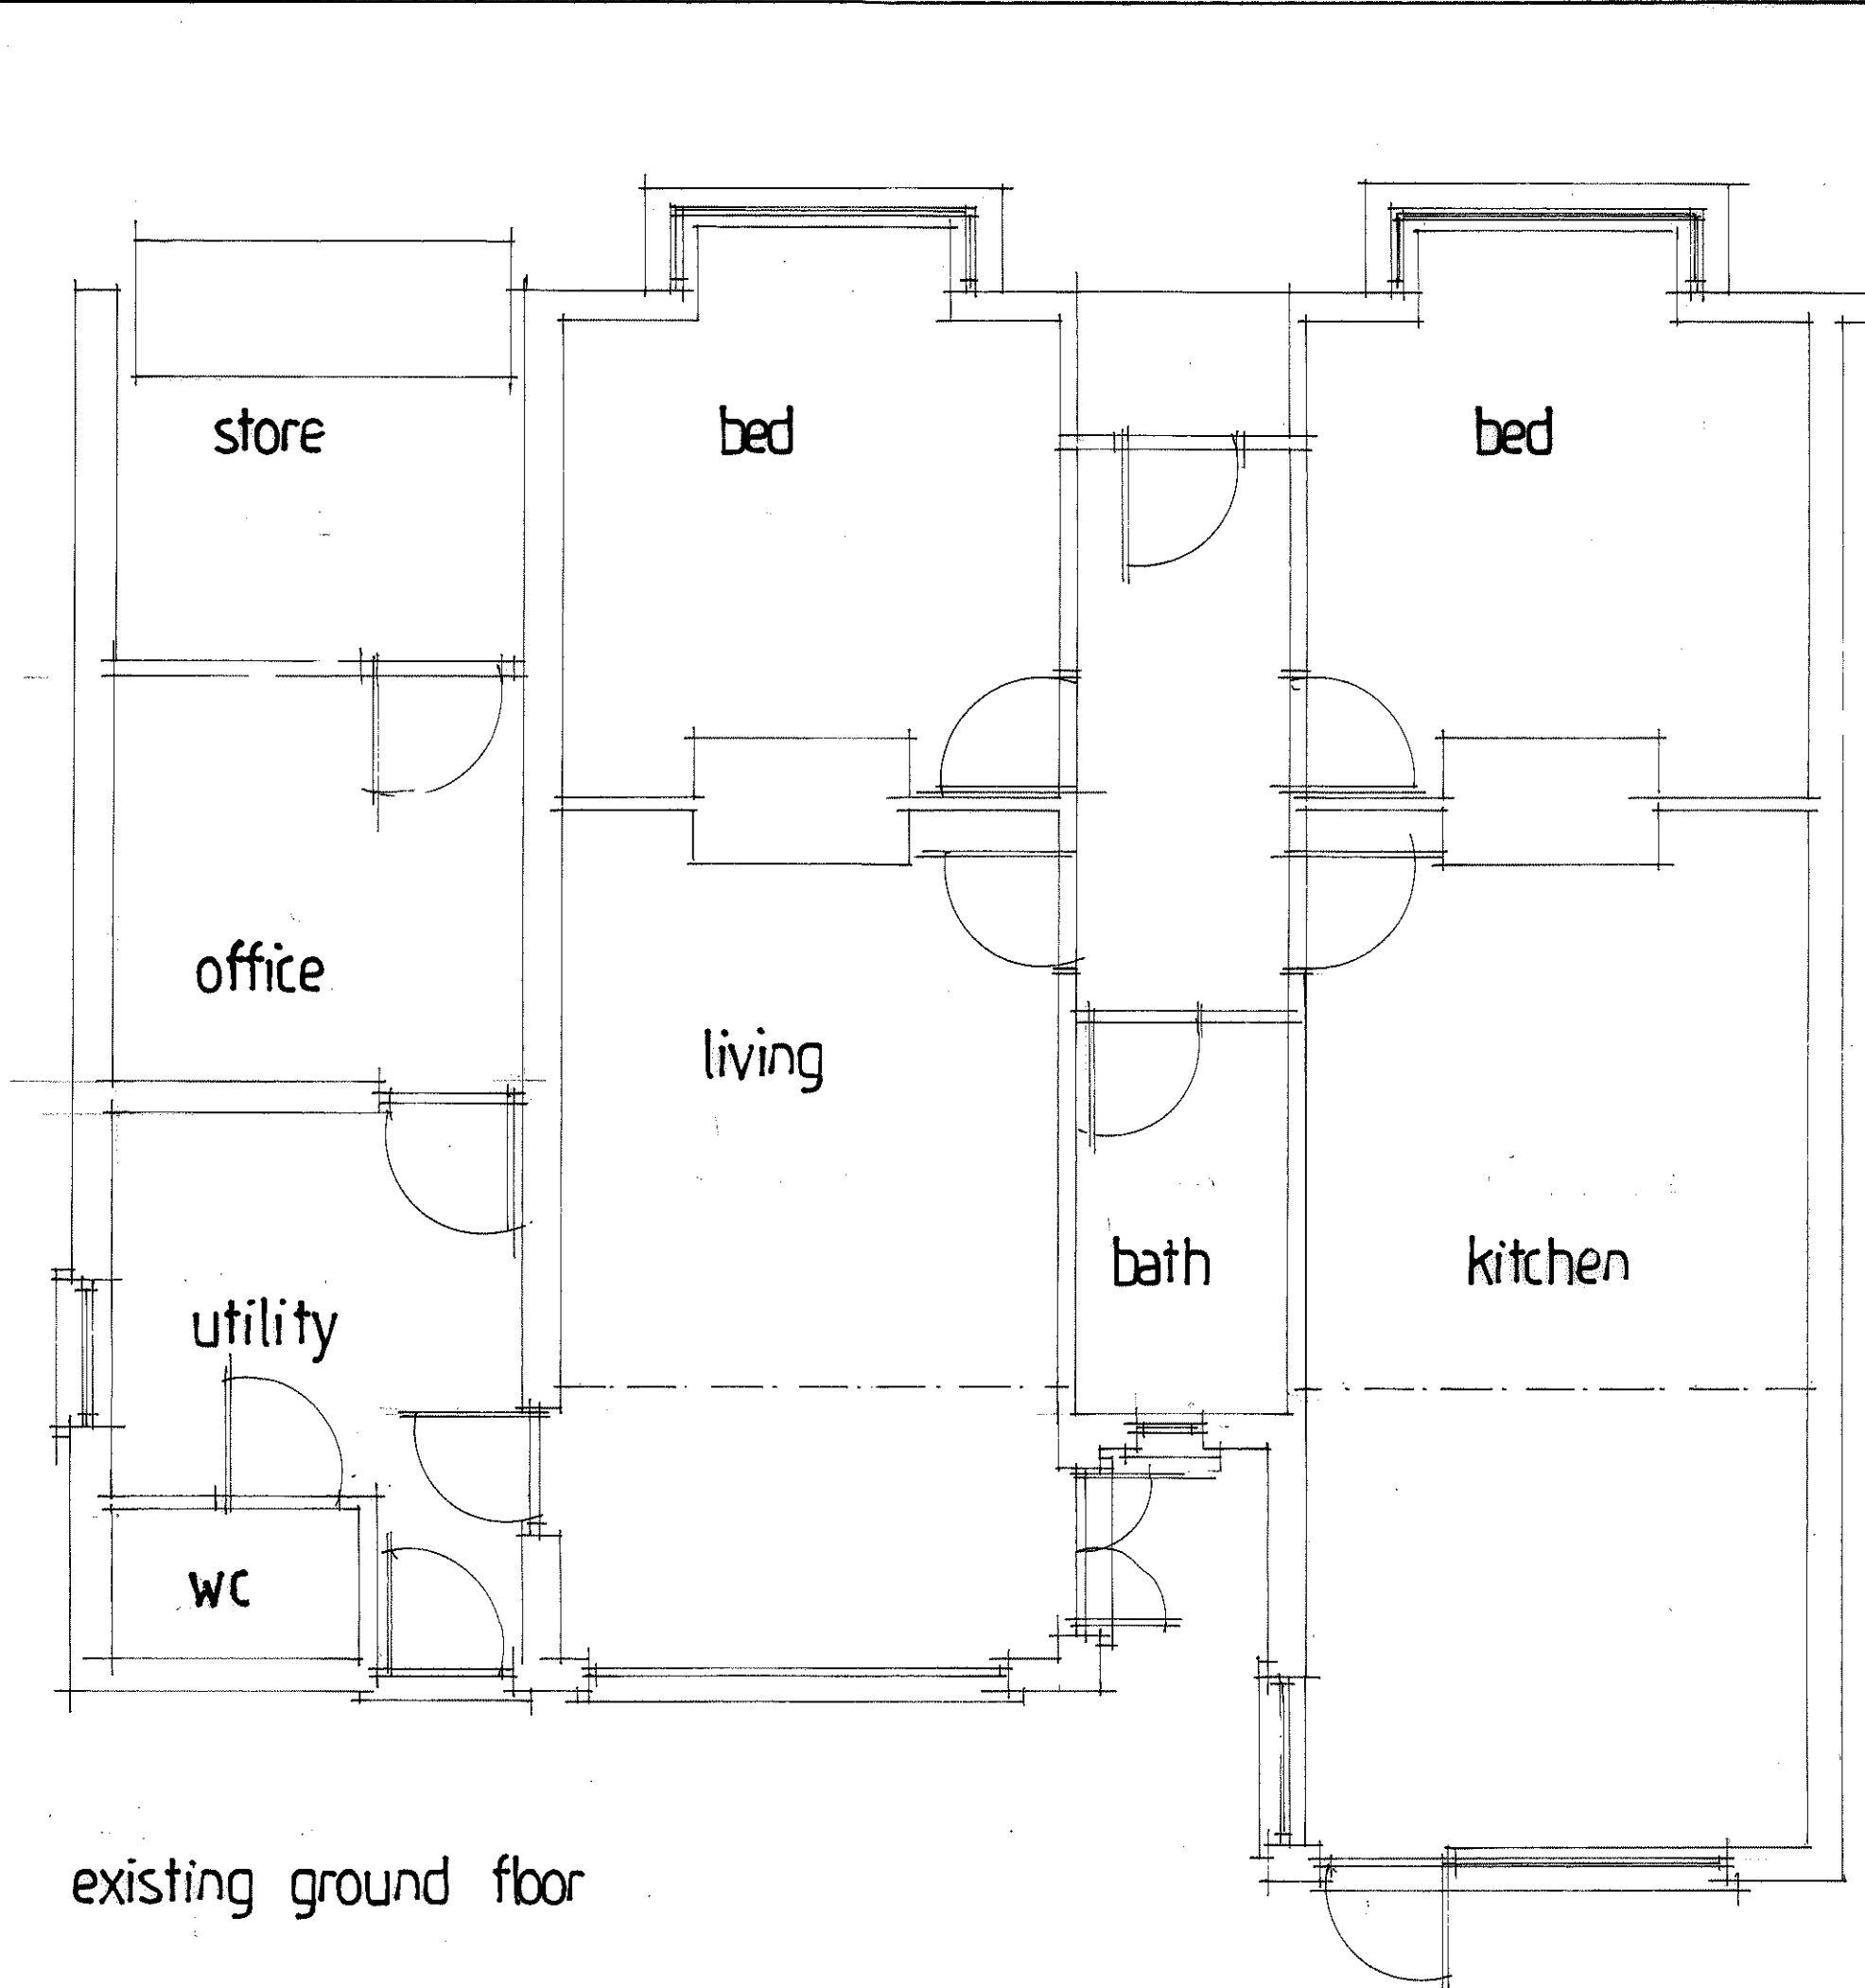


existing ground floor

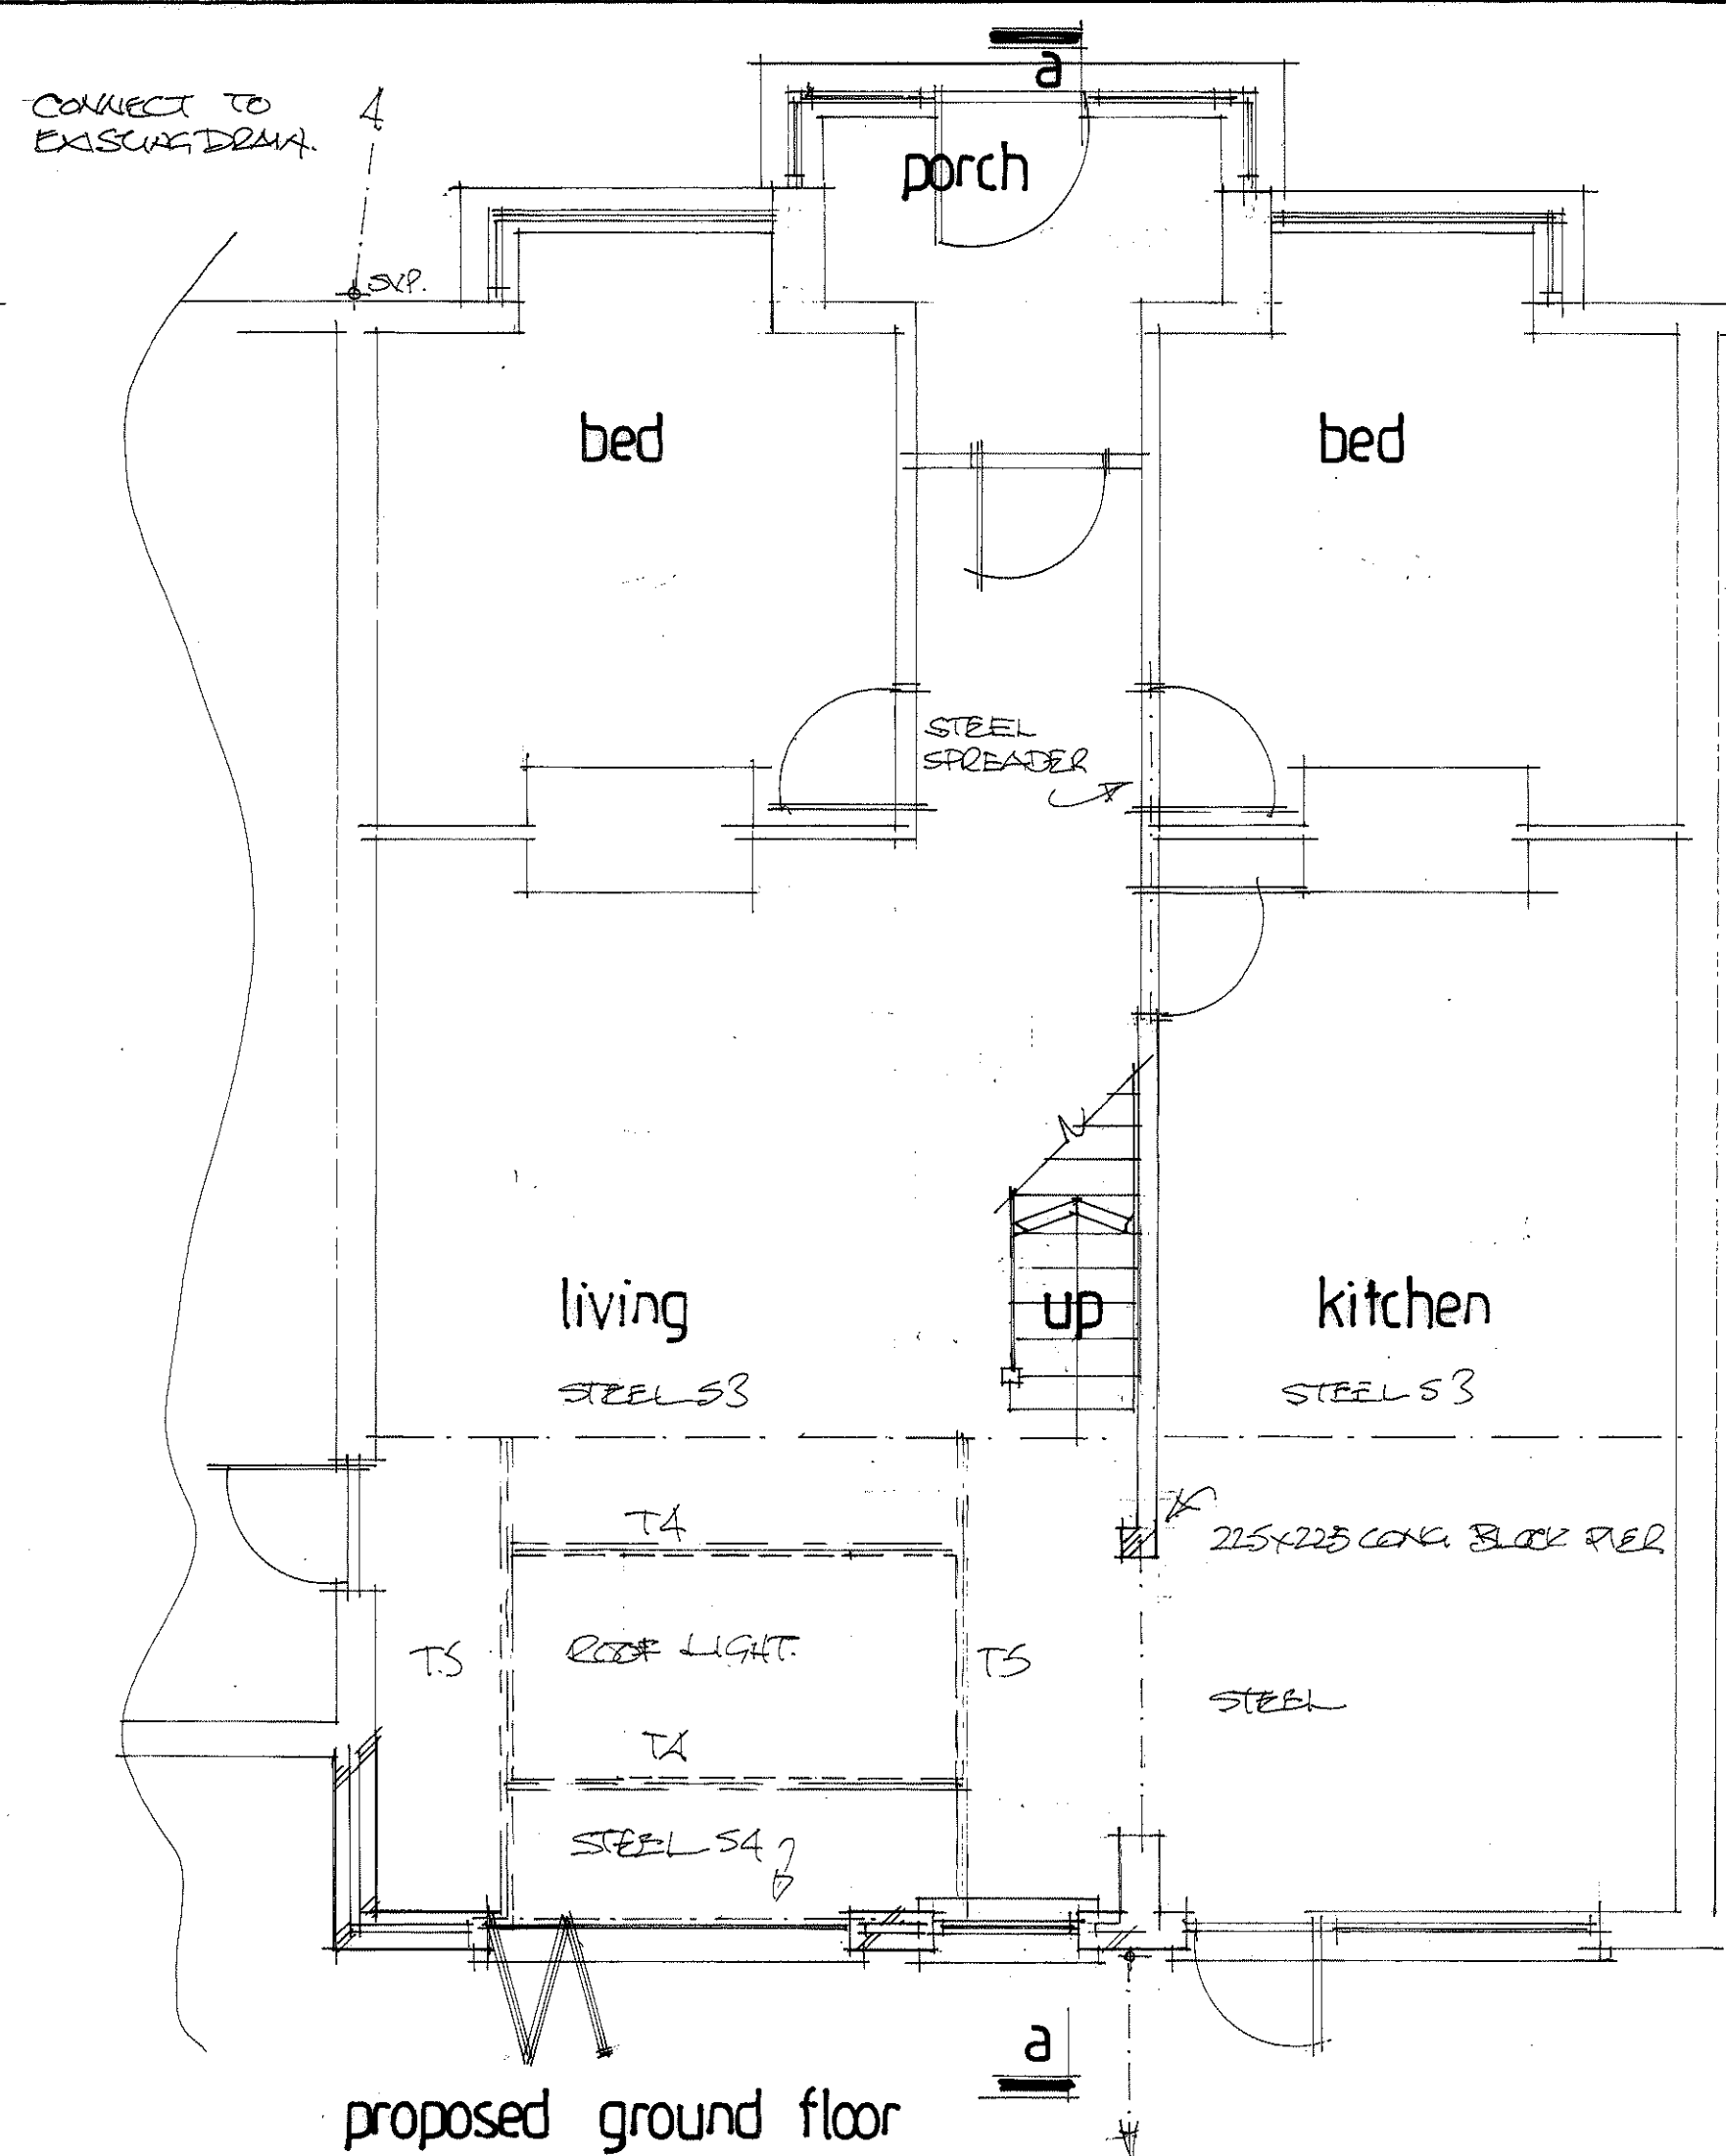


proposed ground floor

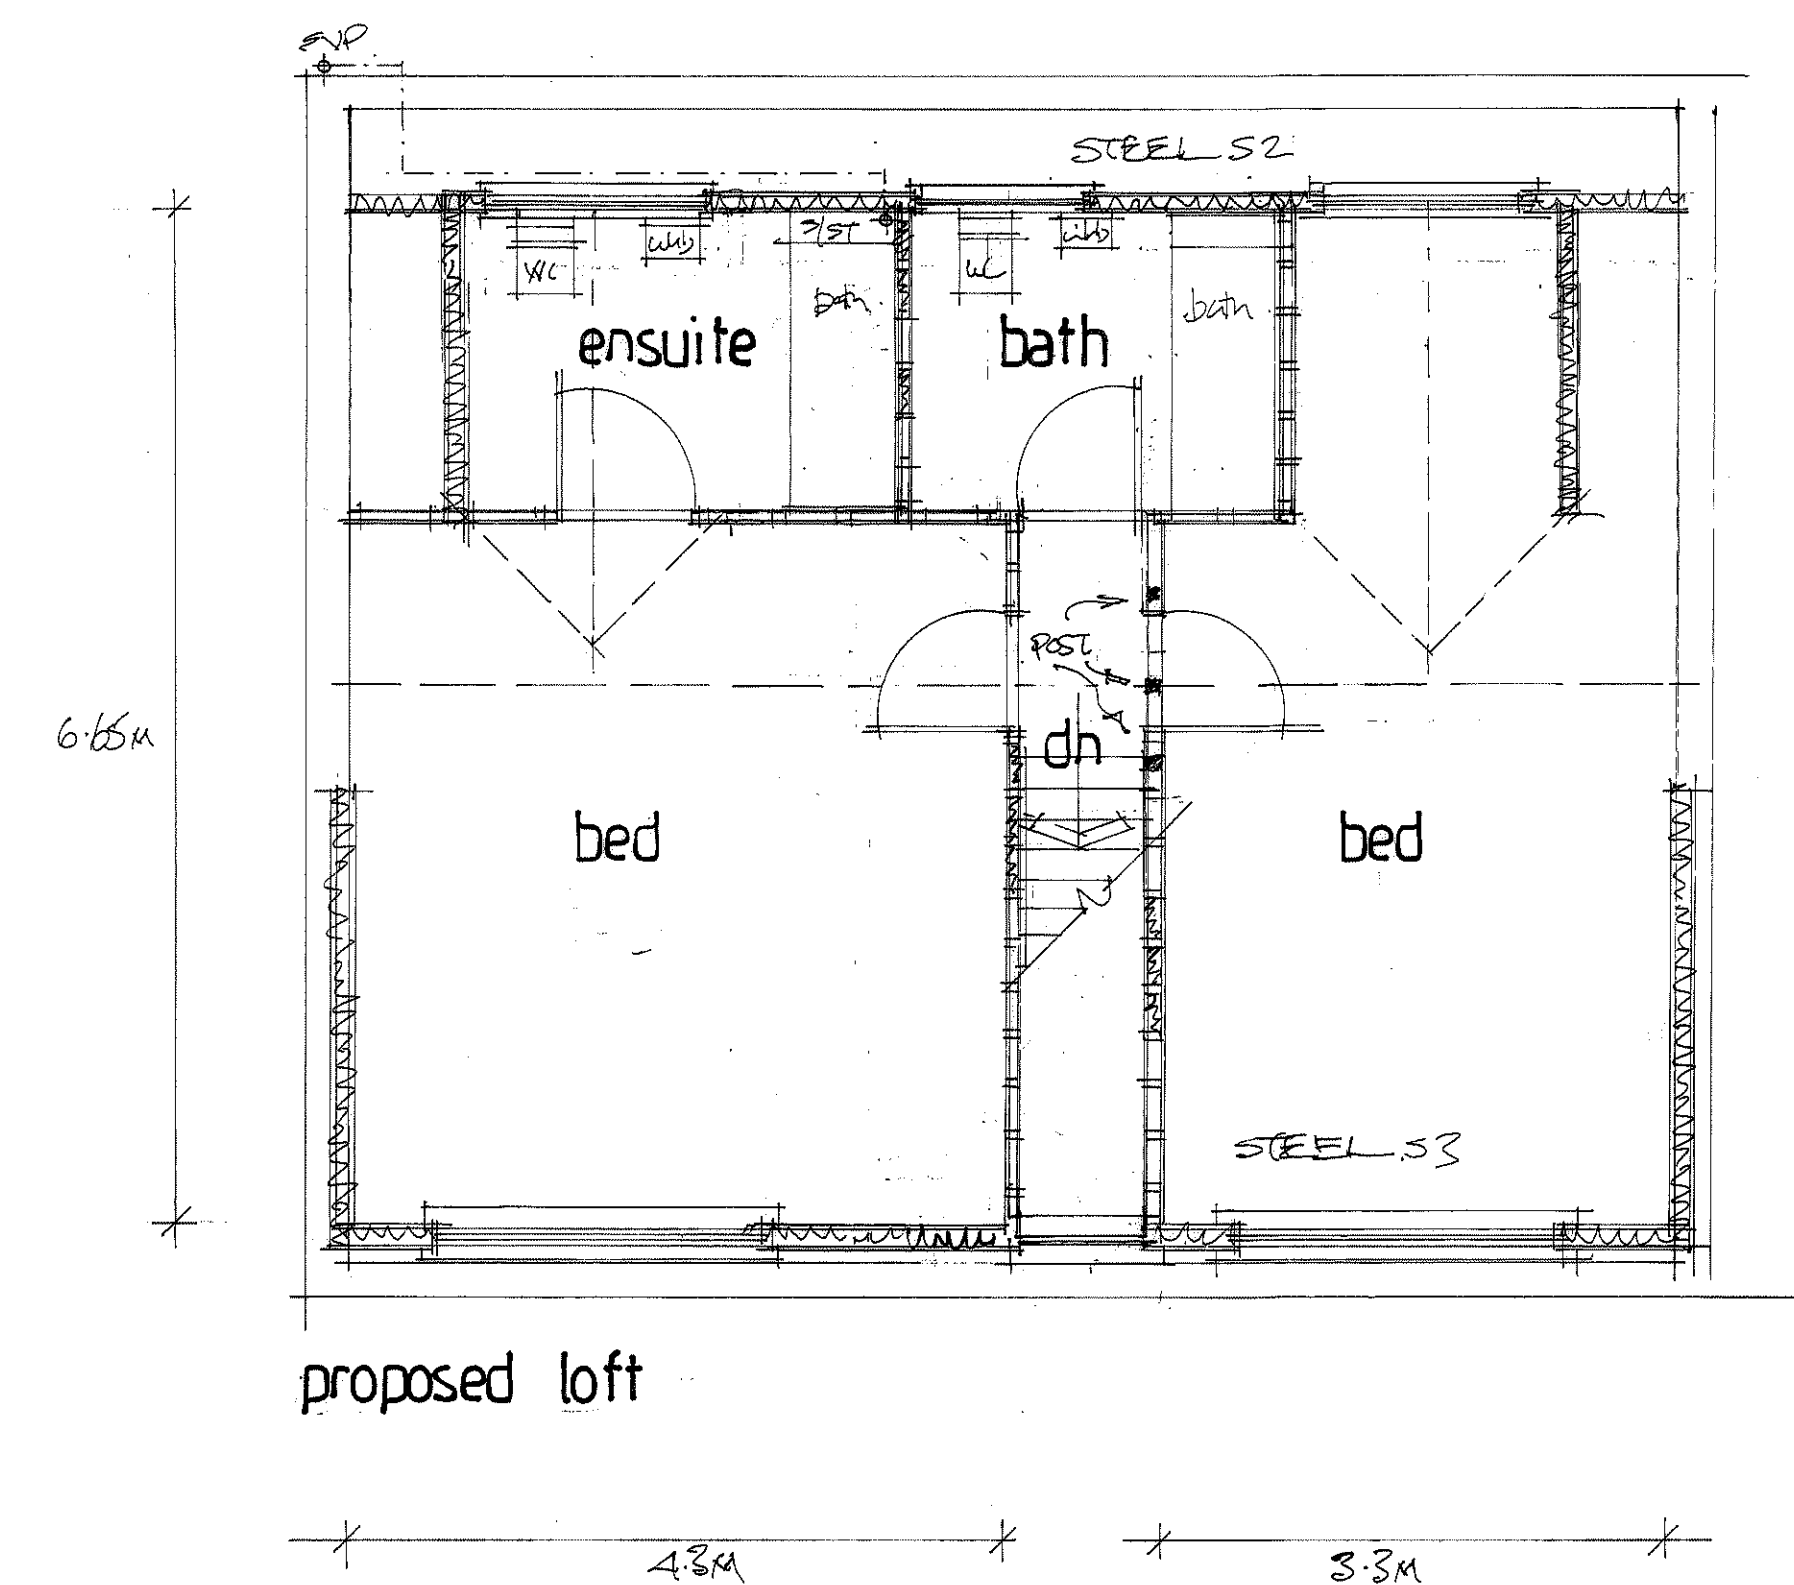


proposed loft

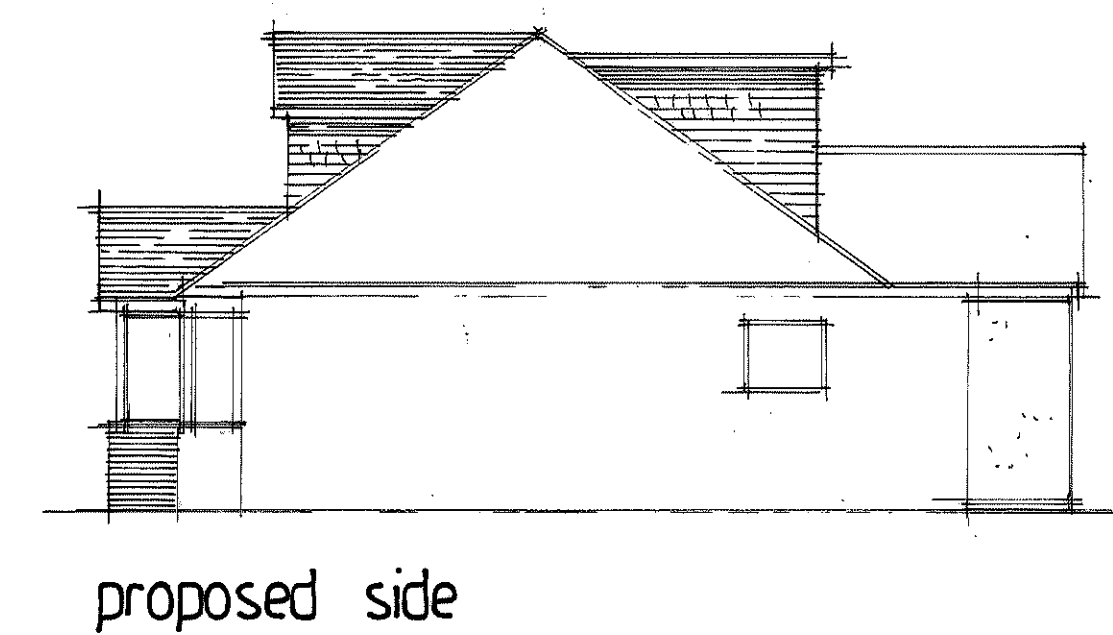


proposed side

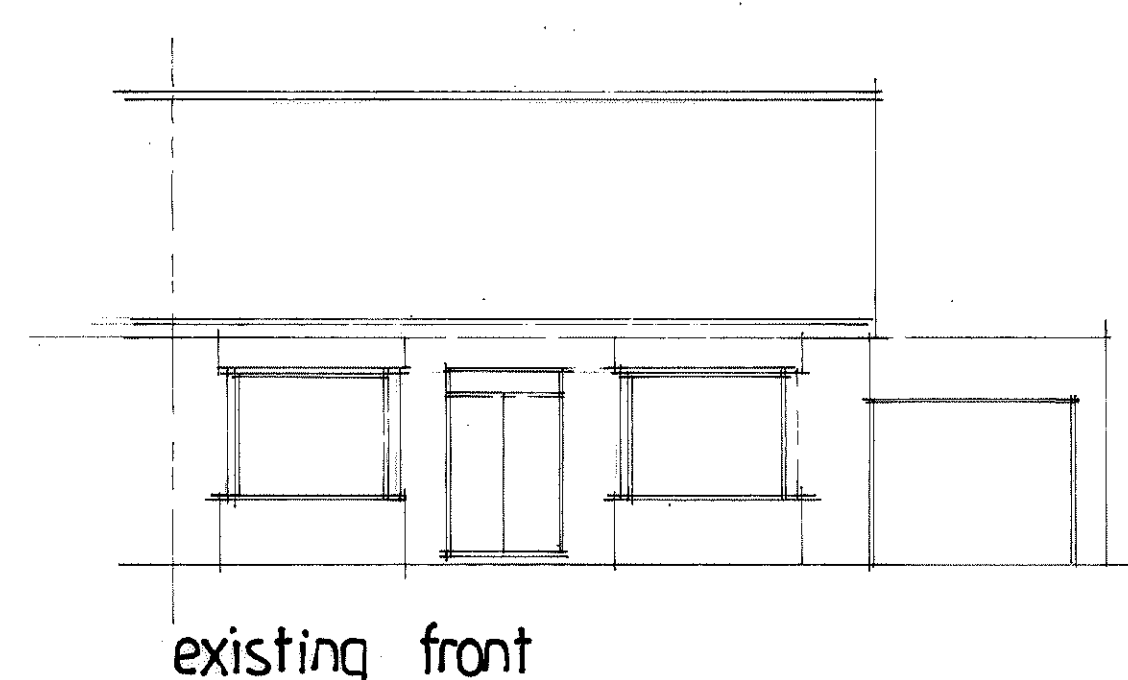

existing front

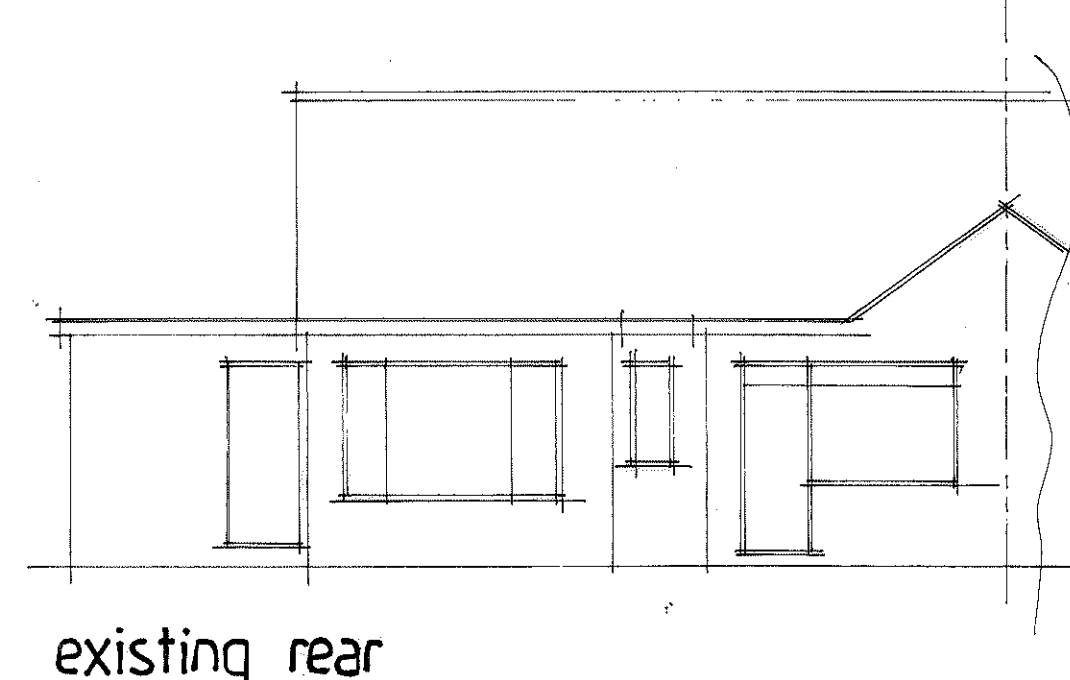


existing rear

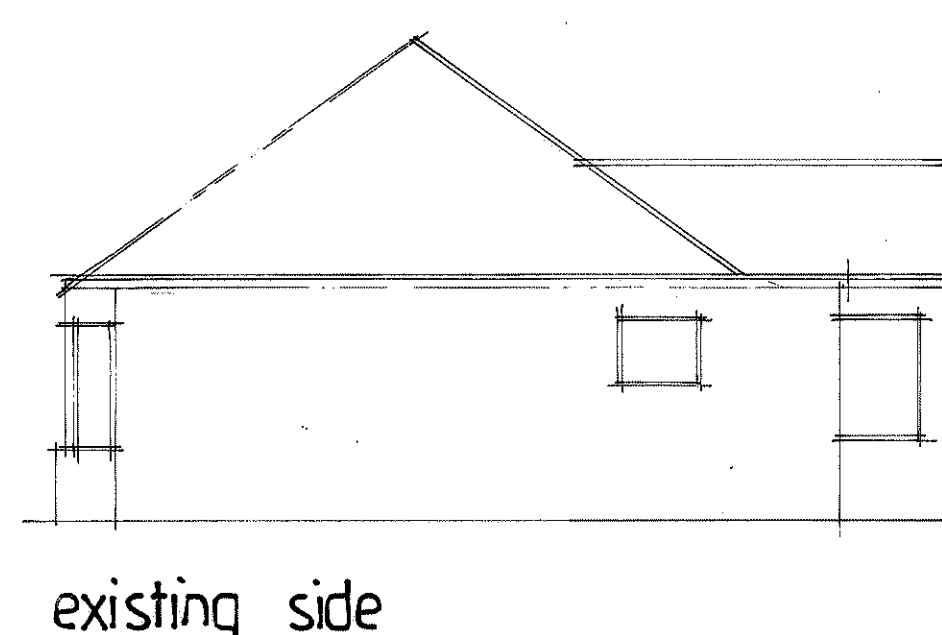


existing side



proposed front

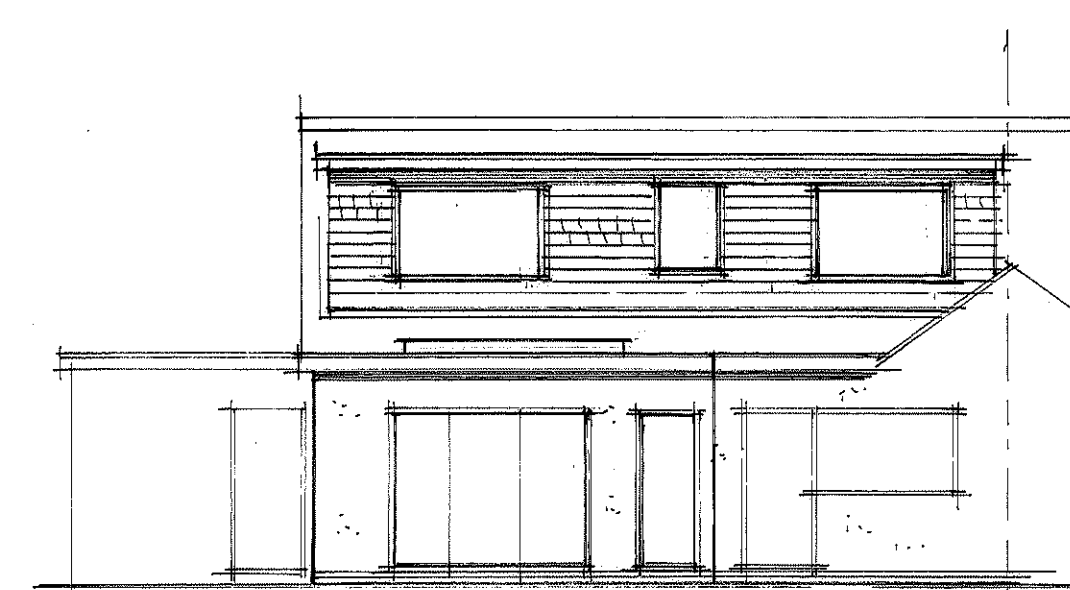

proposed rear

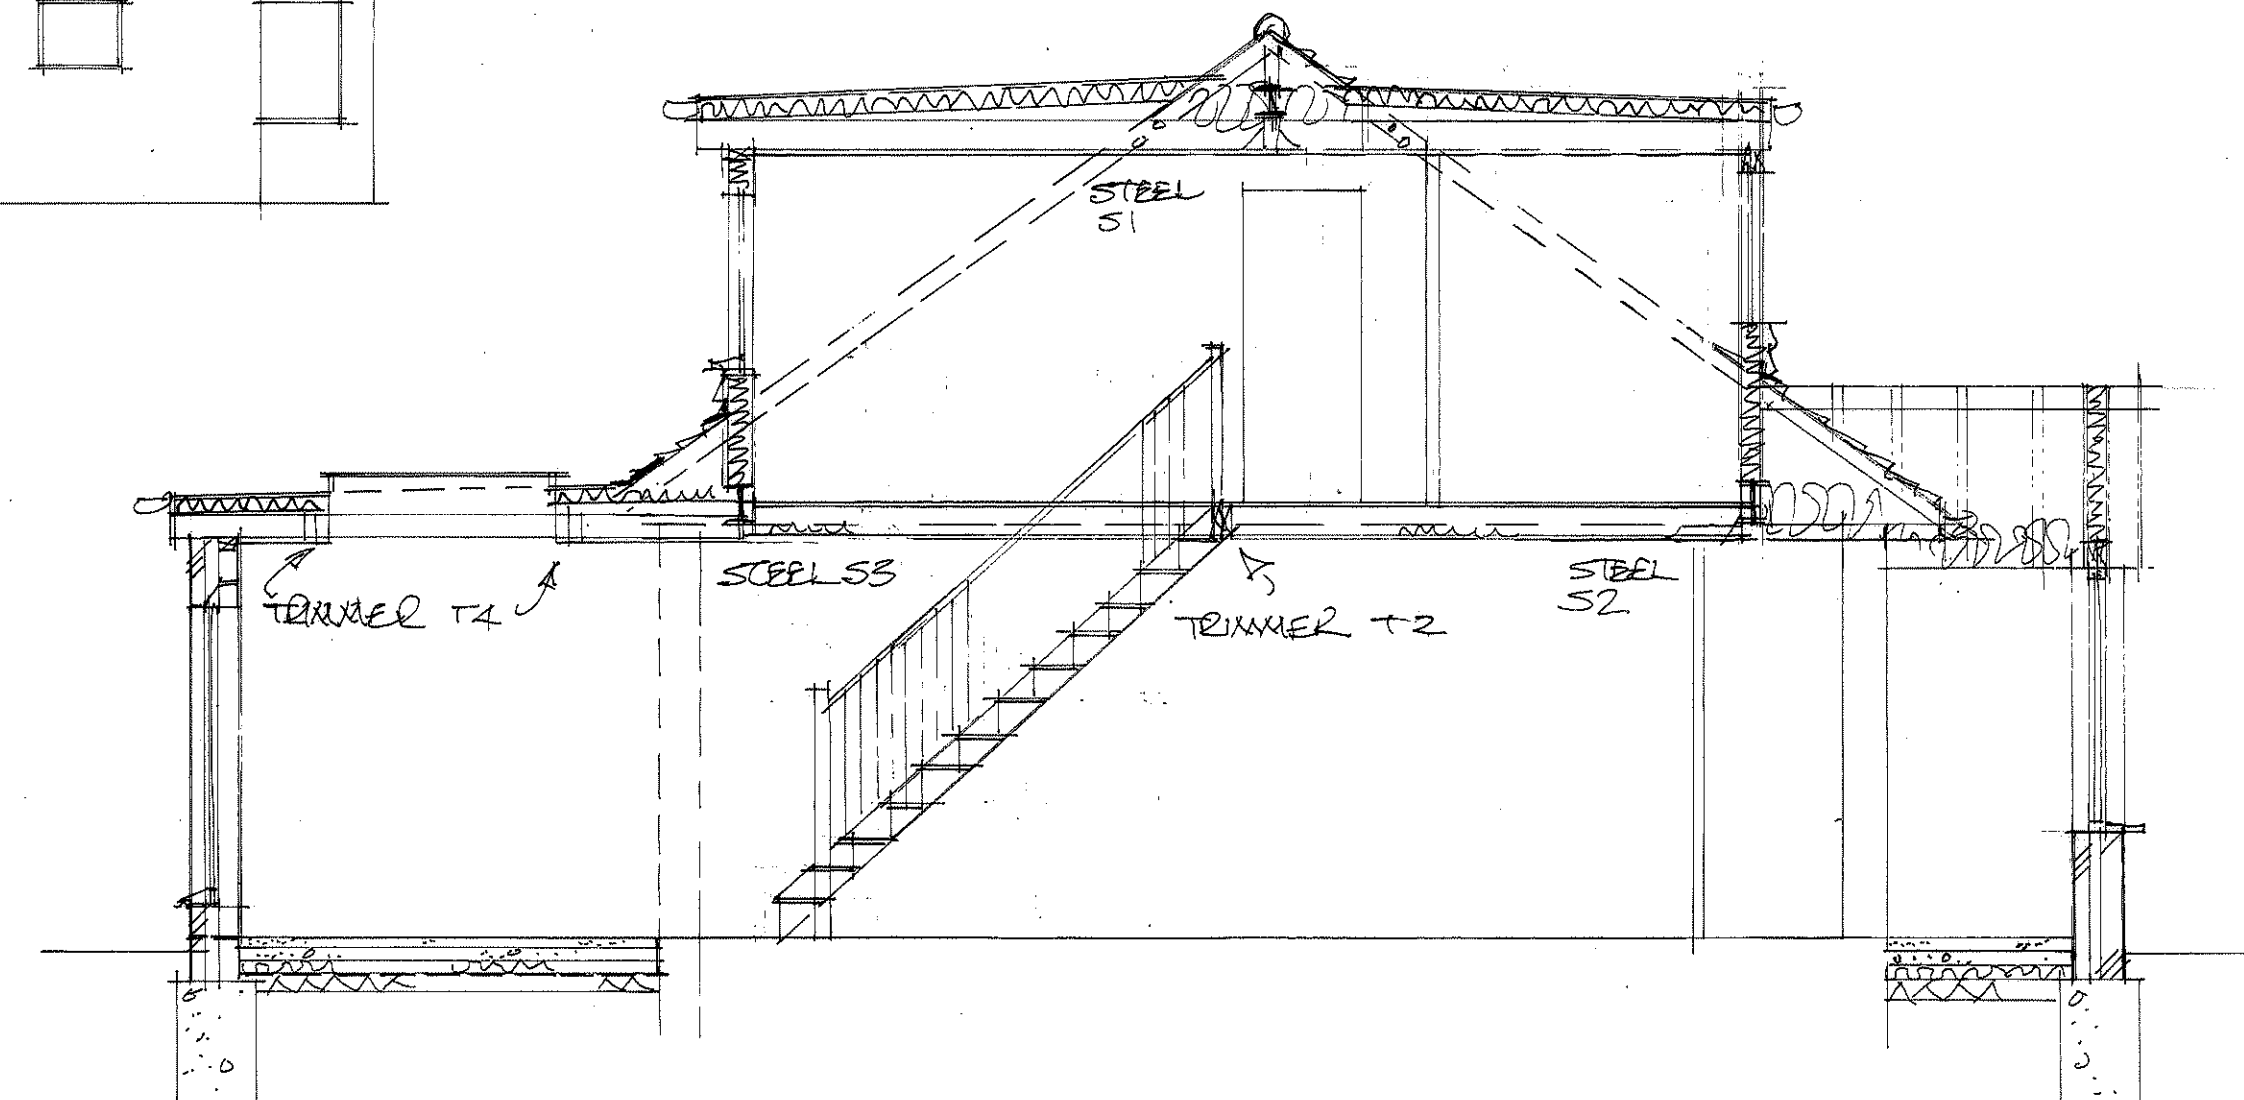

section a-a

1	June 12	Building regs added
2	May 21	Client amendments
Date	Revision	

© copyright

THORNS YOUNG
ARCHITECTURAL

THORNS-YOUNG LTD
CHARTERED BUILDING CONSULTANTS
Website: www.thornsyong.co.uk

Portsmouth
232 London Road
North End
PO2 5JQ
Tel: (02392) 672 883

Client
MR. M. CHARA

Job Title
12A STAKES ROAD
POBBROOK
WATERLOOVILLE

Drawing Title
PROPOSED LOFT
CONVERSION AND
REAR EXTENSION

Scale 1:250 + 1:100

Date MAY 21 Drawn by CMC

Drg. No. 5122-21-1 Rev. 3