


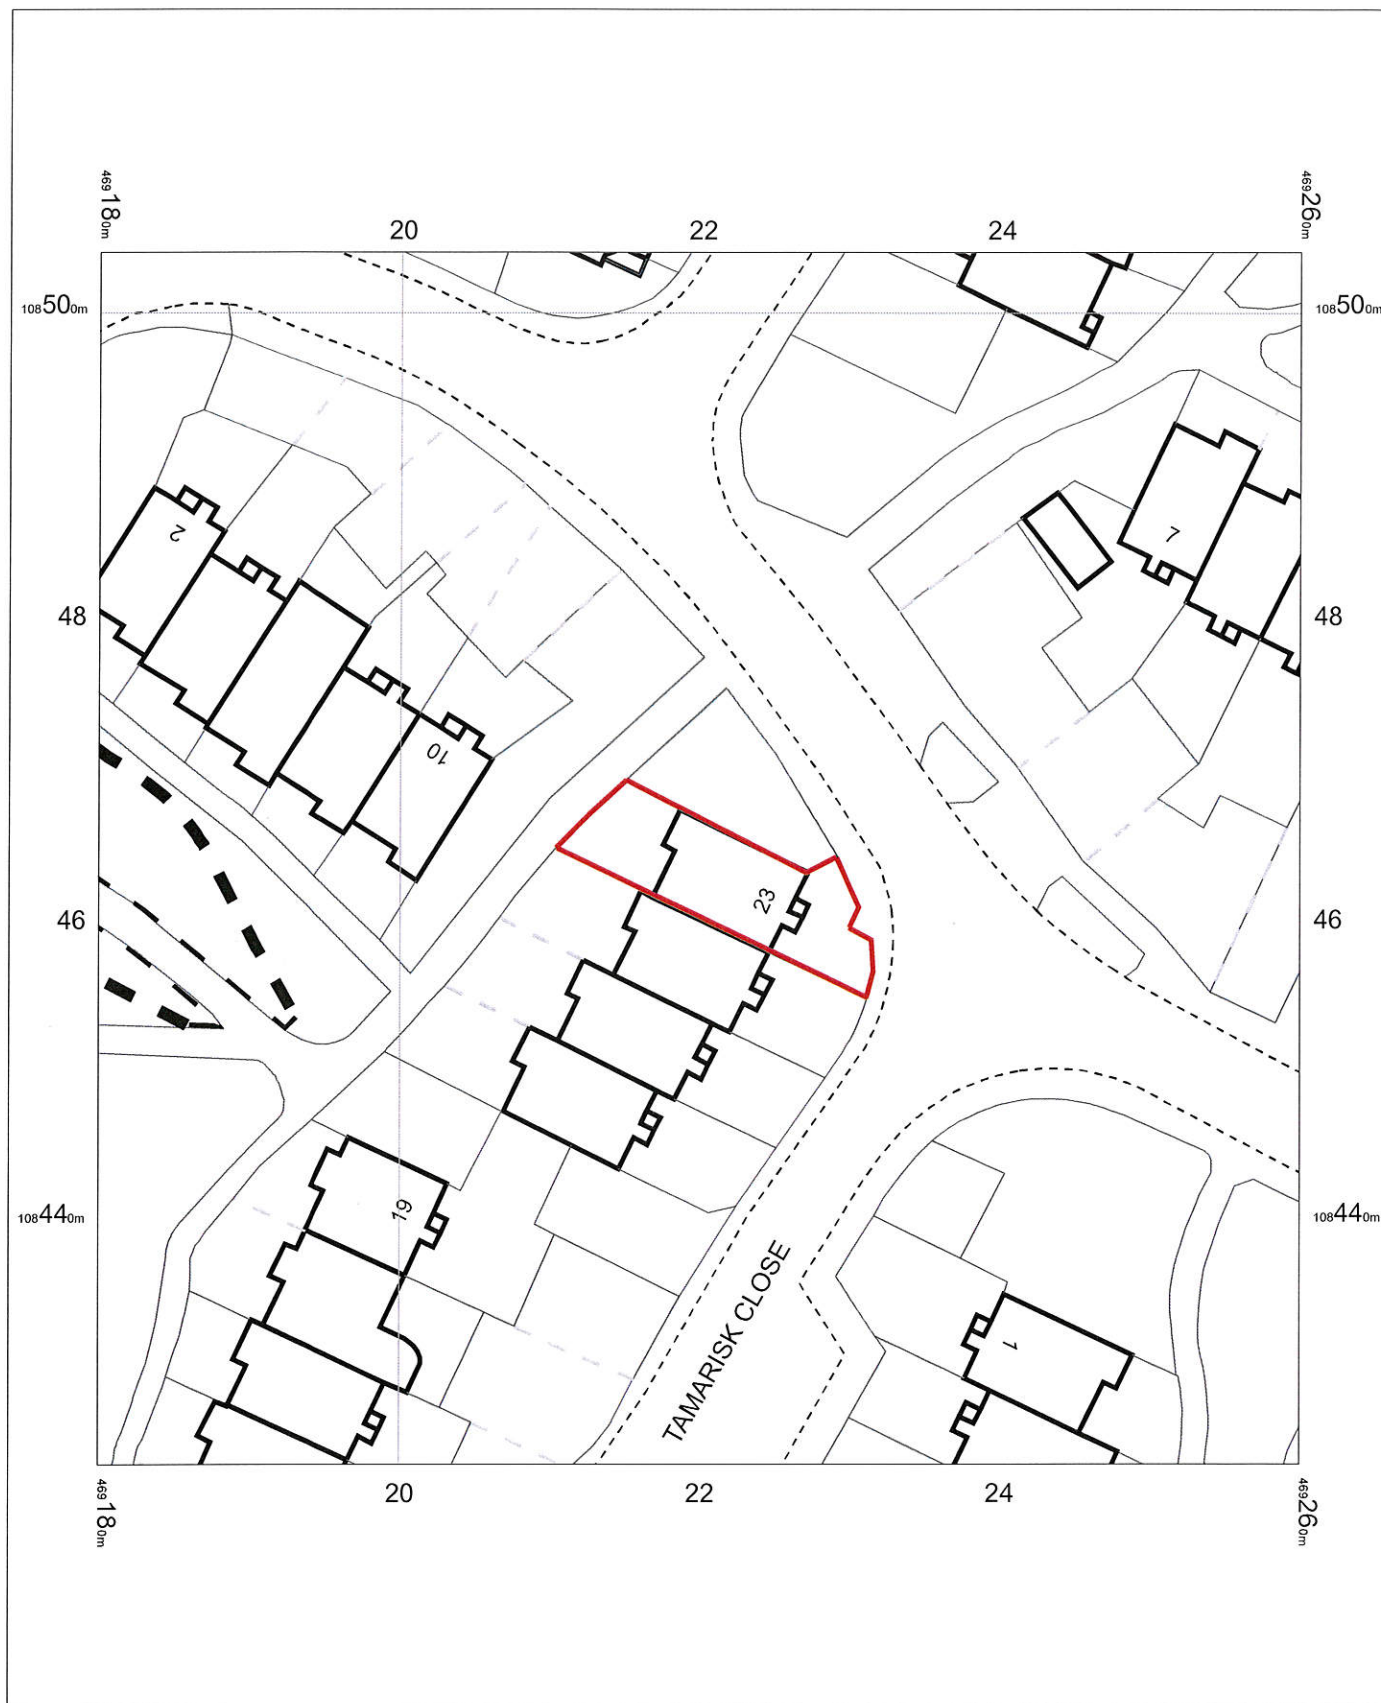


23 Tamarisk Close,
Waterlooville,
Hants
PO7 8ET

OS MasterMap 1250/2500/10000 scale
01 February 2016, ID: BW1-00498074
www.blackwellmapping.co.uk

1:500 scale print at A4, Centre: 469220 E, 108464 N

©Crown Copyright Ordnance Survey. Licence no.
100041040

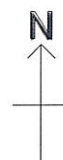

BLACKWELL'S
www.blackwellmapping.co.uk

TEL: 01865 333 677
maps.oxford@blackwell.co.uk