

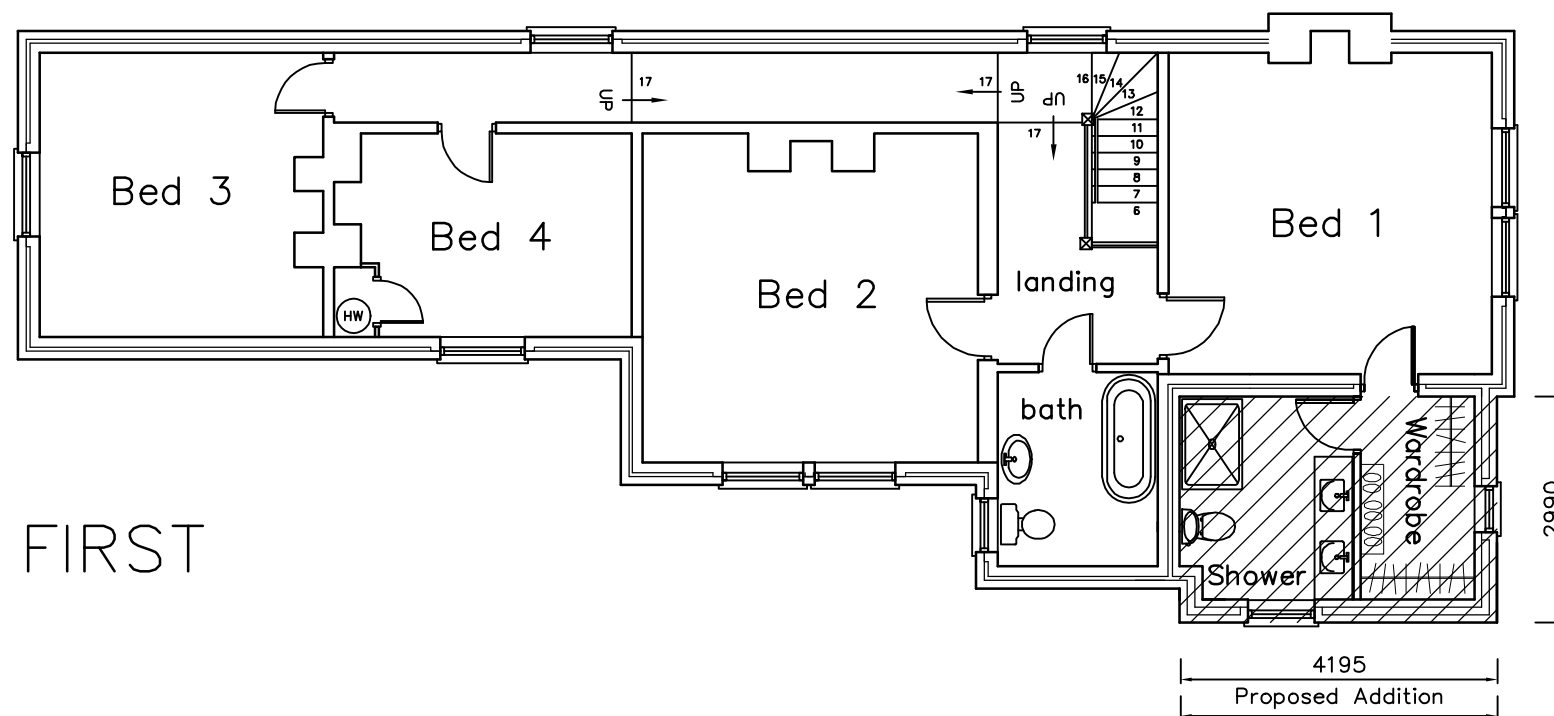


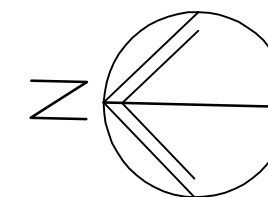


FIRST

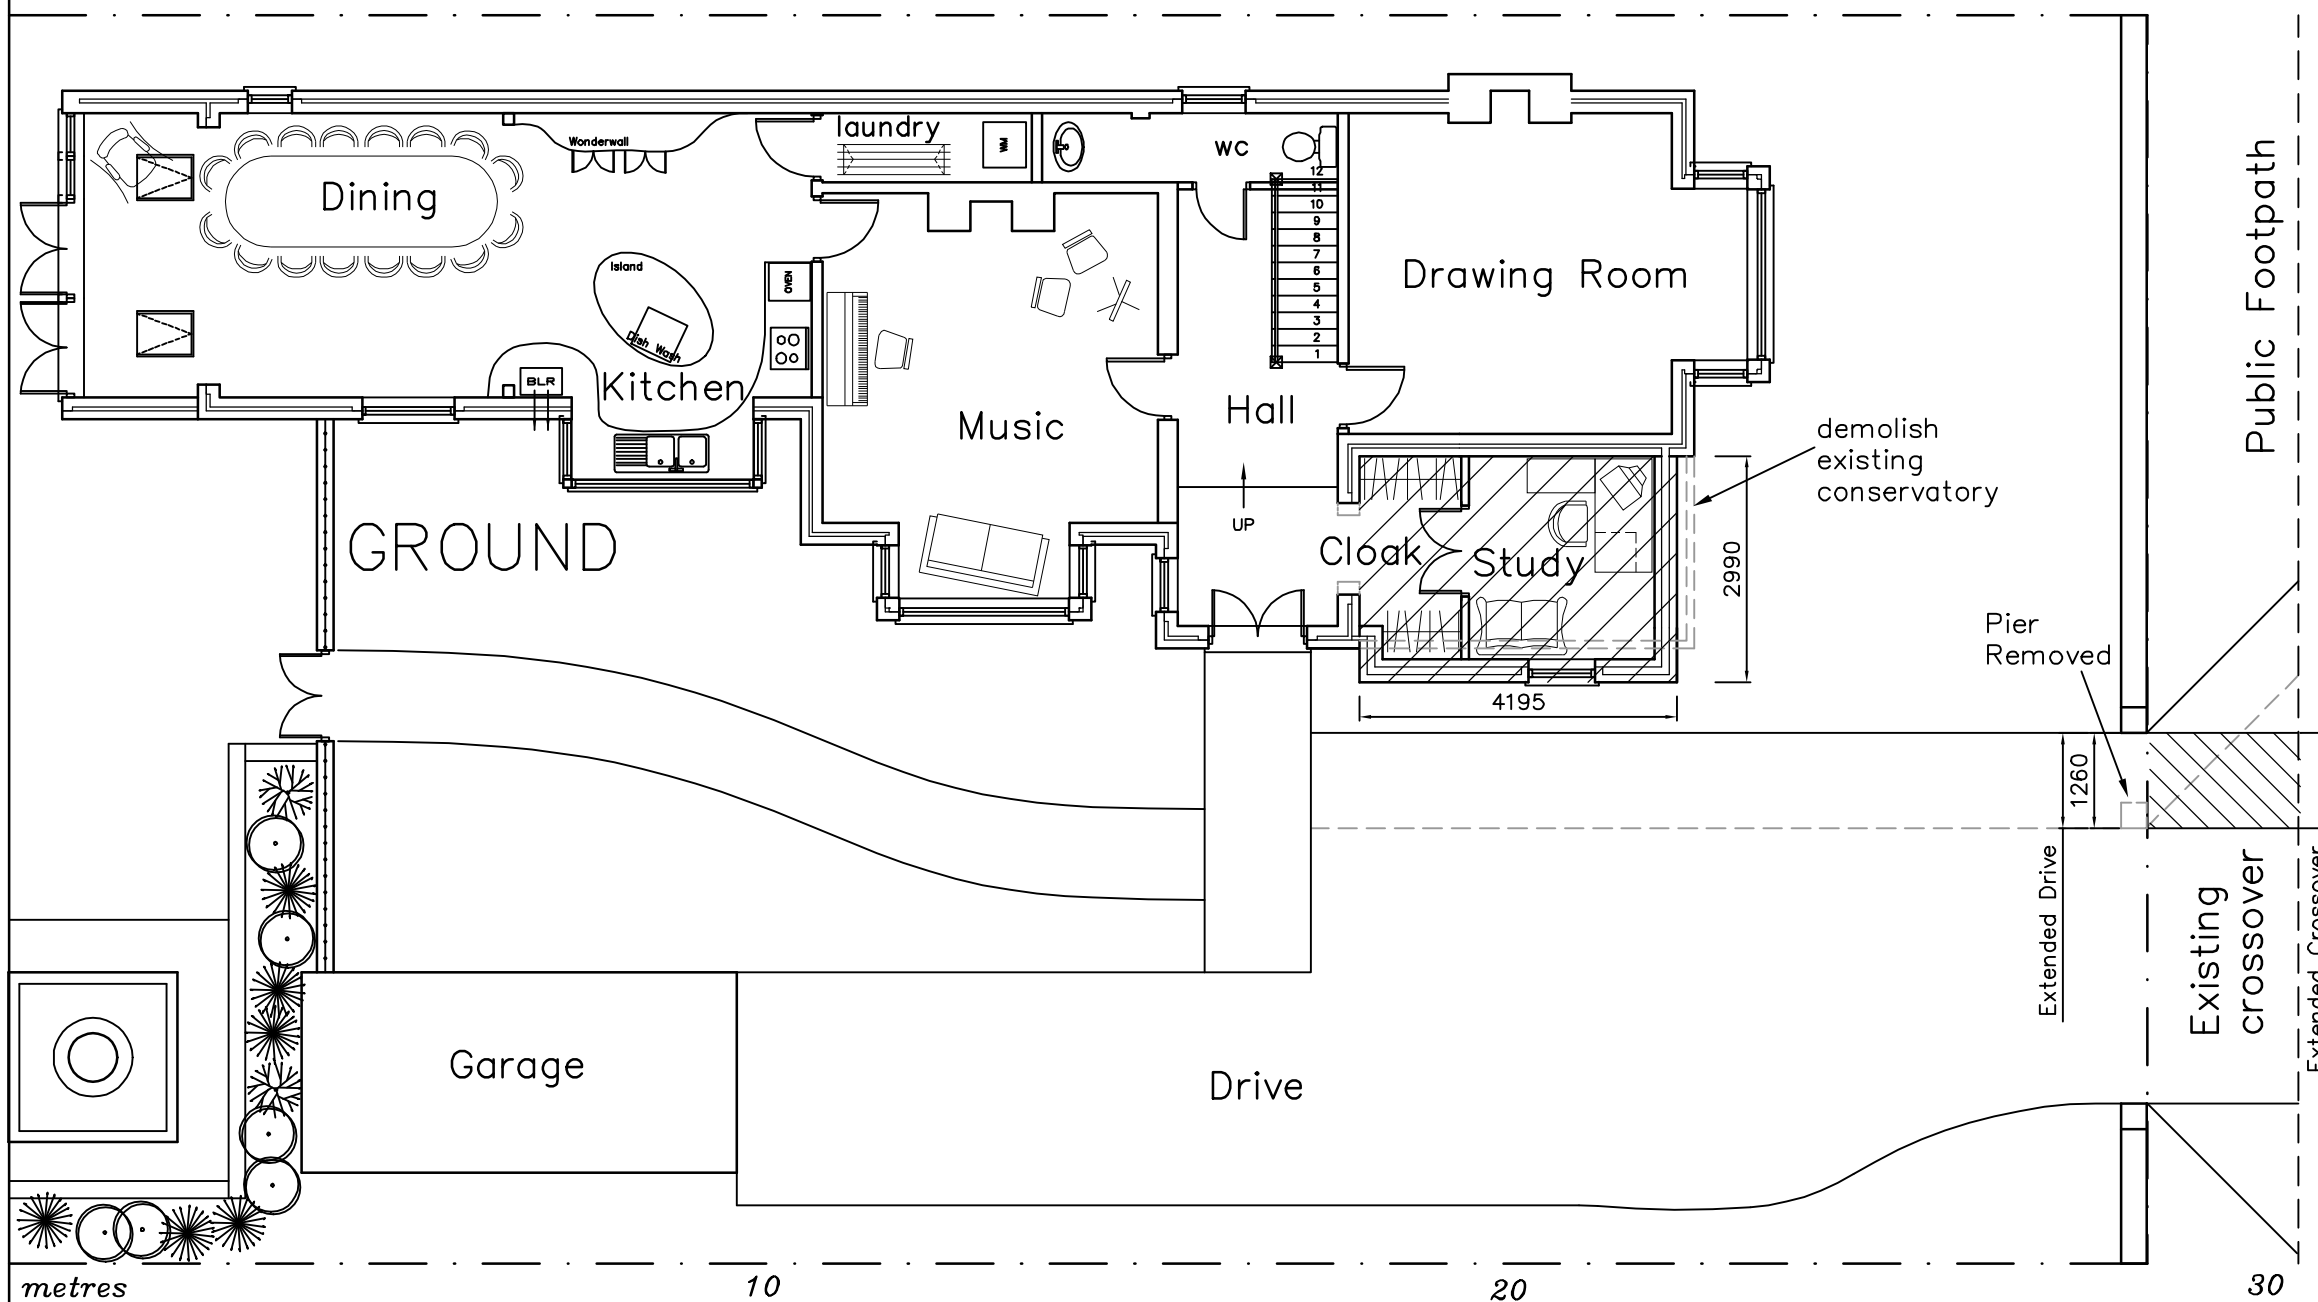

GROUND

9 Grove Road
Havant
PO9 1AR
PROPOSAL
PLANS

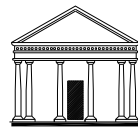

Martin Critchley
CHARTERED ARCHITECT

The Old Brewery,
15E South Street, Havant,
Hampshire, PO9 1BU
023 92 474 919
critchleyarchitect@hotmail.com

Scale 1:100 at A3
Date 10/12/15
Drawn MHC/BLB

Revisions

- A. Clients Revisions 12/12/15
- B. Clients Revisions 19/12/15

0726-411^B