
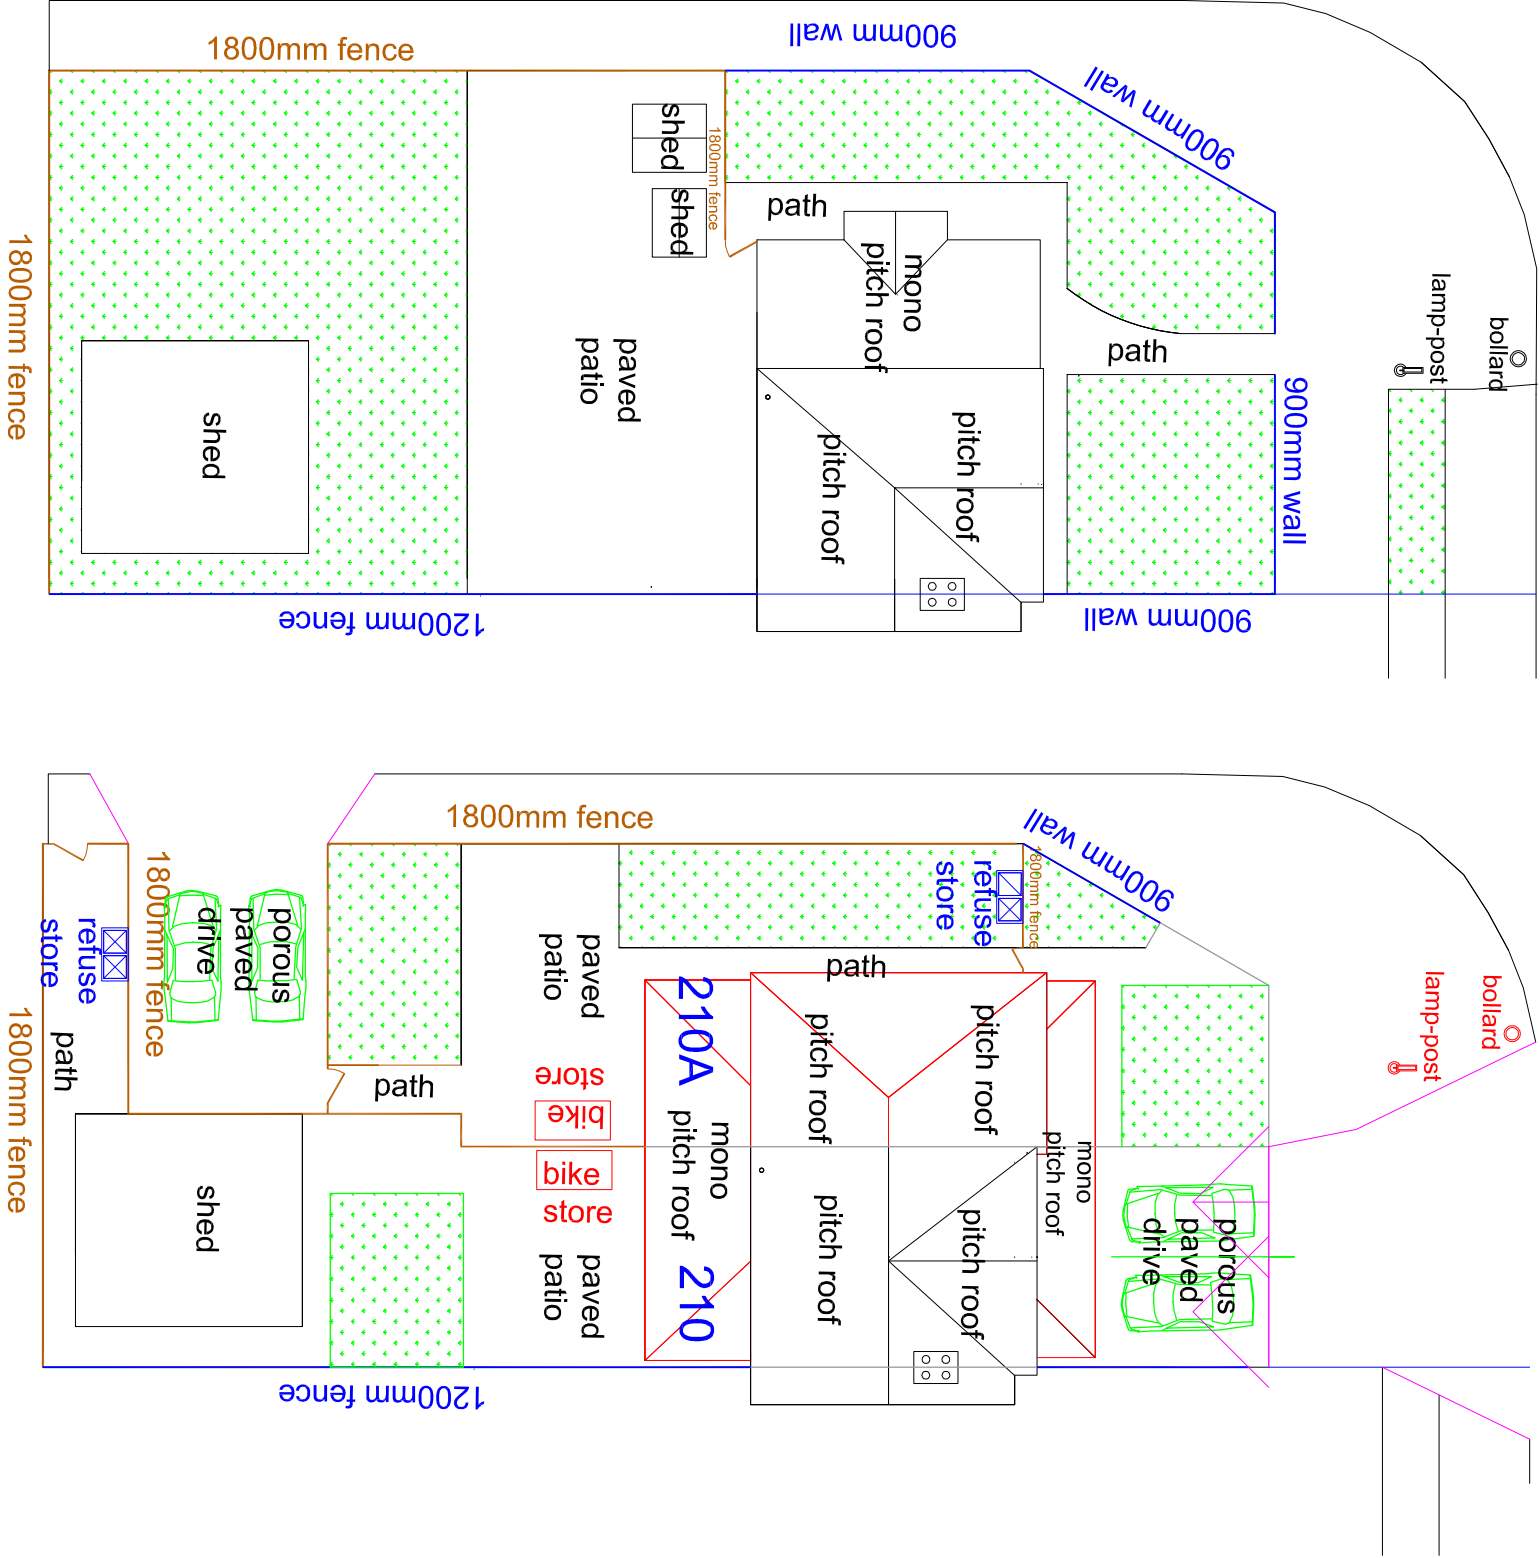


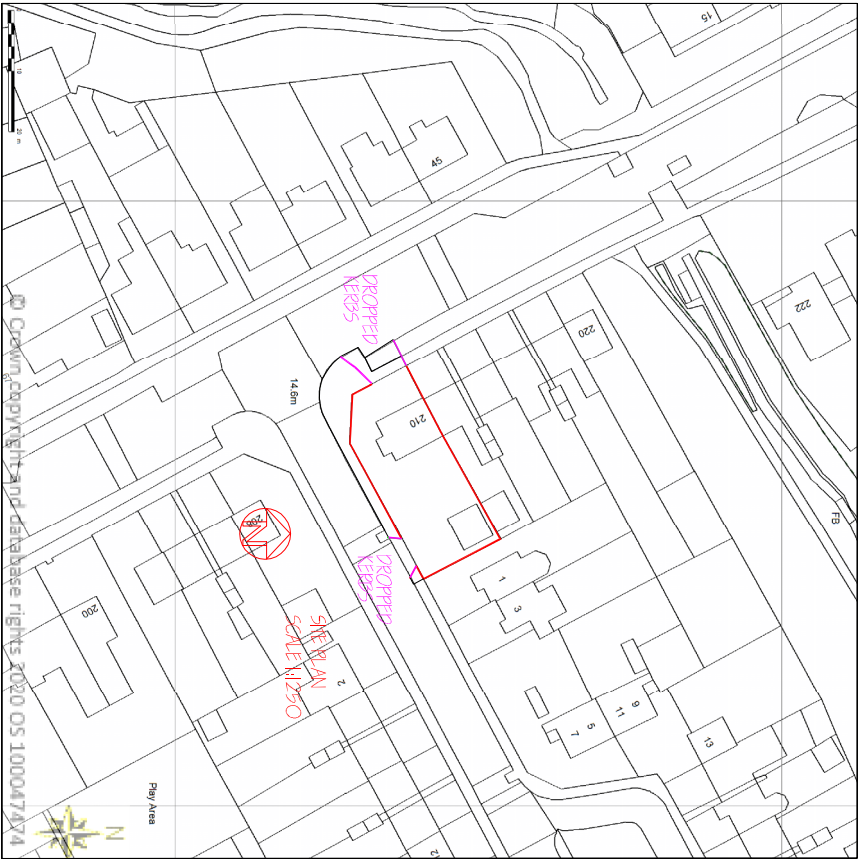

EXISTING
BLOCK PLAN
SCALE 1:200

PROPOSED
BLOCK PLAN
SCALE 1:200