

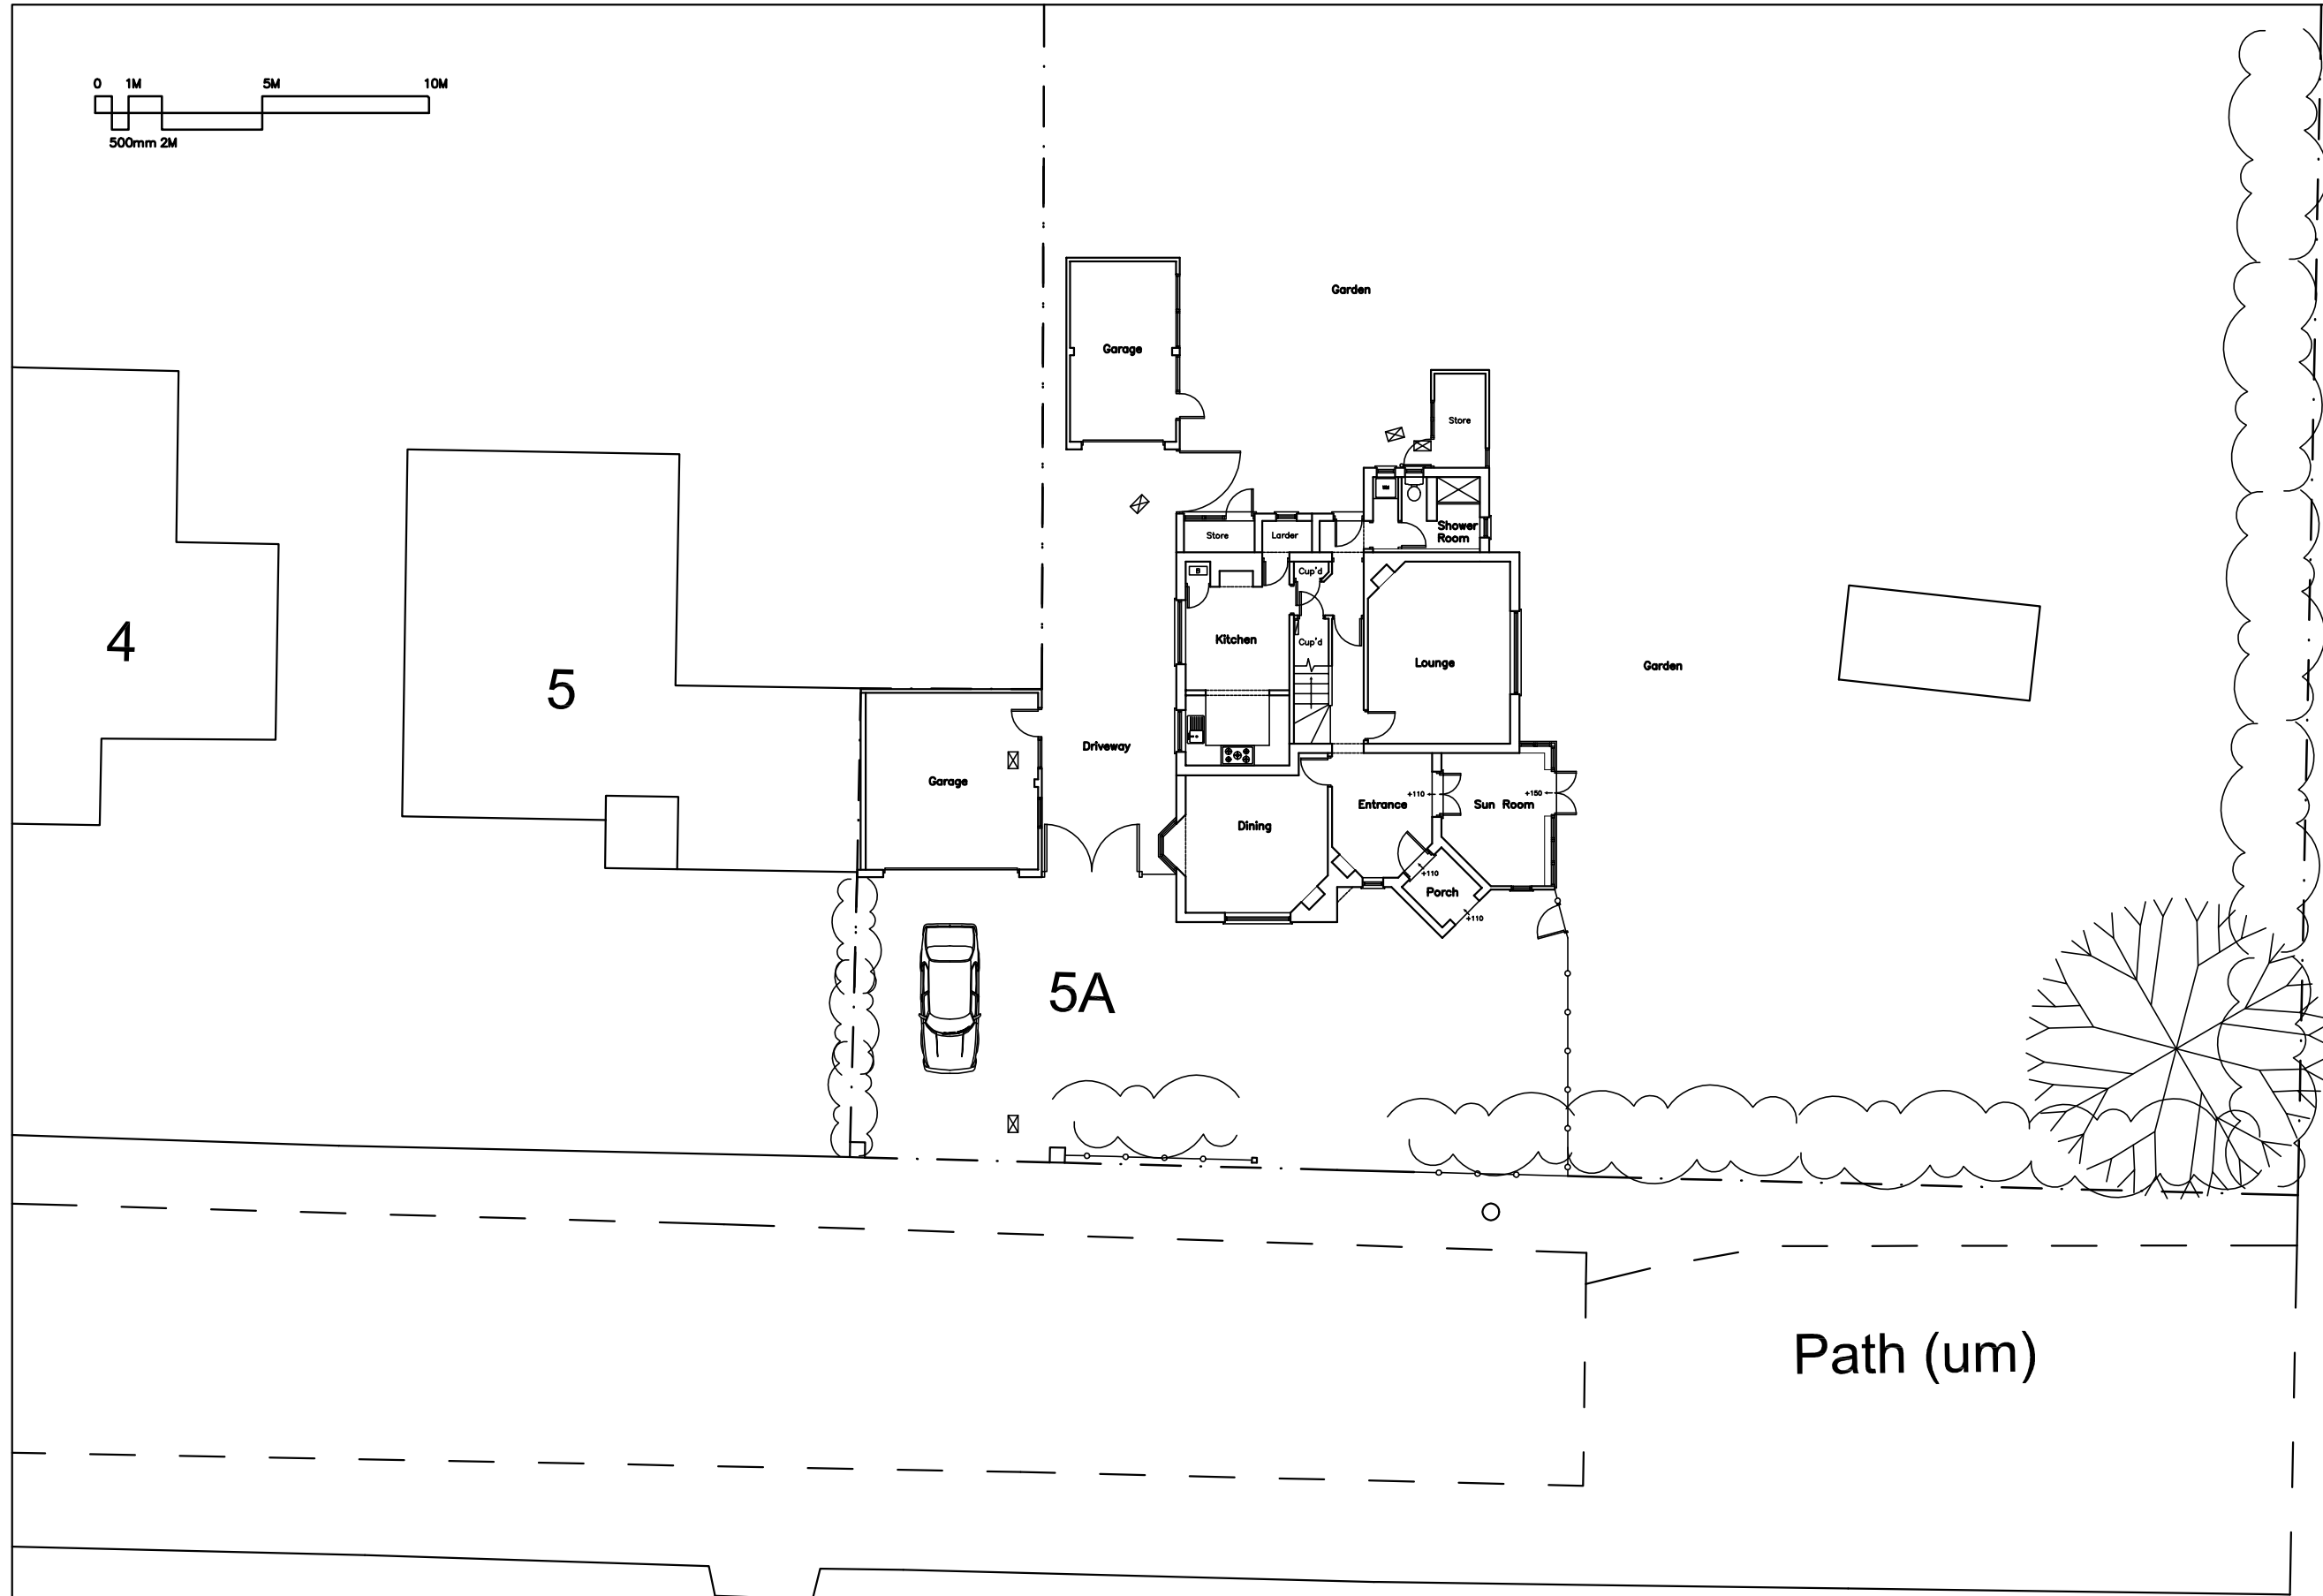


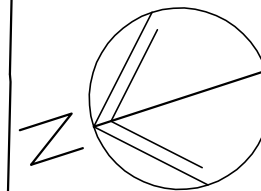

5A Shawfield Road
Havant
PO9 2SY

EXISTING
SITE PLAN

Revisions
A.

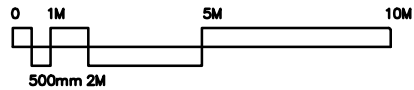

Martin Critchley
CHARTERED ARCHITECT

The Old Brewery,
15E South Street, Havant,
Hampshire, PO9 1BU
023 92 474 919
critchleyarchitect@hotmail.com

Scale A3 = 1:100
Drawn SAR/JHL
Date 05/08/16

1656-102⁰