




NOTES:
Dimensions to be checked on site before commencing work. Any discrepancies shall be reported to the architect immediately.
Do not scale from these drawings except for planning purposes. Use figured dimensions only.
Where applicable this drawing is to be read in conjunction with other consultants' drawings.

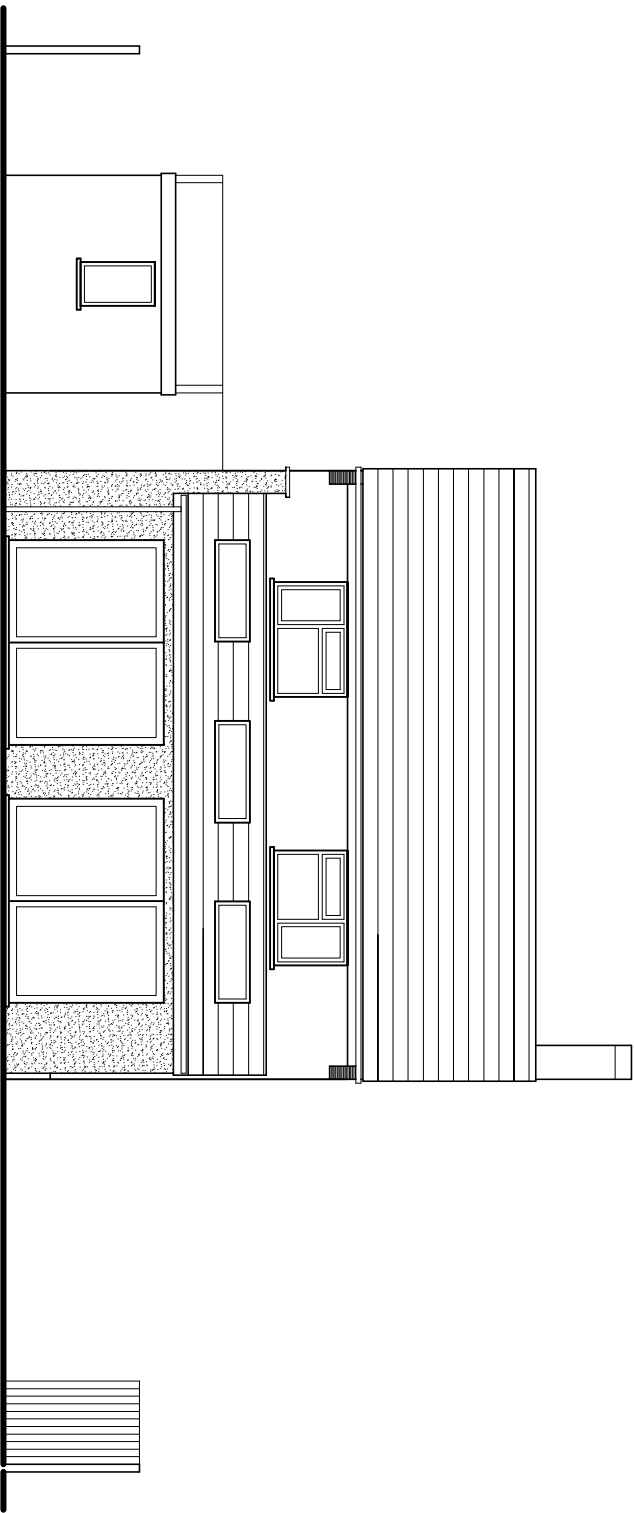


North (rear) elevation

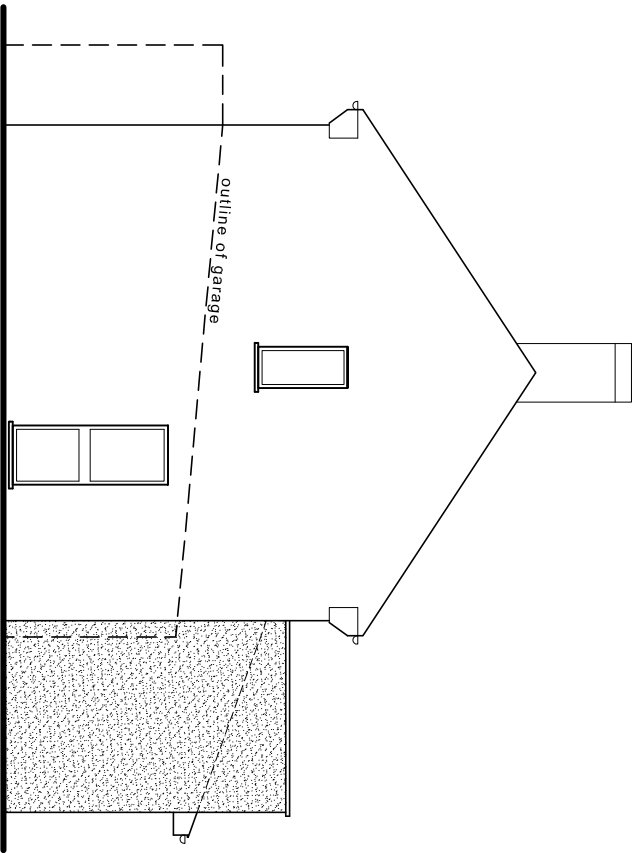

East (side) elevation

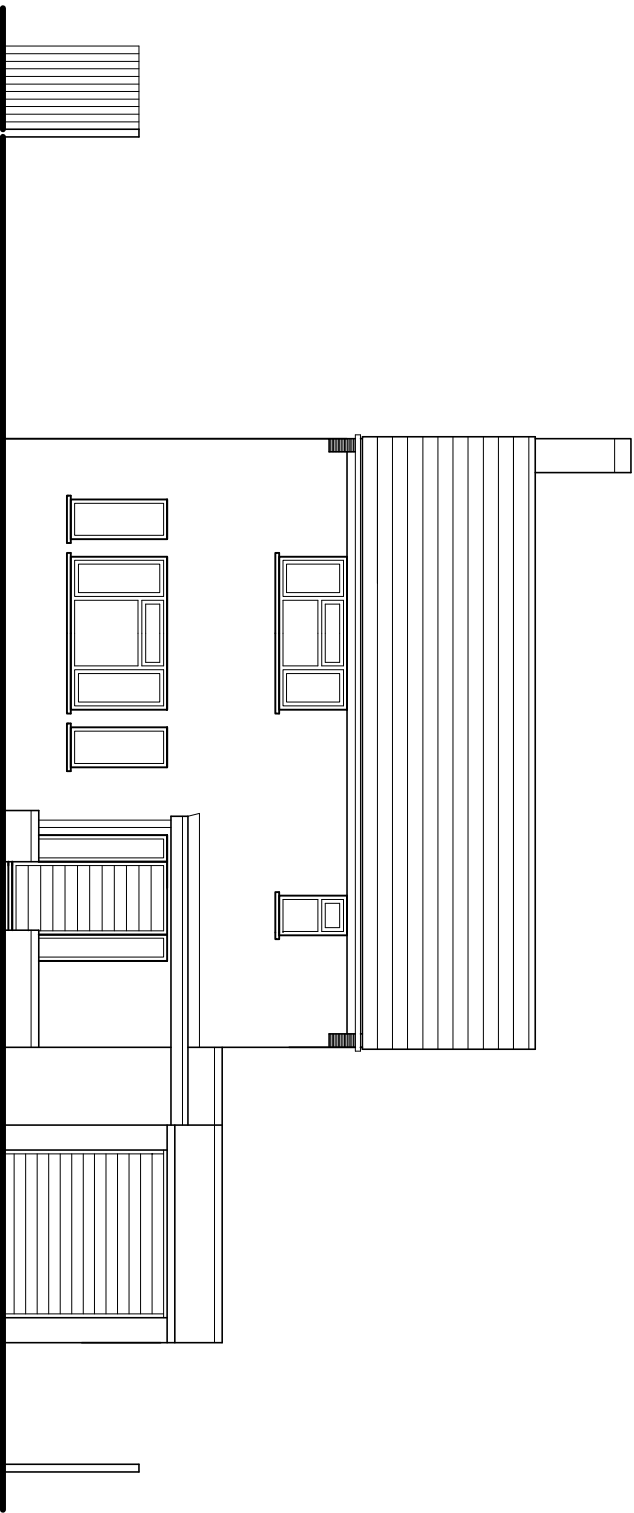


South (front) elevation

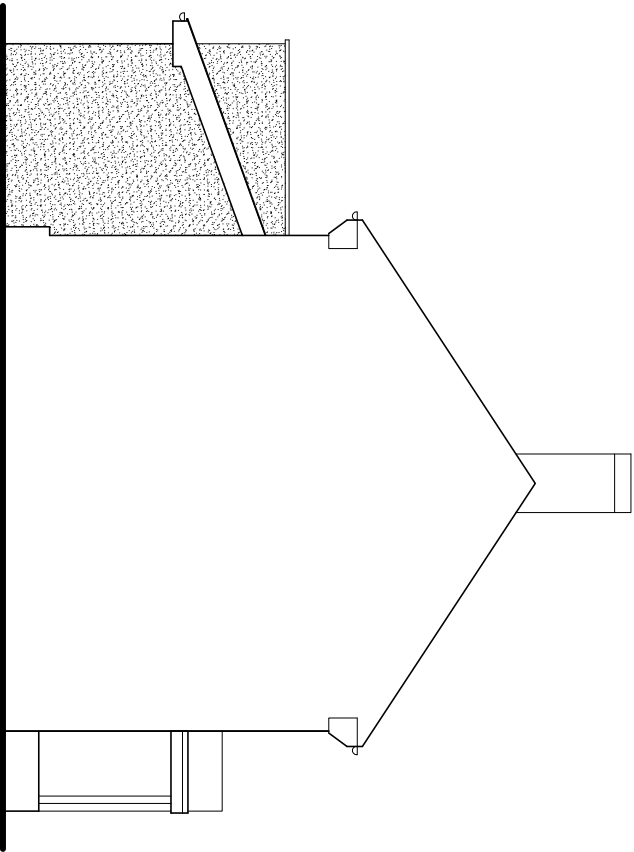

West (side) elevation

Existing elevations scale 1:100

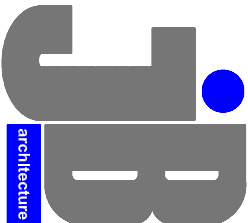

JIMMY BESSANT ARCHITECTURE
TEL: 01243 373620 M: 07769904282
E: jimmy@jb-architecture.co.uk
Web: www.jb-architecture.co.uk

For
MR & MRS BESSANT
Project
**PROPOSED TWO STOREY EXTENSION
AT 533 SOUTHLEIGH ROAD,
EMSWORTH
PO10 7TF**

Title
EXISTING ELEVATIONS

Date	Drawn	Scale	Checked
NOV 2016	JB	1:100 @ A3	-
Job Number	Drawing Number	Revision	
PL16	402		