



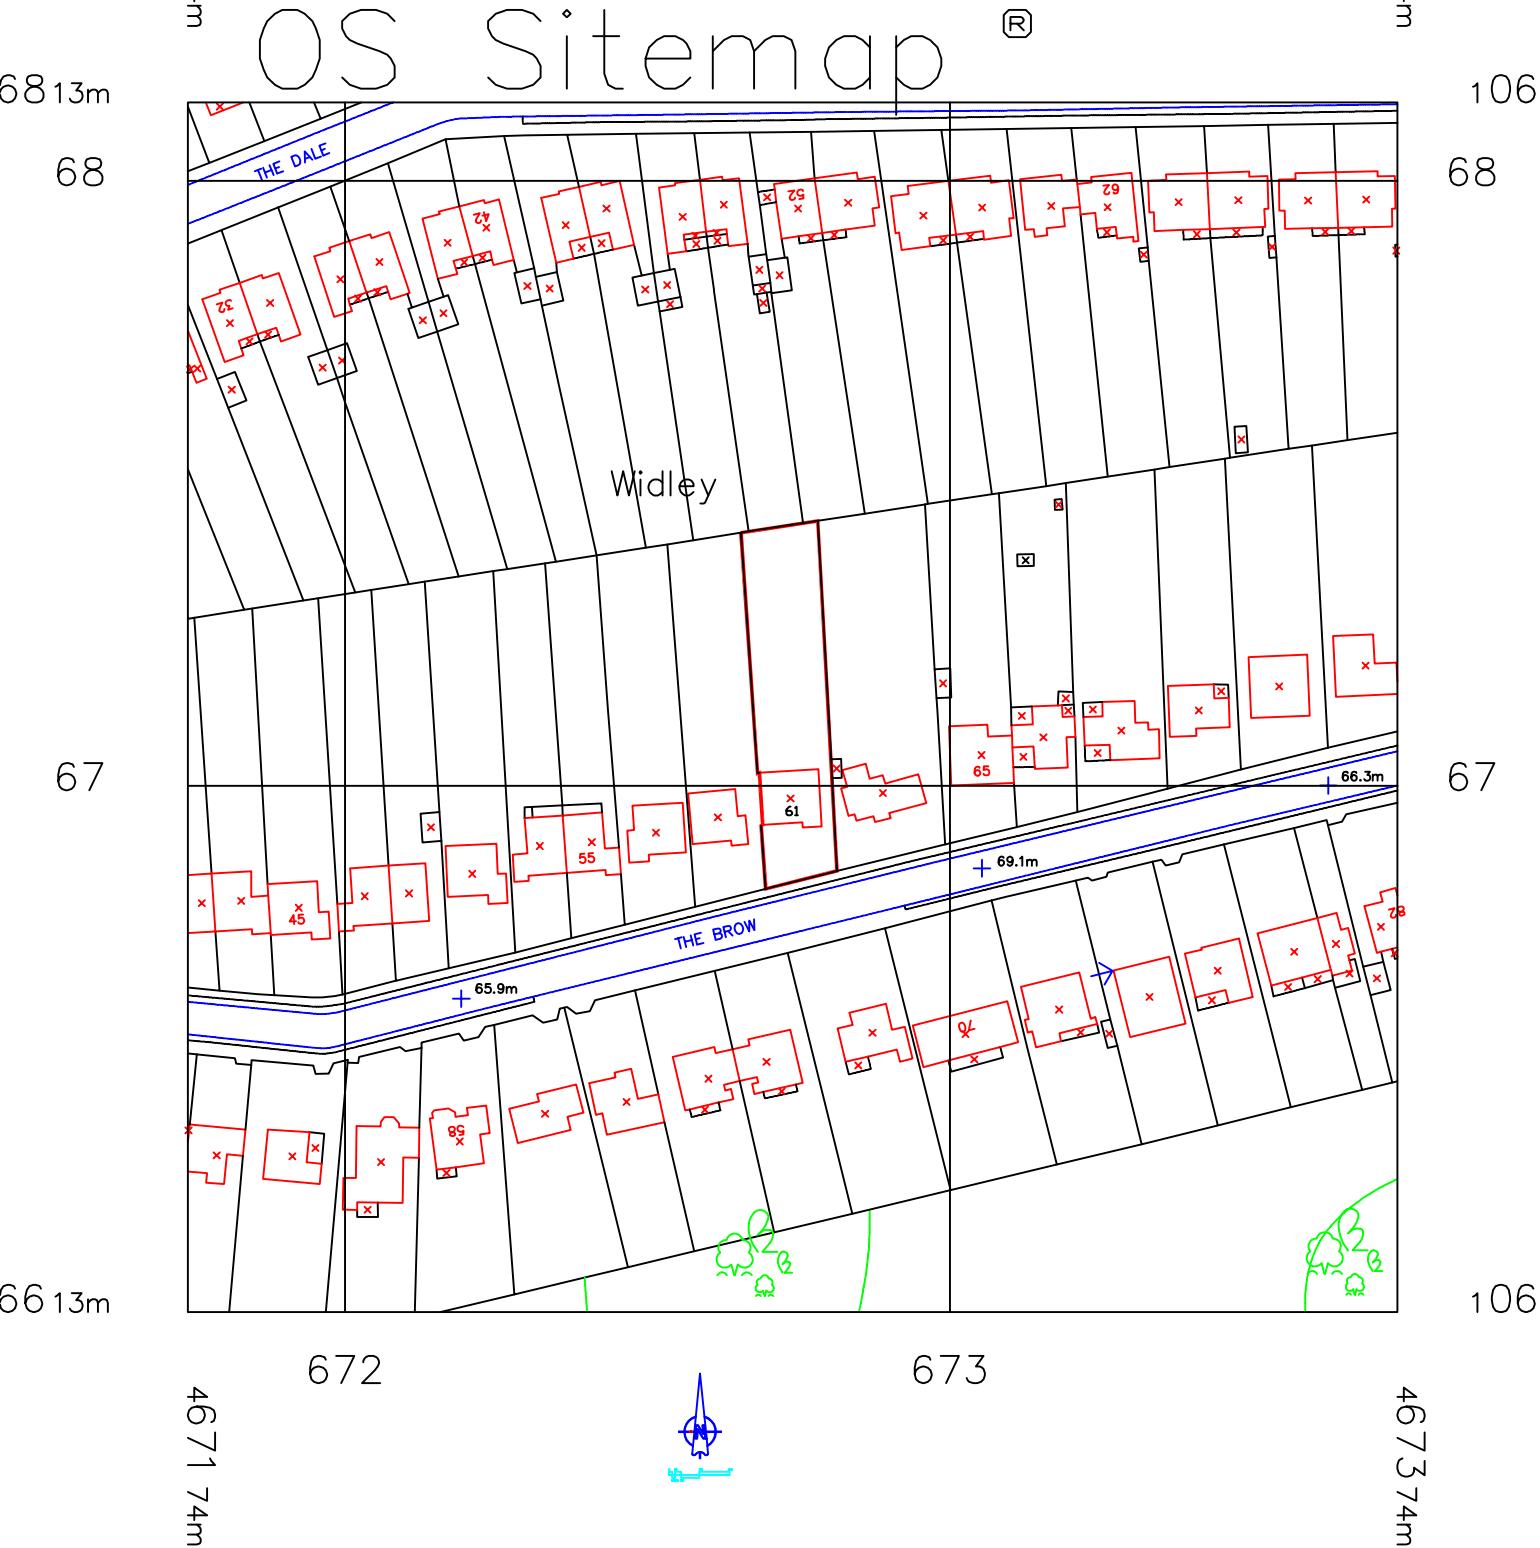

© Crown Copyright 2009
 Reproduction in whole or in part is prohibited
 without the prior permission of Ordnance Survey.

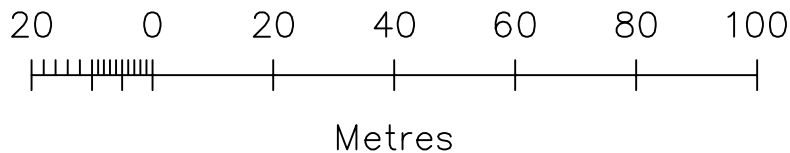

SCALE	TITLE
1/1250	Proposed Loft Conversion
DATE	
Nov. 2015	61, The Brow - Widley
CONTRACTOR MUST CHECK ALL DIMENSIONS ON SITE ONLY FIGURED DIMENSIONS ARE TO BE WORKED FROM DISCREPANCIES MUST BE REPORTED TO THE ARCHITECT BEFORE PROCEEDING	DETAIL
© COPYRIGHT	Location Plan
AUTHOR	DRAWING No
PG	15/87/L01

A	B	C	D	E	F	G	H
J	K	L	M	N	P	Q	R
S	T	U	V	W	X	Y	Z

PETER GALLOWAY PARTNERSHIP

pgp

ARCHITECTS

HAVANT, HAMPSHIRE PO9 1RA
 TEL: 02392 483153 MOB: 07808 483362
 E-MAIL: peter@pgparchitects.co.uk