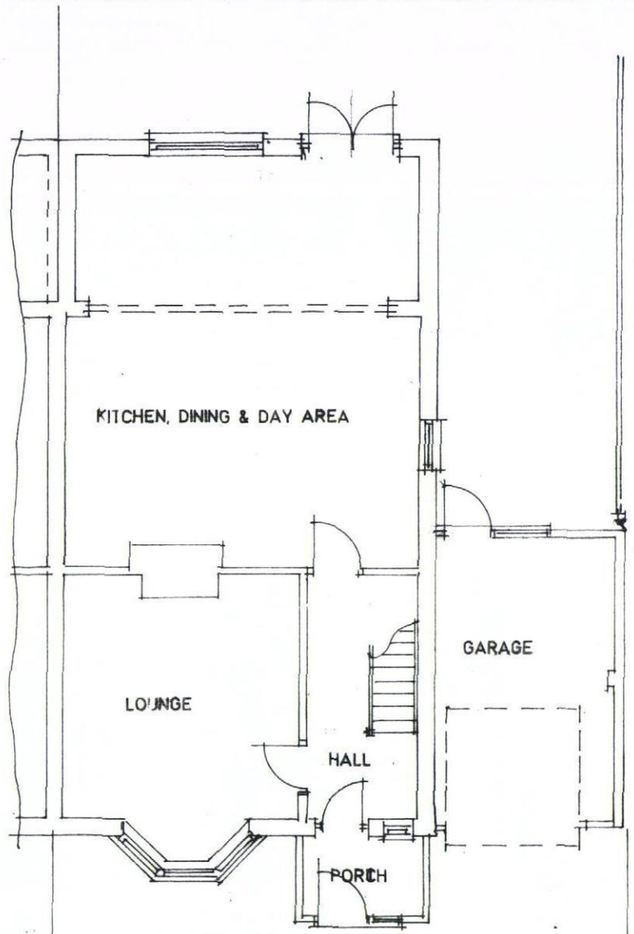


Existing Ground Floor Layout.

HAVANT BOROUGH COUNCIL
15 JUL 2015
RECEIVED

Proposed 2 storey side extension at 581 Southleigh Road, Emsworth, Hants. PO10 7TE

D. Harrison Esq..

Scale 1:50 1:100	Date June 2015
A3 Drawing Number	4
Revision	