


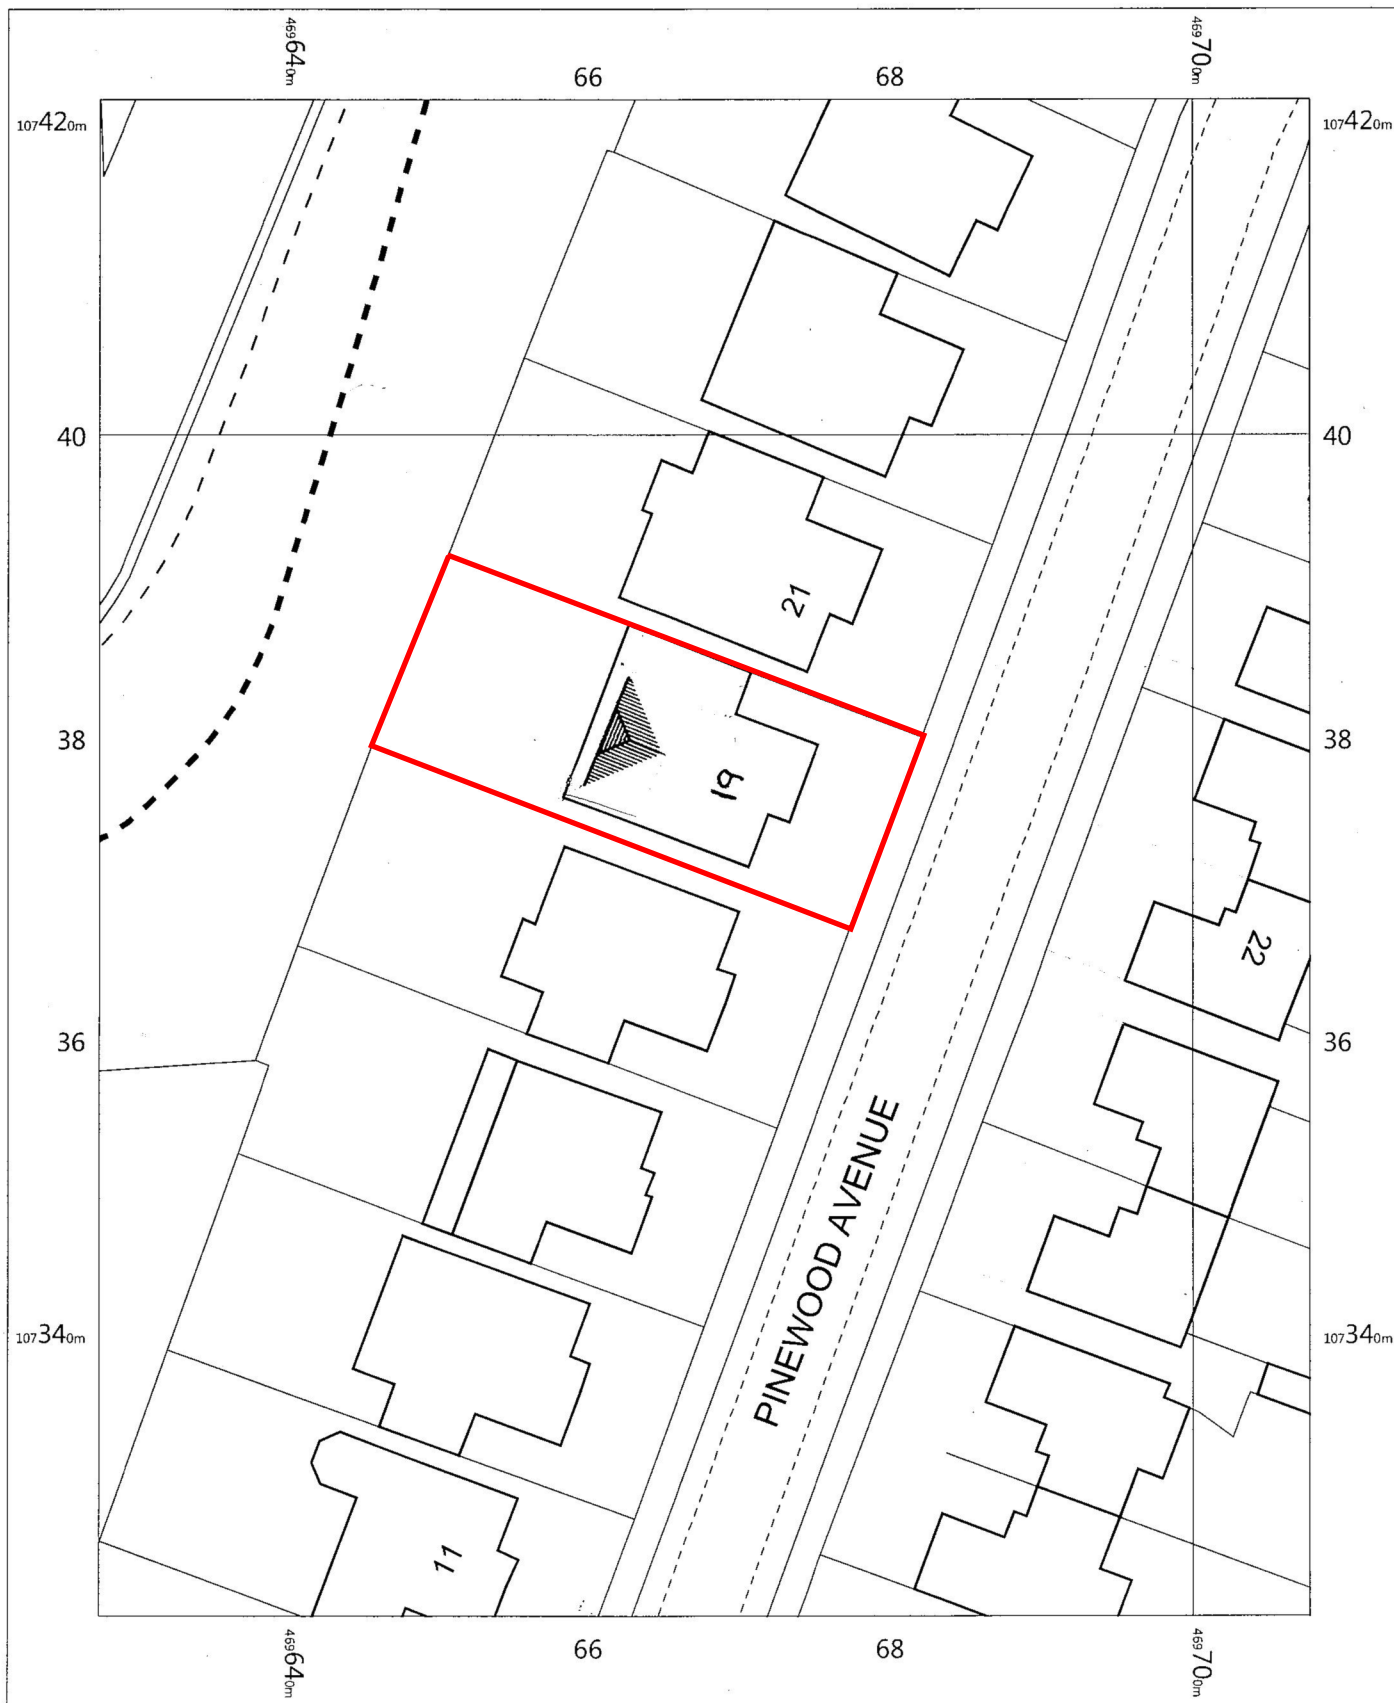


19 Pinewood Ave,
Havant,
PO9 3RD

OS MasterMap 1250/2500/10000 scale
Tuesday, July 20, 2021, ID: BW1-00978030
maps.blackwell.co.uk

1:500 scale print at A4, Centre: 469668 E, 107372 N

©Crown Copyright Ordnance Survey. Licence no. 100041041

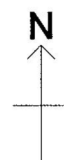

BLACKWELL'S
MAPPING SERVICES
PERSONAL & PROFESSIONAL MAPPING
www.blackwellmapping.co.uk

TEL: 0800 151 2612
maps@blackwell.co.uk