



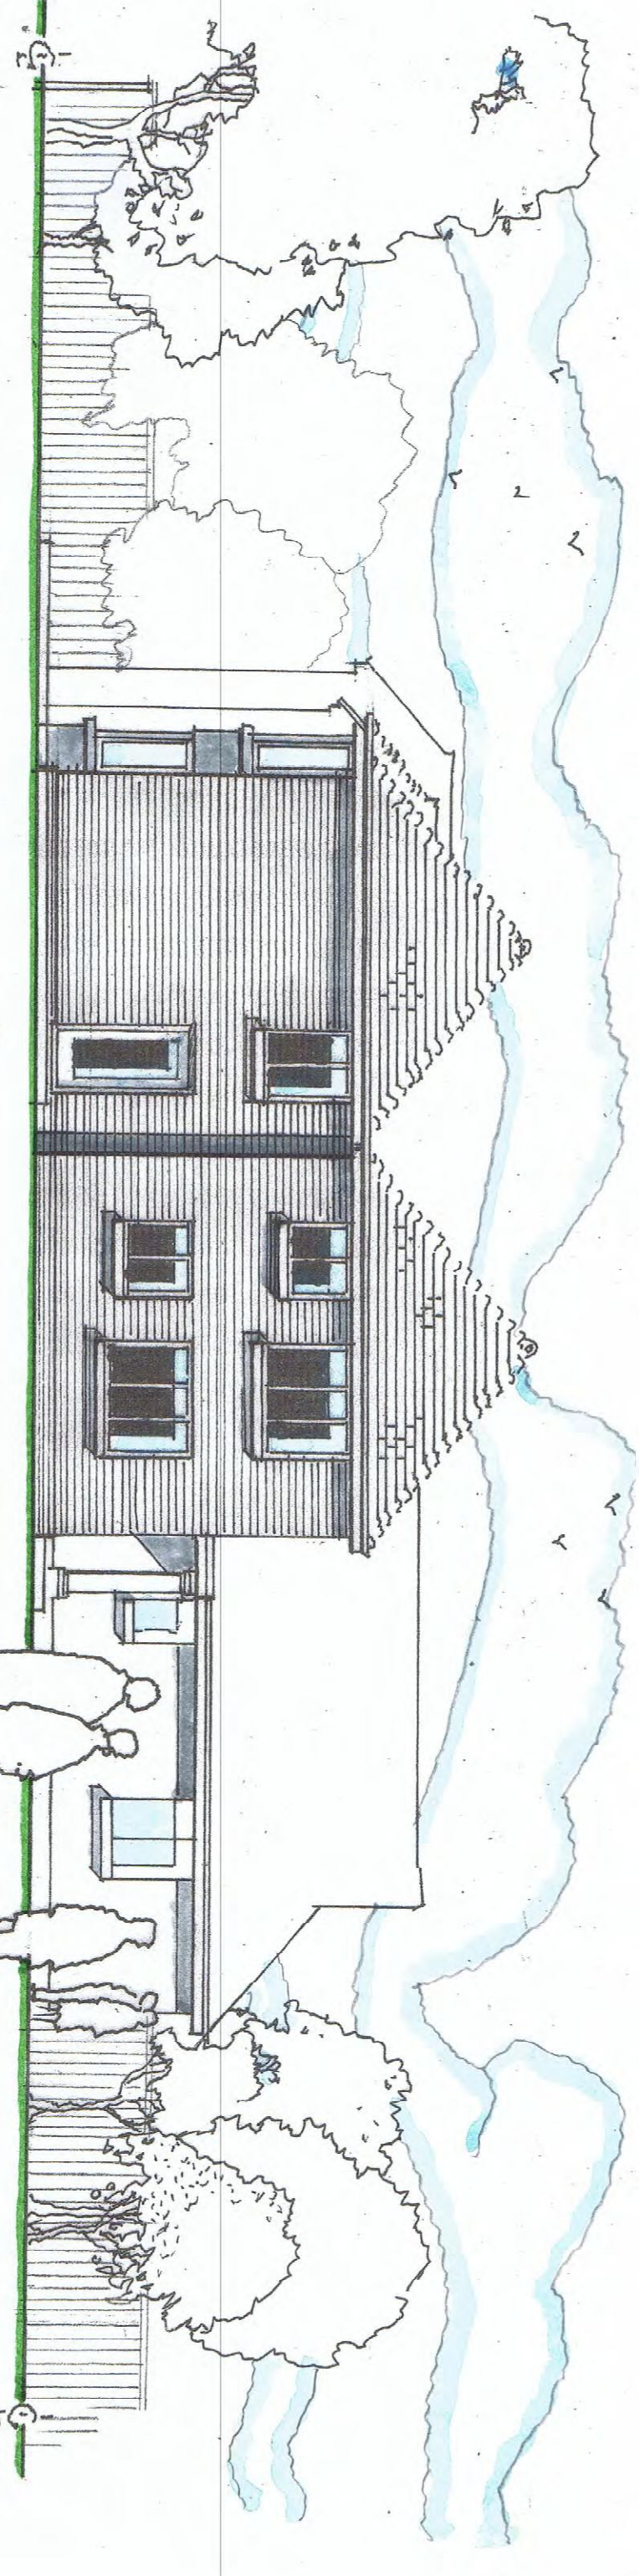


NORTH

Scale 1:100

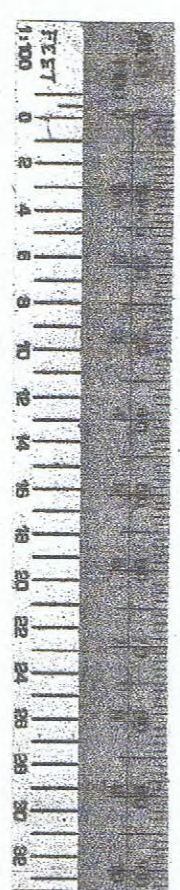

- Antique brown plain tiled roof
- White painted facing bricks to flat one
- Multi coloured facing brickwork
- Red coloured facing brick plinth
- Lead coloured ribbed panes below windows
- White fascia and eaves boards
- Brown anodised metal windows & doors
- Asphalt drive and turning circle
- Stone coloured paved footpaths

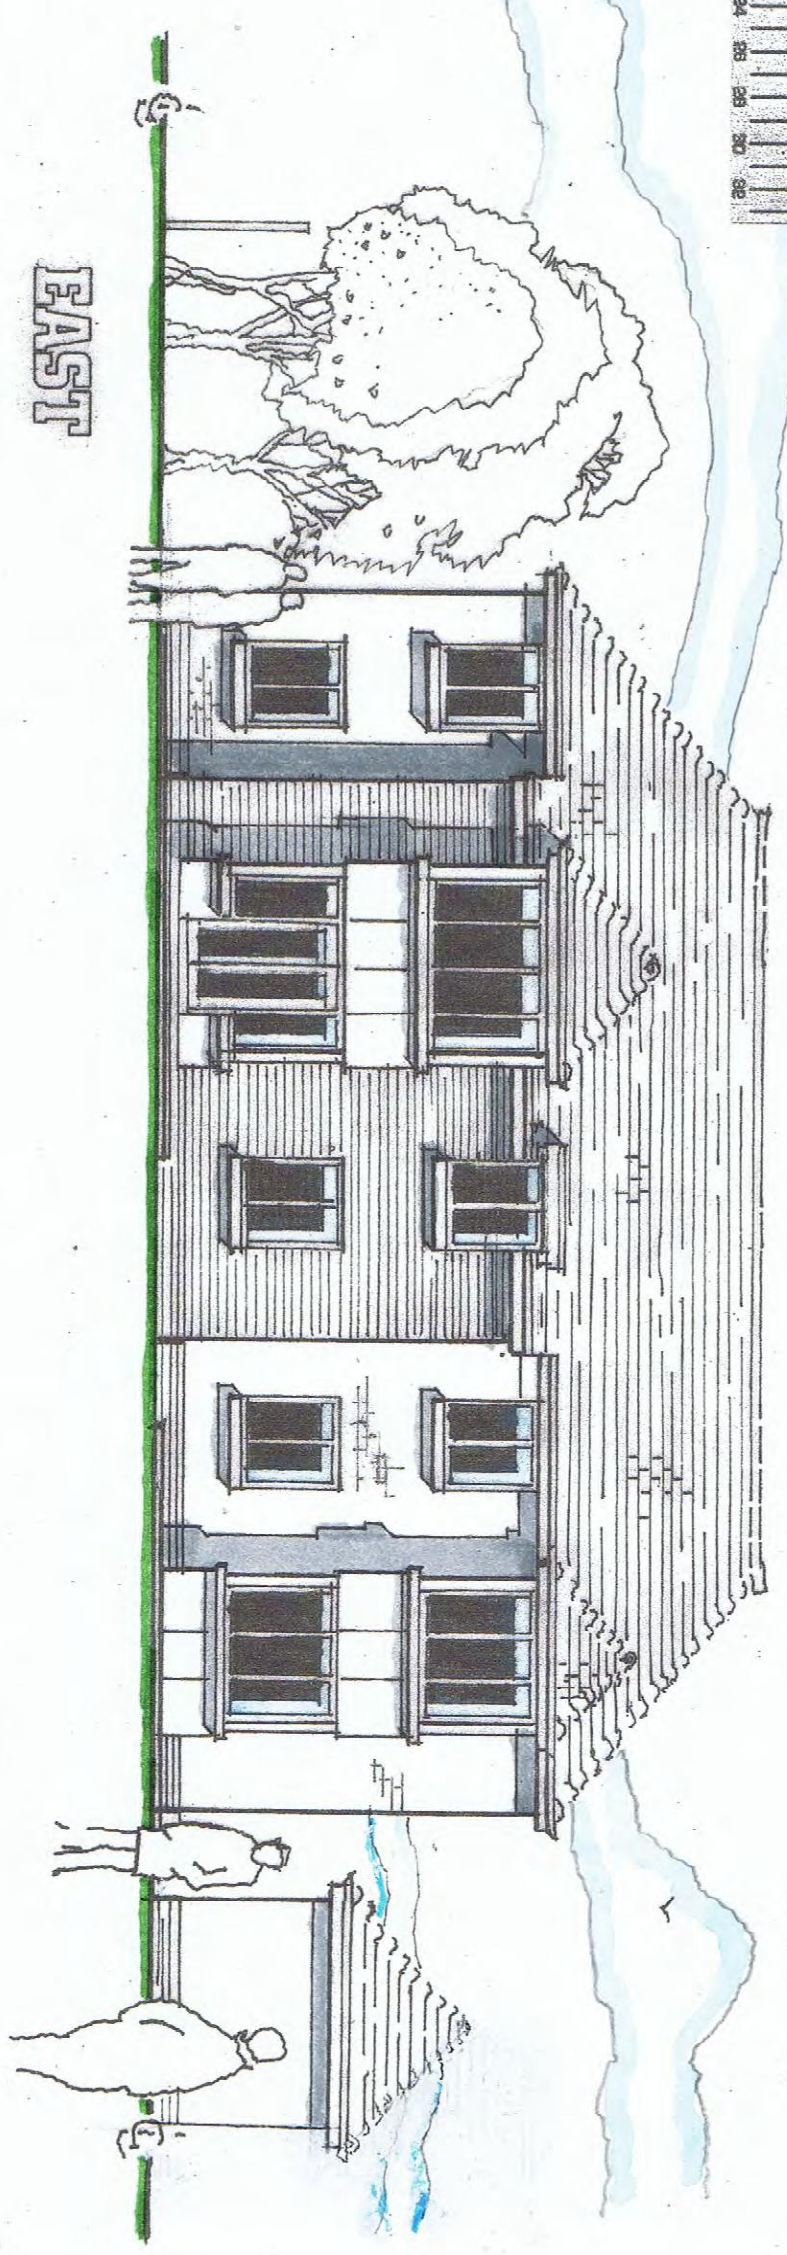

EAST

DEVELOPMENT 15 LANGSTONE ROAD HAVANT For Phillips Build Ltd

L BRUCE MILLER FASCI RICS NCSD FRSA

Mundwint
Cot Mill Bosham
Chichester
West Sussex PO18 8PS
Tel/Fax: 01243 572553



Drawn: S.G.M. Date: 10th Nov 2015 Job No: 99.09 6 A.