

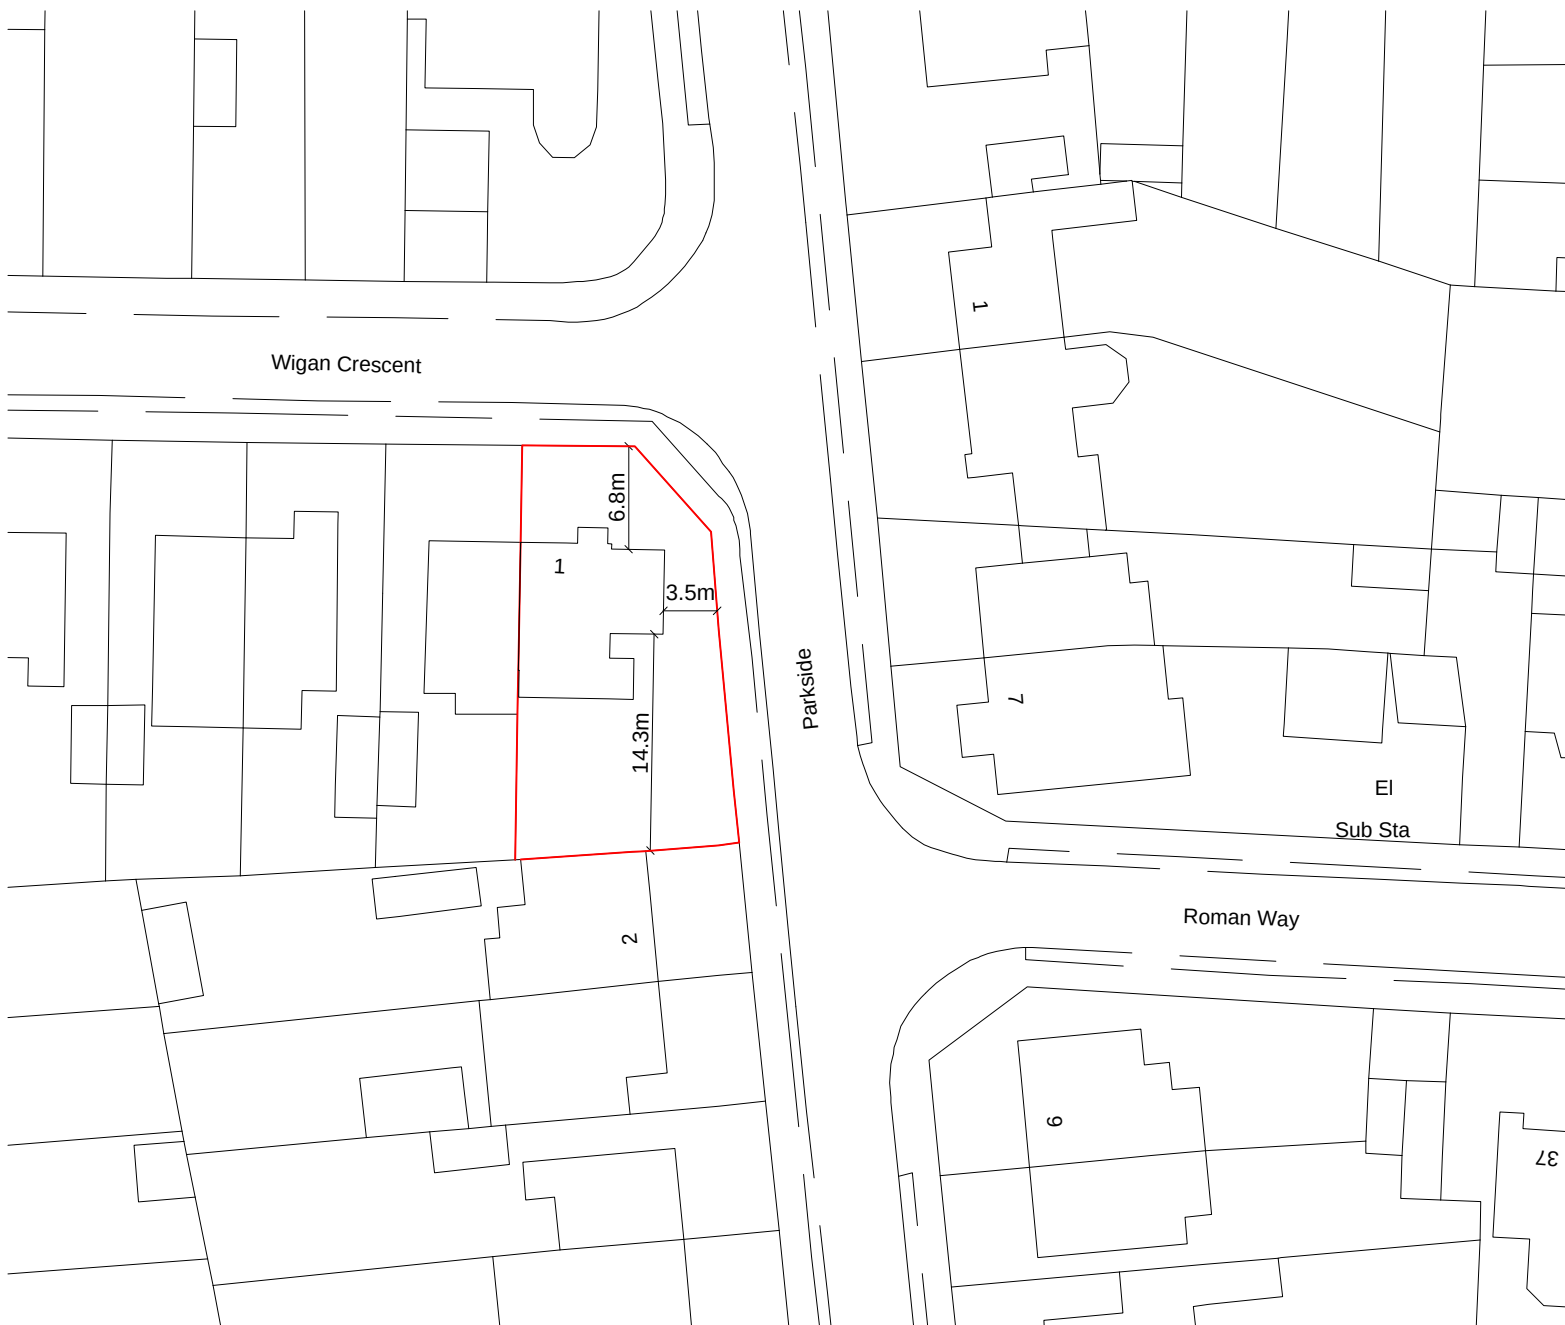


Existing Block Plan- Scale 1:500
Ordnance Survey (c) Crown Copyright 2016. All rights reserved. Licence number 100022432


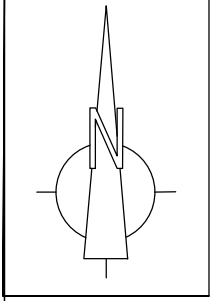


Proposed Block Plan- Scale 1:500

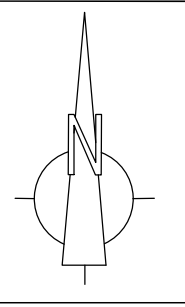

Proposed Site Layout - Scale 1:200

THIS DRAWING HAS BEEN PRODUCED FOR THE PURPOSE OF PLANNING AND BUILDING REGULATIONS ONLY. THIS IS NOT A WORKING DRAWING. FOR FURTHER INFORMATION CONTACT KALOTEC LTD. THIS DRAWING IS TO BE READ IN CONJUNCTION WITH THE BUILDING REGULATIONS AND CONSTRUCTION SPECIFICATION. THE STRUCTURAL ENGINEERS DESIGN / DETAILS AND ANY SPECIALIST MANUFACTURERS DESIGNS AND DETAILS. DO NOT SCALE OFF THIS DRAWING. USE FIGURED DIMENSIONS ONLY. ALL DIMENSIONAL DISCREPANCIES TO BE BROUGHT TO THE IMMEDIATE ATTENTION OF KALOTEC LTD.

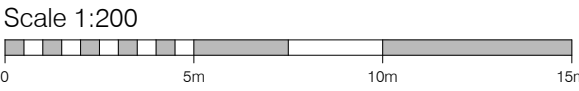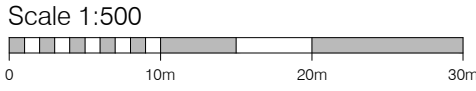

REVISIONS:
A - Amendments as per clients request - 26.01.2016

		
CLIENT Mr S Courtney		
SITE 1 Wigan Crescent, Bedhampton		
TITLE Existing & Proposed Block Plan & Site Layout		
SCALE Varies (A1)	DRAWING NO. KALO-0143-02	REVISION A
DATE Jan 16		
DRAWN CHECKED		
Kalotec Limited, Cairns Hall, Fareham, Hampshire, PO16 8AB Telephone: 01329 227 424 Email: info@kalotec.co.uk Website: www.kalotec.co.uk		
COPYRIGHT © KALOTEC LIMITED		