


PROPOSED REAR ADDITION & ALTERATIONS
25, WEBB LANE, HAYLING ISLAND, HANTS.
FOR MR & MRS C. FISHER.

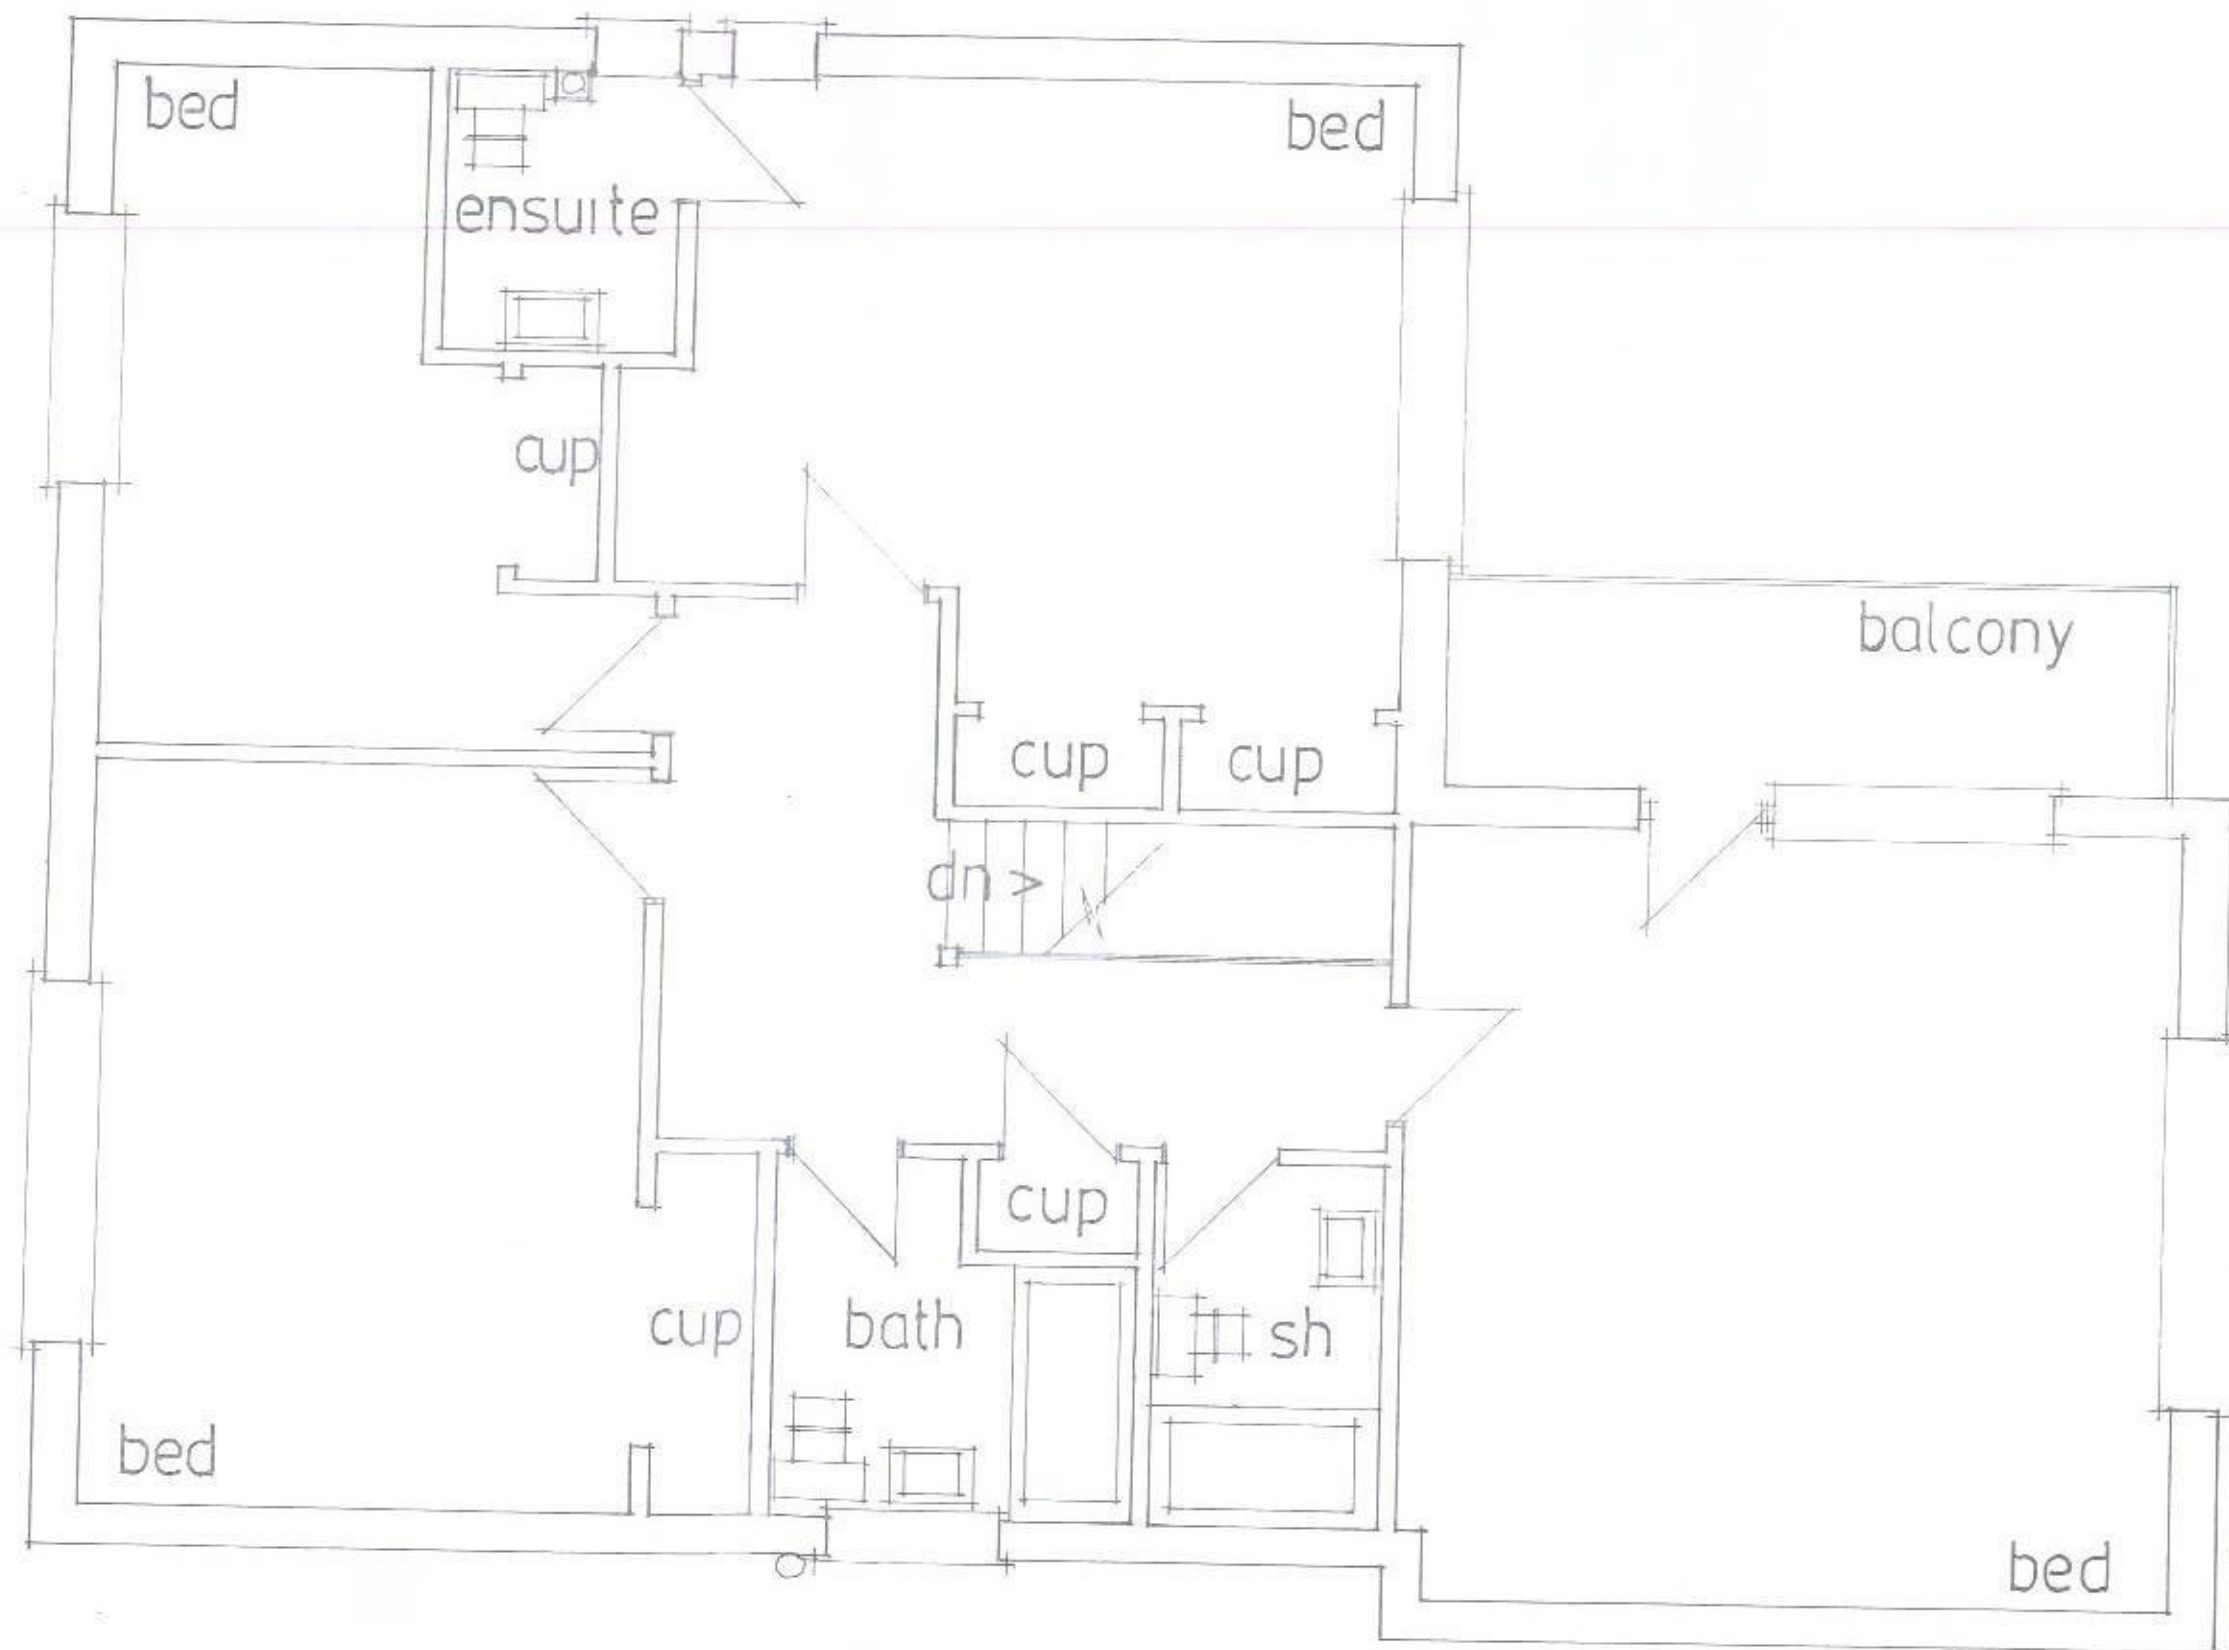

date mar 15