



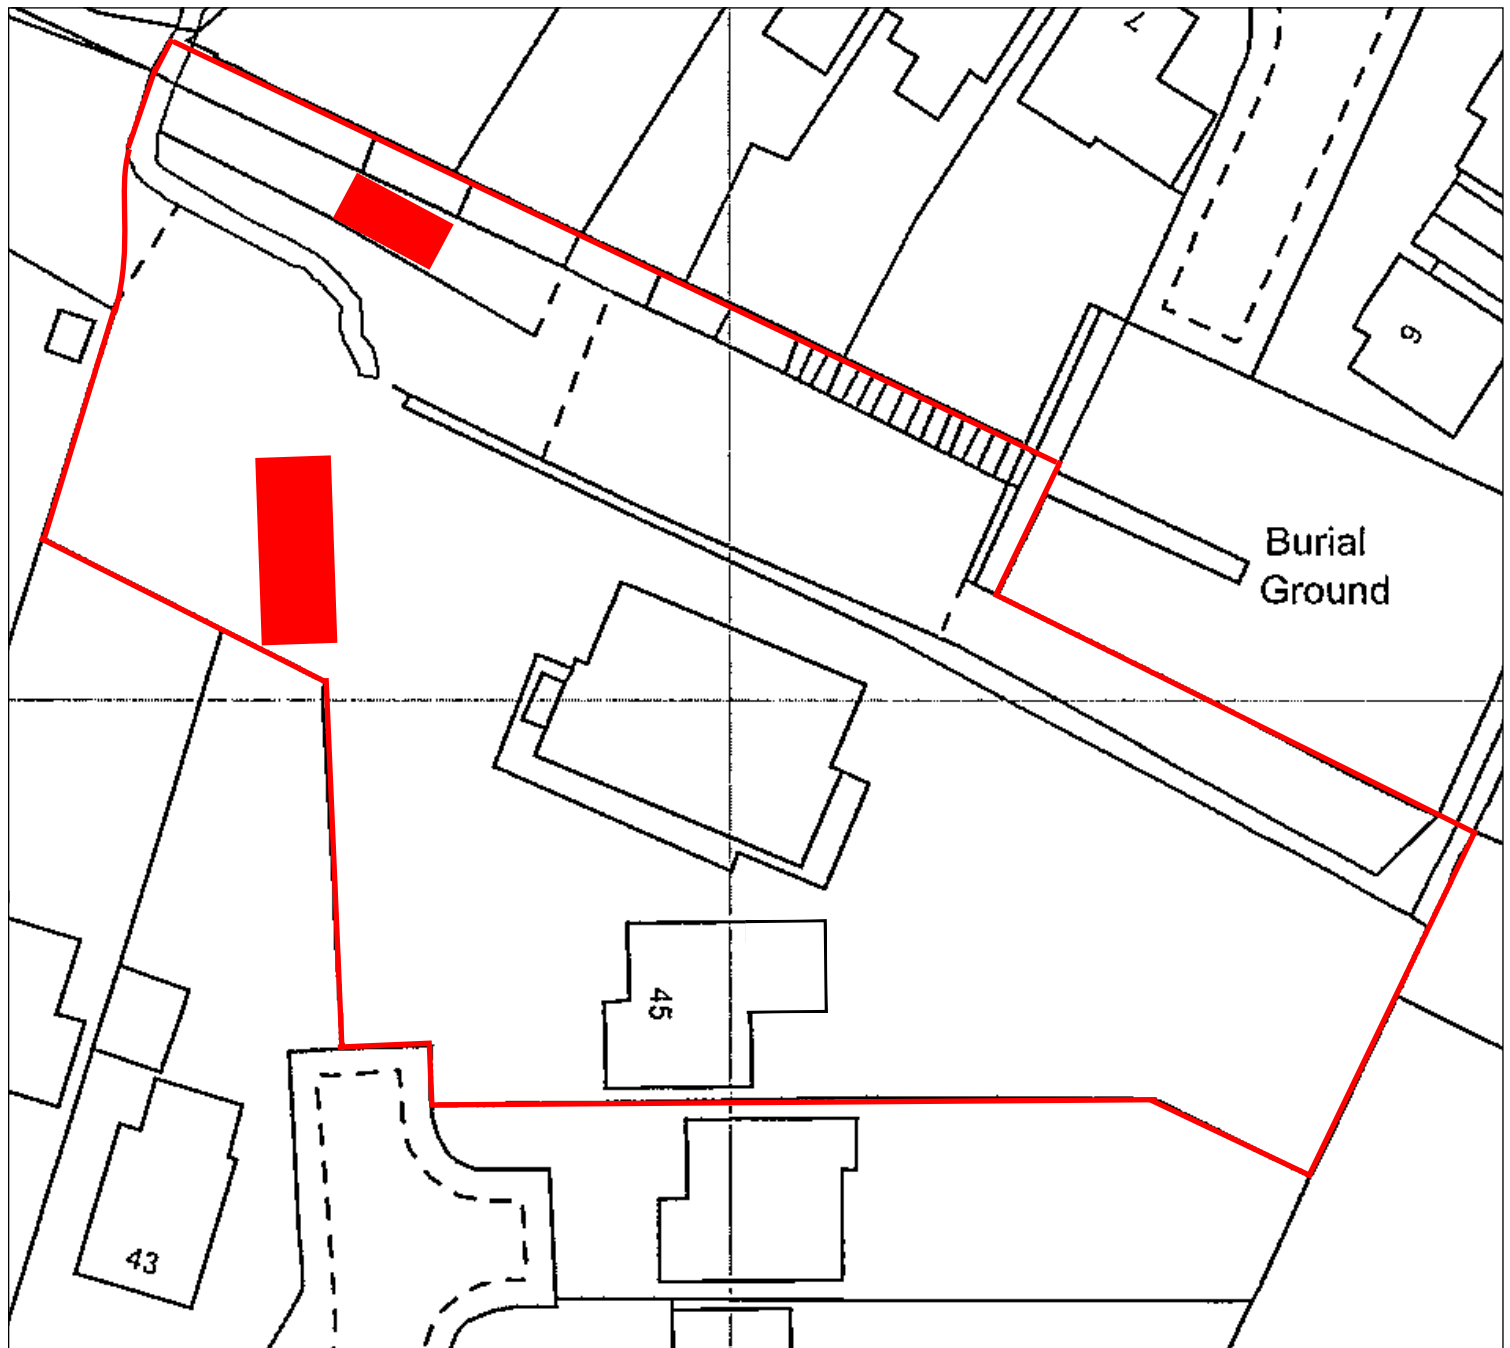

Site Layout Plan

45 Hulbert Road, Waterloooville

Scale - 1:500 @ A4 Page Size

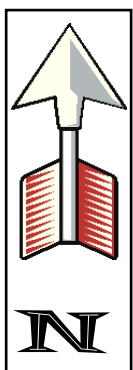

Drawing No. 5658/500

