

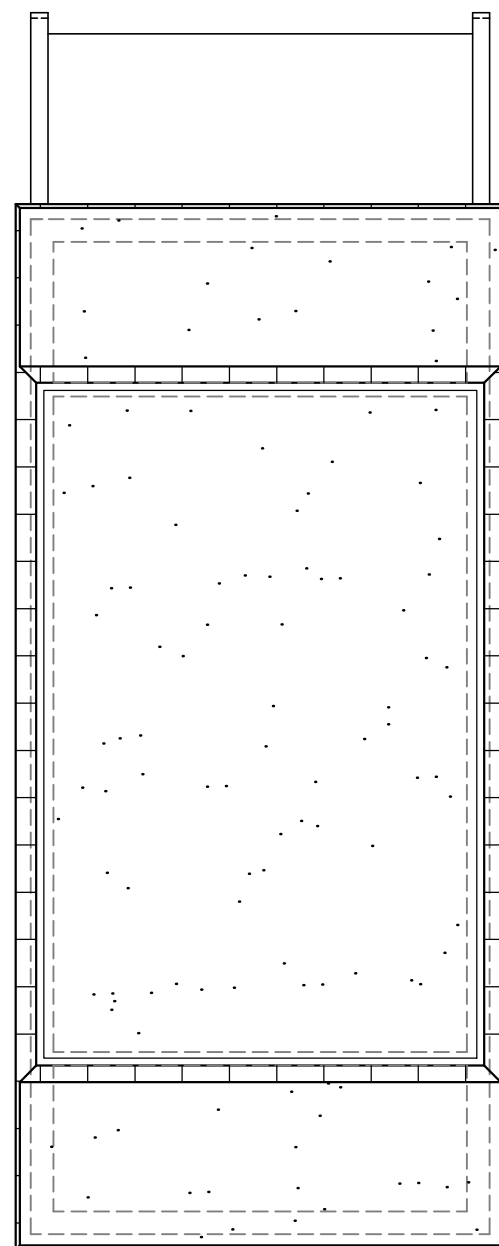


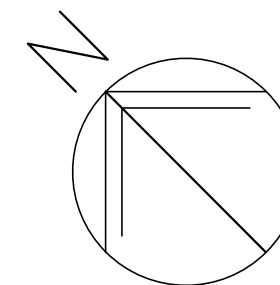

EXISTING

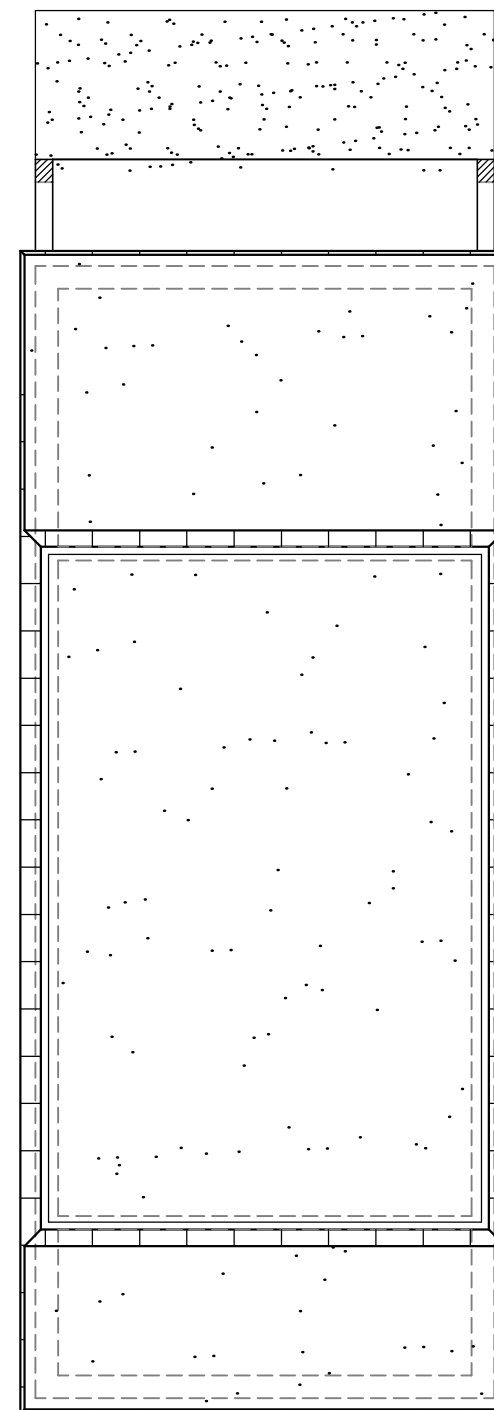

PROPOSED

Windsong,
Ferry Road,
Hayling Island,
PO11 0DG

ROOF PLANS

Revisions
A.
B.
C.



Scale A1 = 1:50, A3 = 1:100
Date 05/08/16
Drawn ELR

metres

10

20

30

1632-404⁰