






EXISTING PHOTOGRAPH

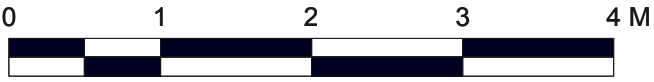

Note (1) - Replace 3no aluminium car park signs on rear of building
Size - 300 x 210

Note (2) - Replace pigeon spikes on projecting sign

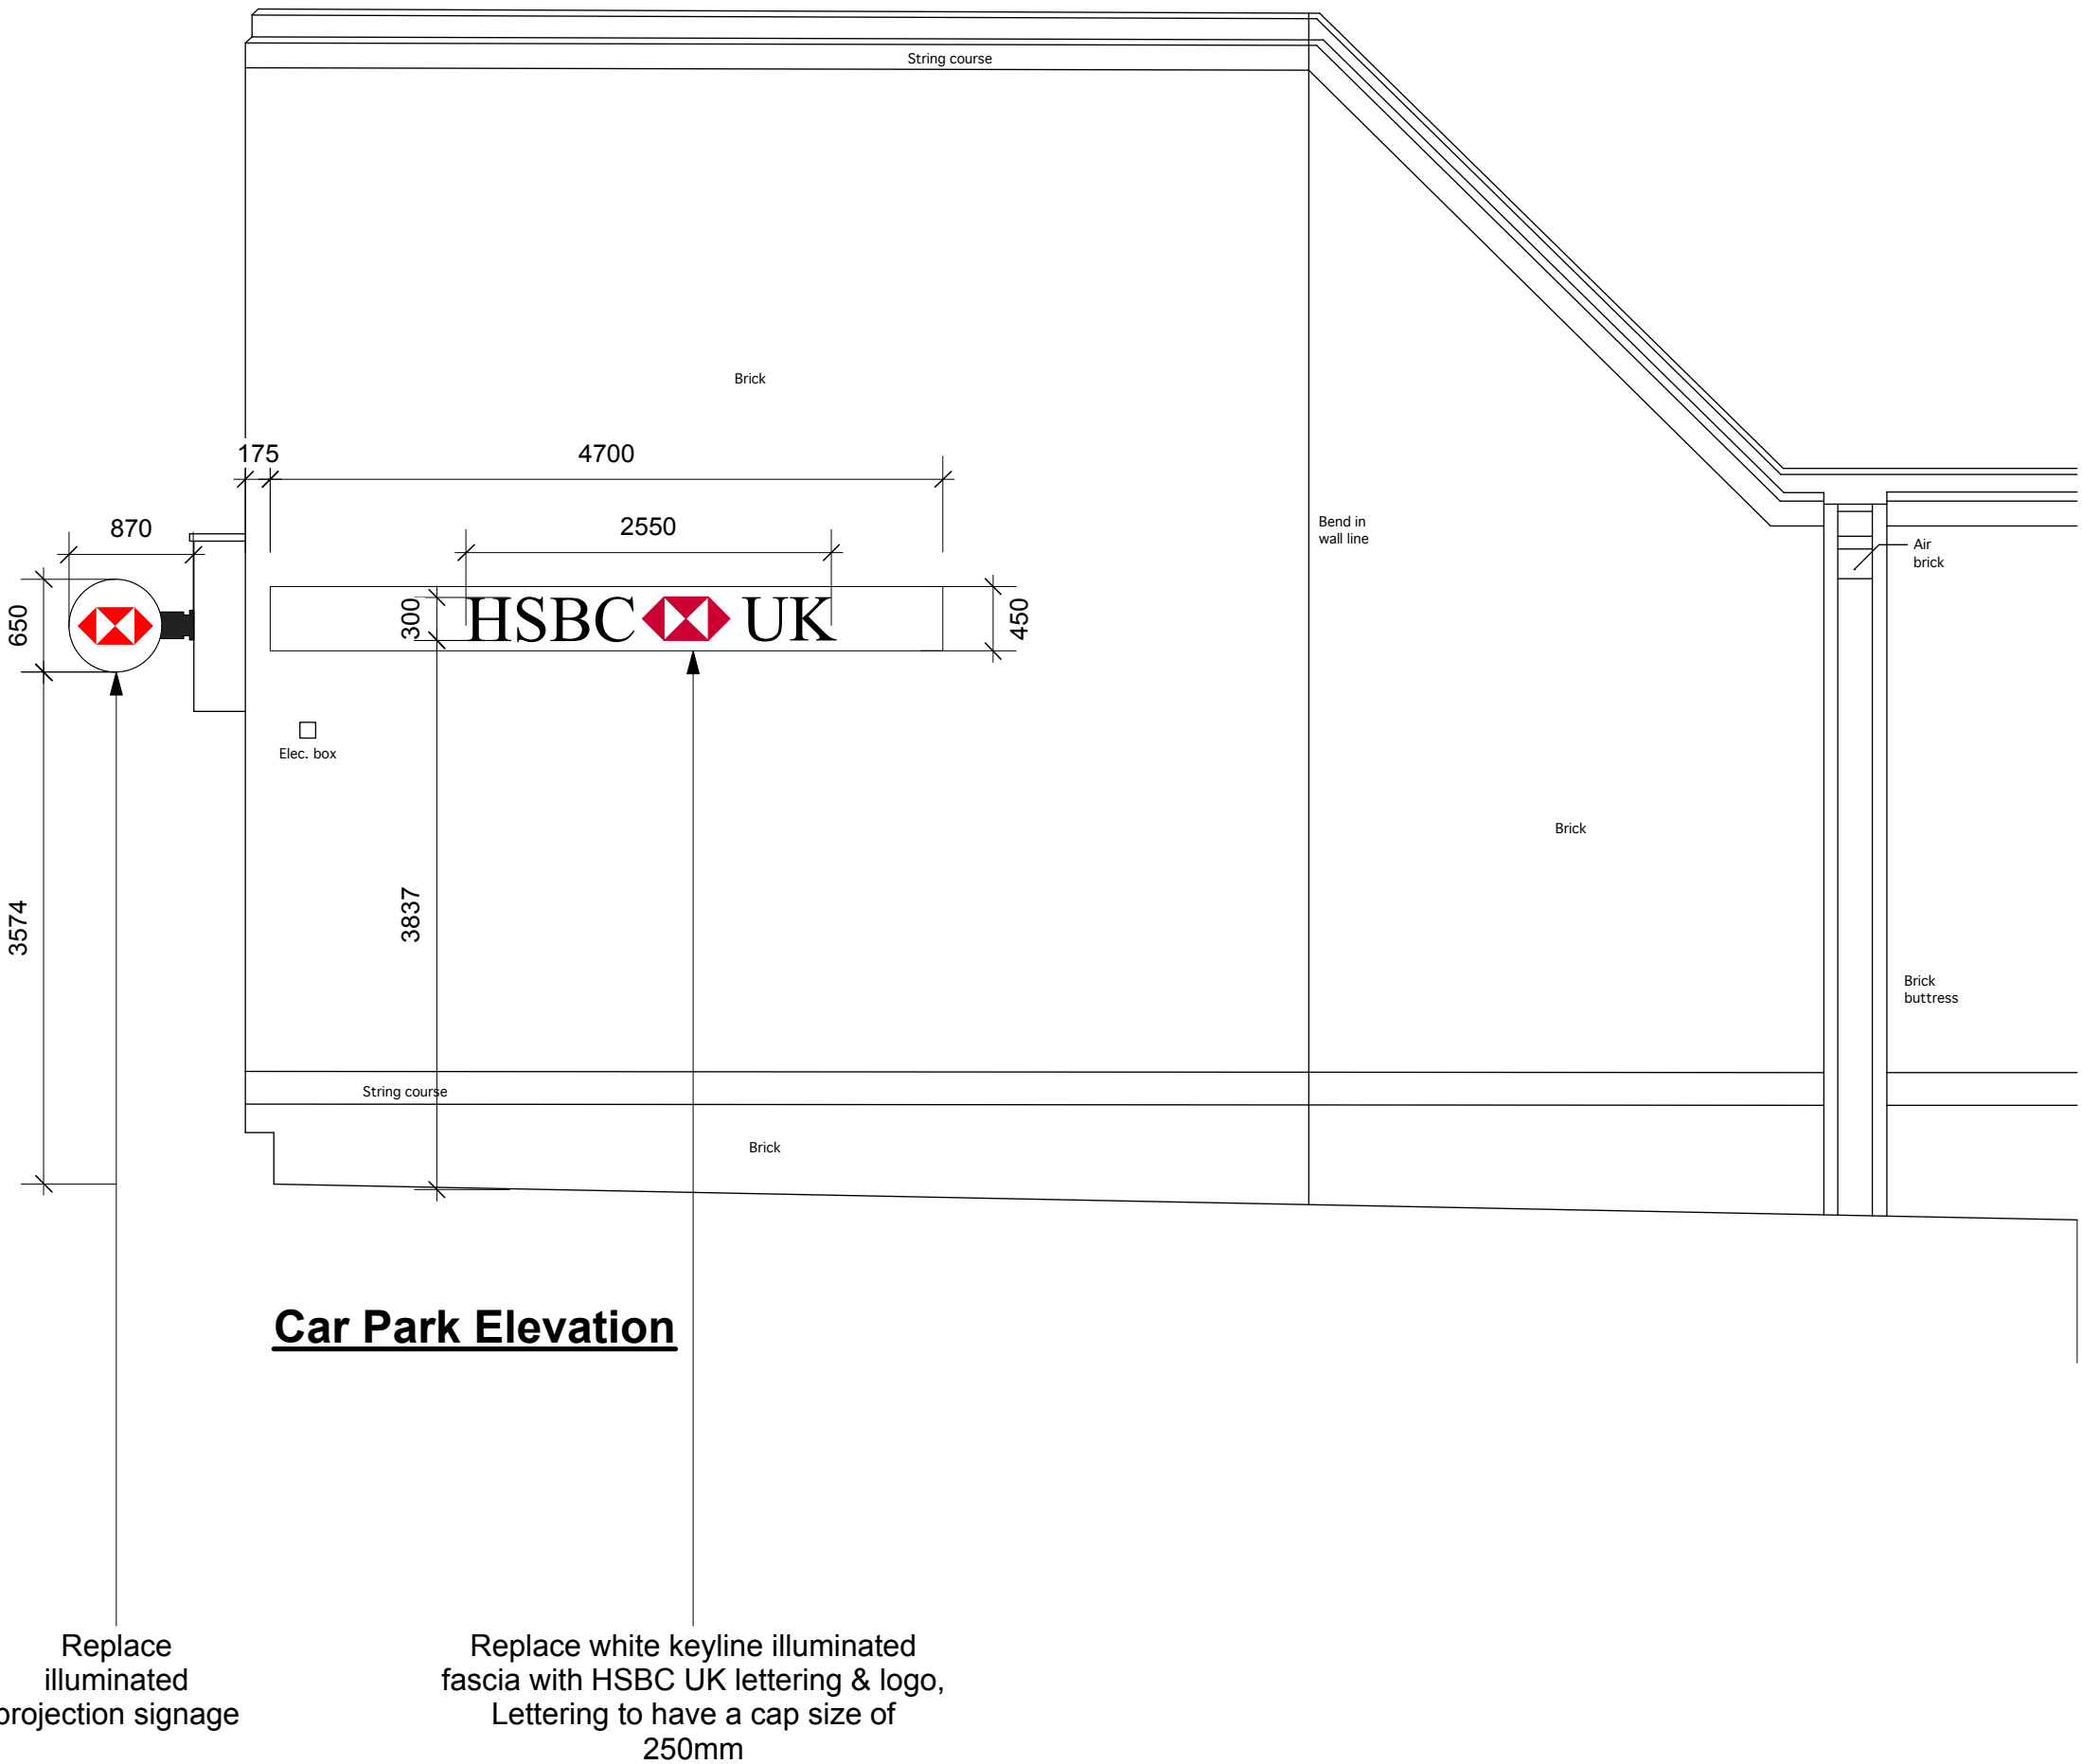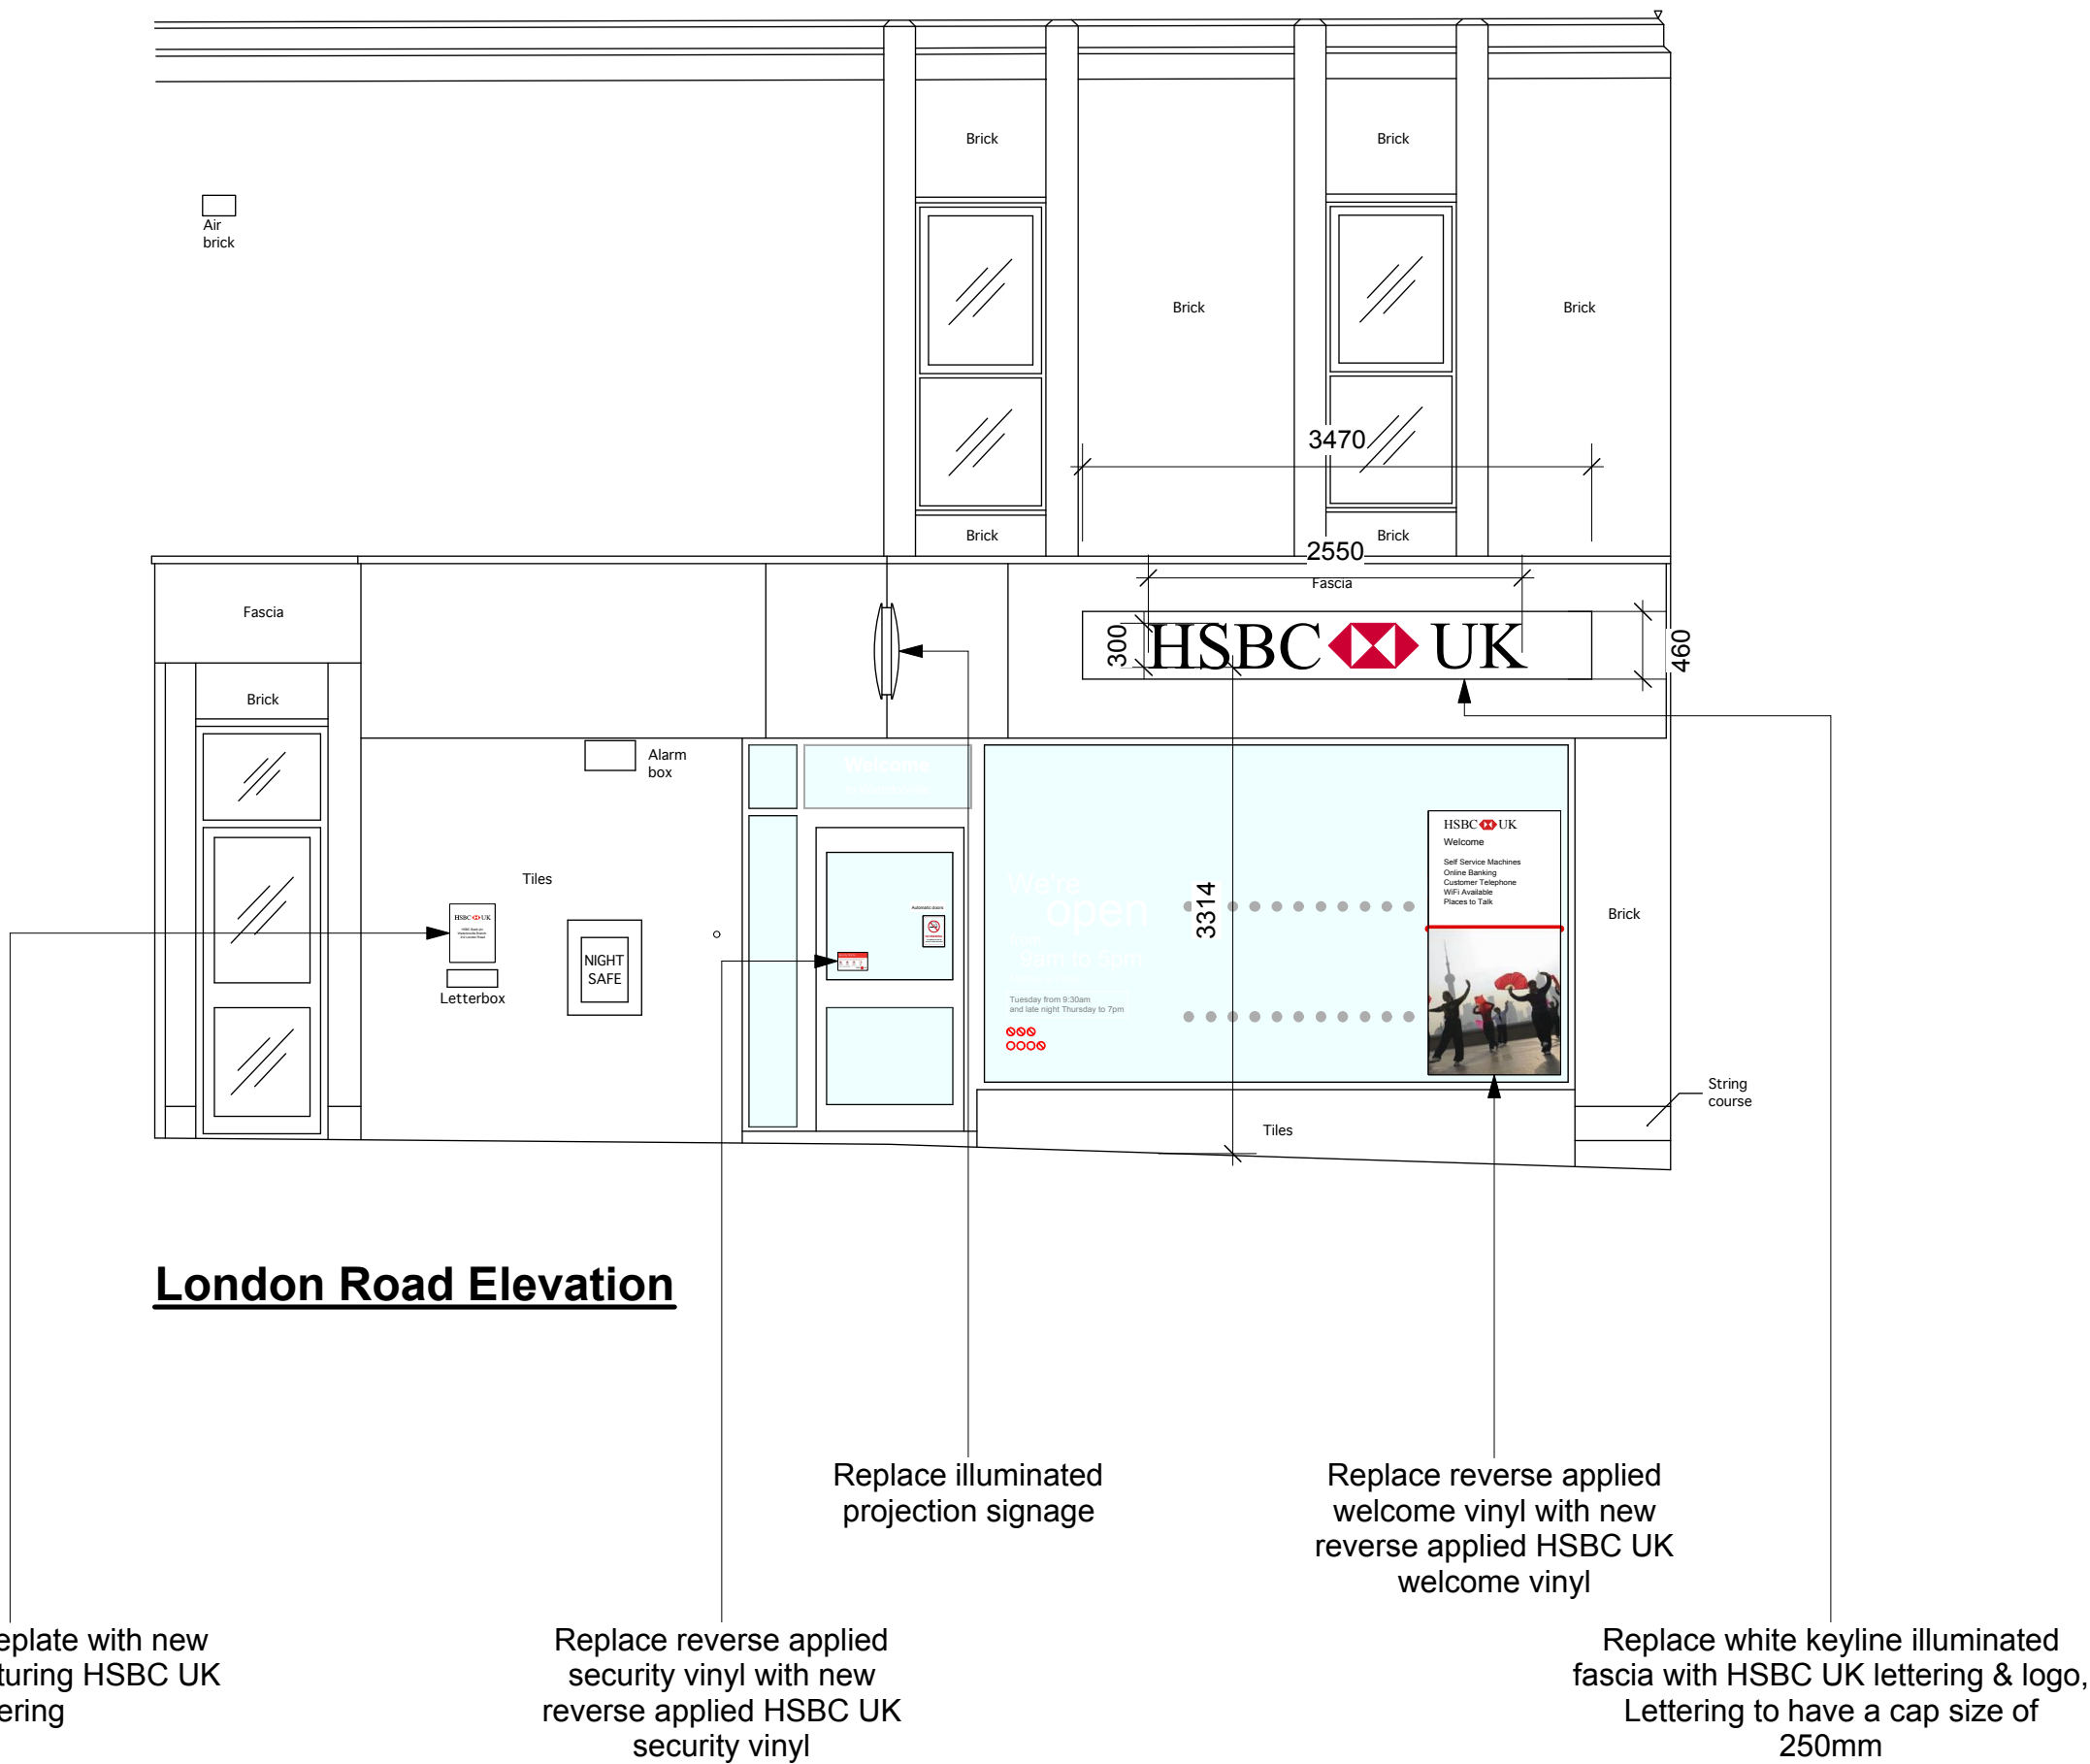

REVISION	BY	DATE	REVISION	BY	DATE

CONTRACTORS MUST CHECK ALL DIMENSIONS ON SITE. ONLY FIGURED DIMENSIONS ARE TO BE WORKED FROM. DISCREPANCIES MUST BE REPORTED TO THE ARCHITECT BEFORE PROCEEDING.

© THIS DRAWING IS COPYRIGHT

PLANNING APPLICATION

CLIENT	HSBC
PROJECT	HSBC Waterlooville HSBC UK Rebranding - PIN GB1241 312 London Road, Waterlooville, PO7 7 DX

DRAWING		PROPOSED ELEVATIONS	
DRAWING No.	16 033 0189 PA 11	SCALE	1:50 @ A3 1:25 @ A1
DRAWN BY / OFFICE	SGL/DORCHESTER	REVISION	