


PHYSICAL SCALE IN METERS @ 1:1250



PHYSICAL SCALE IN METERS @ 1:500

NOTES:
This drawing has been produced solely for PLANNING/DESIGN.
Do not Scale from this Drawing except for planning purposes.
Any drainage shown is presumed and to be checked on site
before commencement of works.
This drawing is the copyright of MF Designs Ltd.

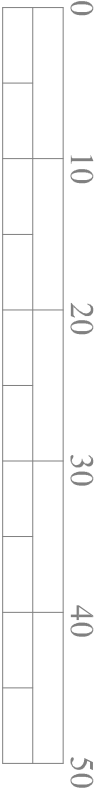

Produced on 02 October 2015 from the Ordnance Survey National Geographic Database and incorporating surveyed revision 1.
Reproduction in whole or part is prohibited without the prior permission of Ordnance Survey.
Crown copyright 2015. Supplied by copla ltd trading as UKPlanningData.com a licensed Ordnance Survey partner (000054135).
Data licensed for 1 year, expiring 02 October 2016. Unique plan reference vlb/57777/80766

Location Plan



Block Plan

mf designs ltd

Chartered Architects



52 King Street • Emsworth • Hampshire • PO10 7AZ
Director: Martin Farrer RIBA • Co Registration No.4507379
Date: Oct 2015
Scale: 1:100

01243 377766
admin@mfdesigns.org.uk
Job No: 3136
Dwg No: P_03