

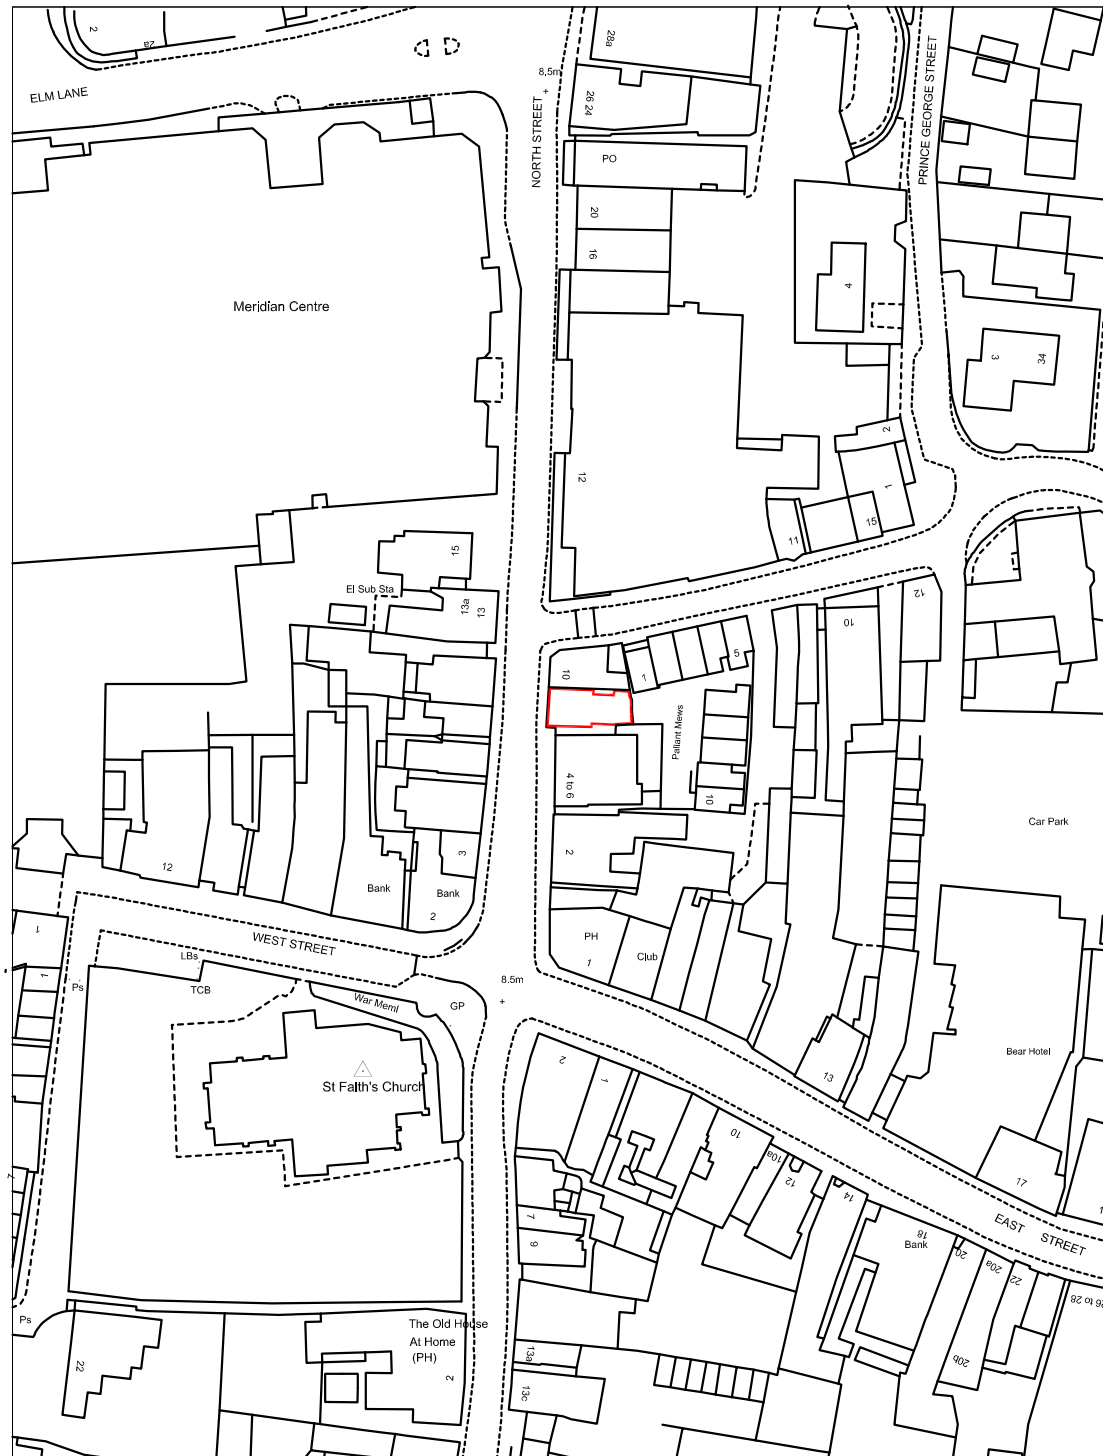


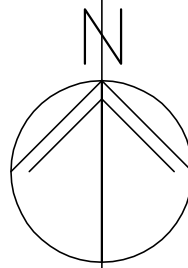

LOCATION PLAN 1:1250

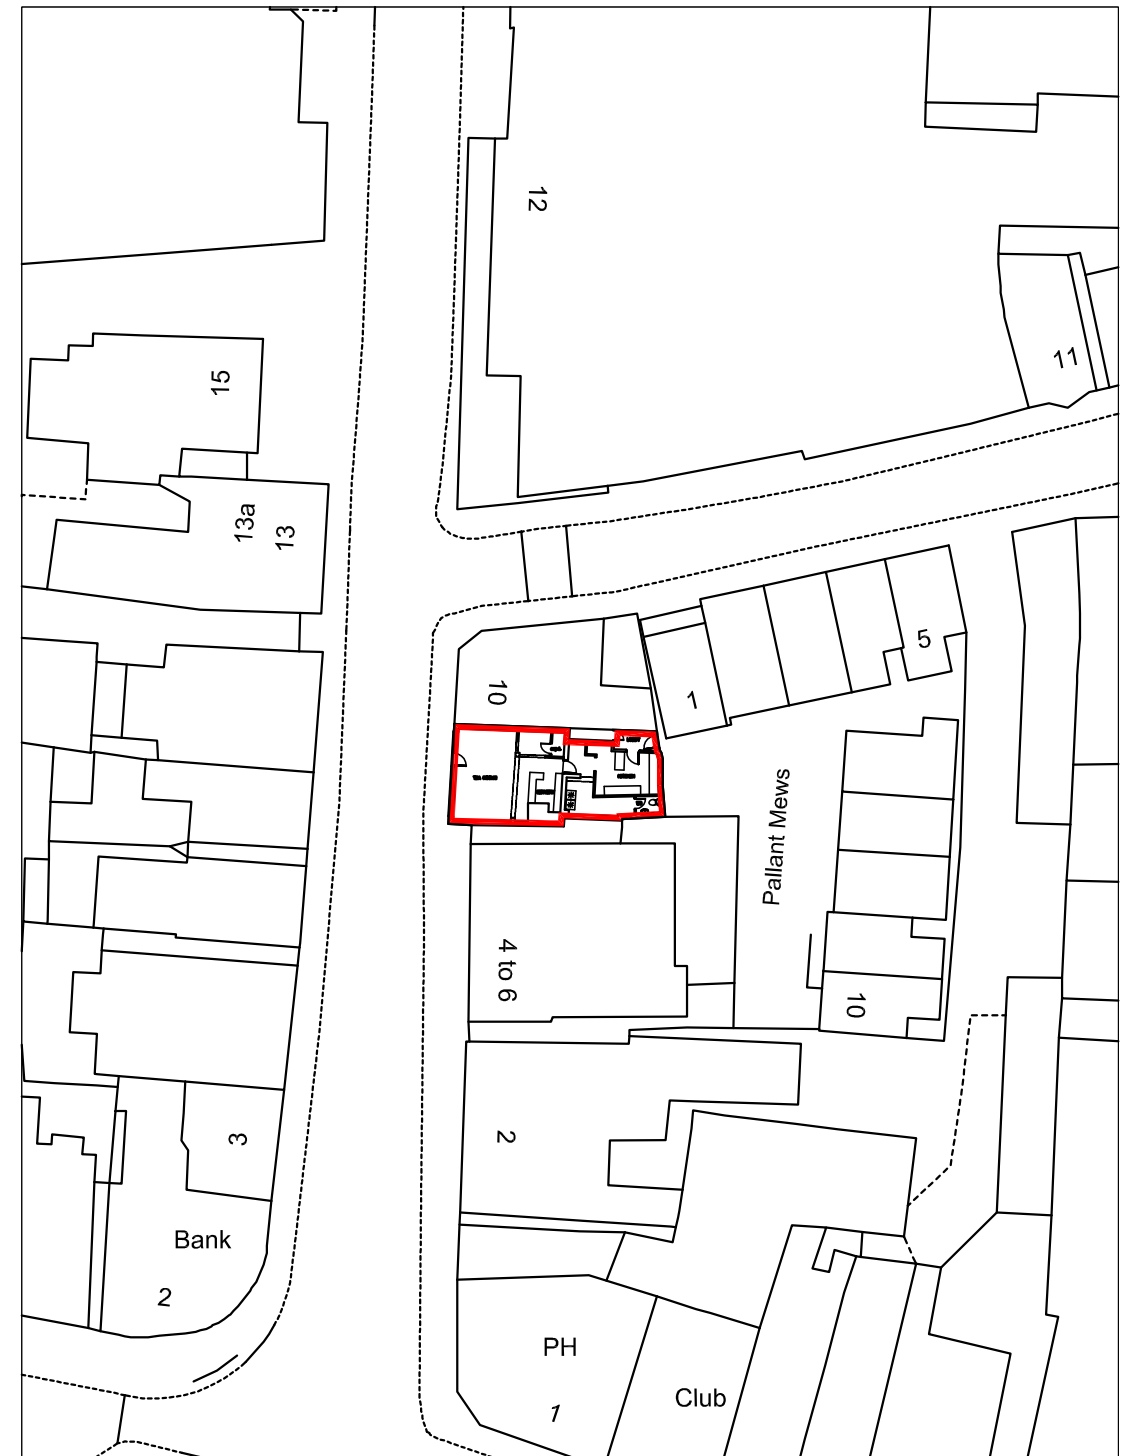


BLOCK PLAN 1:500

Lavender Tea Rooms,
8 North Street,
Havant, PO9 1PR

SITE PLANS

Revisions

- A.
- B.
- C.
- D.

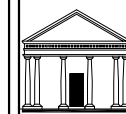

Martin Critchley
CHARTERED ARCHITECT

The Old Brewery,
15E South Street, Havant,
Hampshire, PO9 1BU
023 92 474 919
critchleyarchitect@hotmail.com

Scale A3 = AS SHOWN
Date 26/01/16
Drawn OS

1609-101⁰

© Crown Copyright
All rights reserved.
Reproduced by Permission.
Licence No. 100046837