



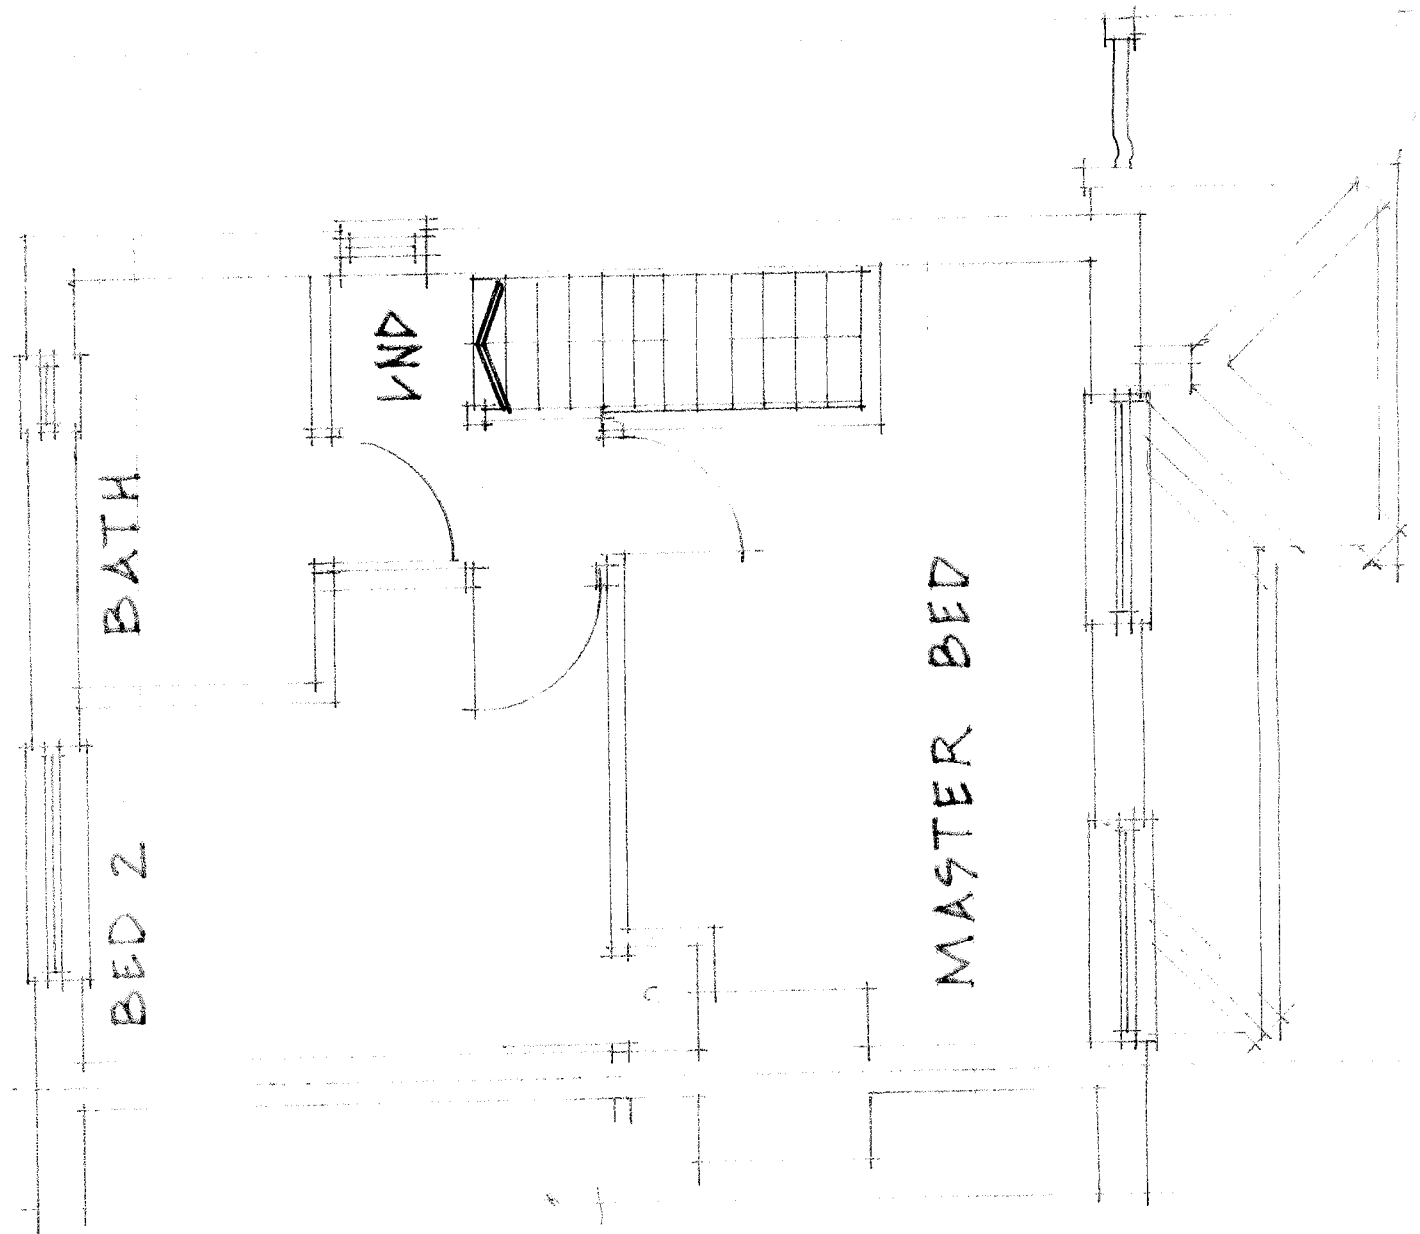

BOUNDARY POSITION

Existing First Floor Plan

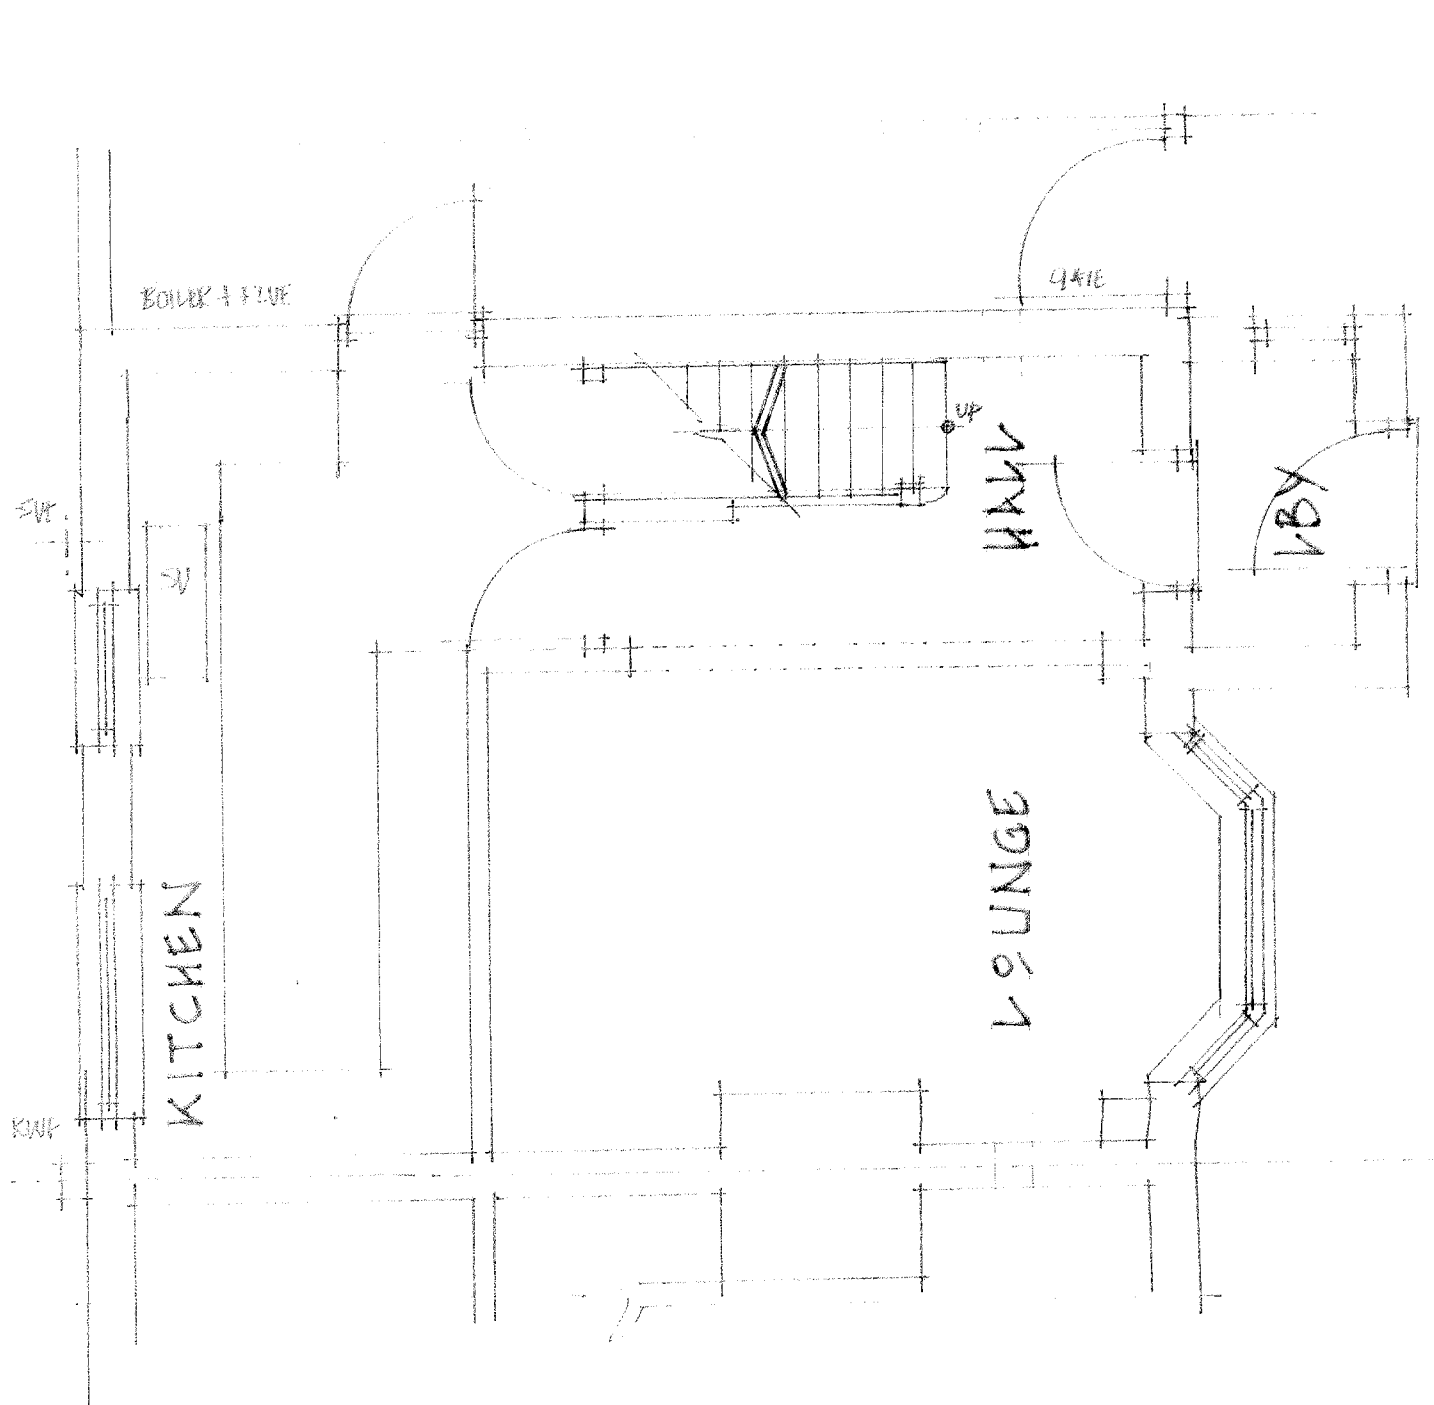

1.8 M HIGH BOUNDARY FENCE

Existing Ground Floor Plan