




EXISTING

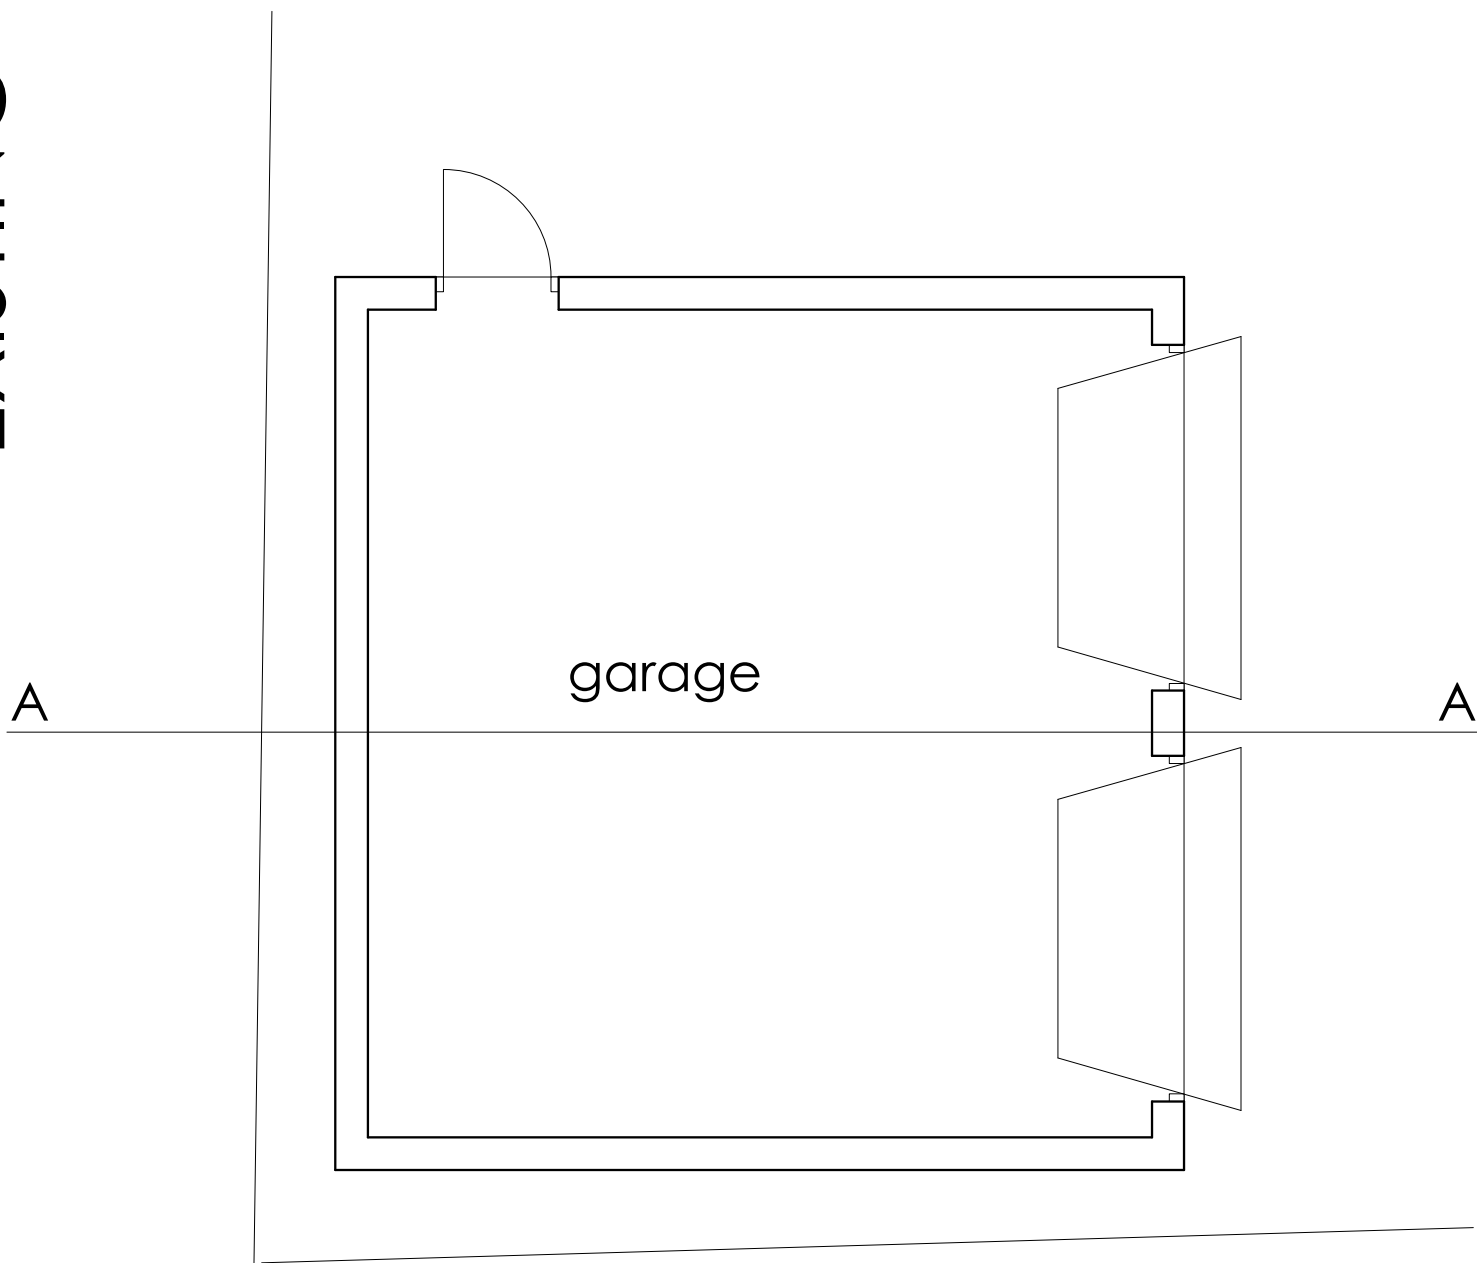


floor plan

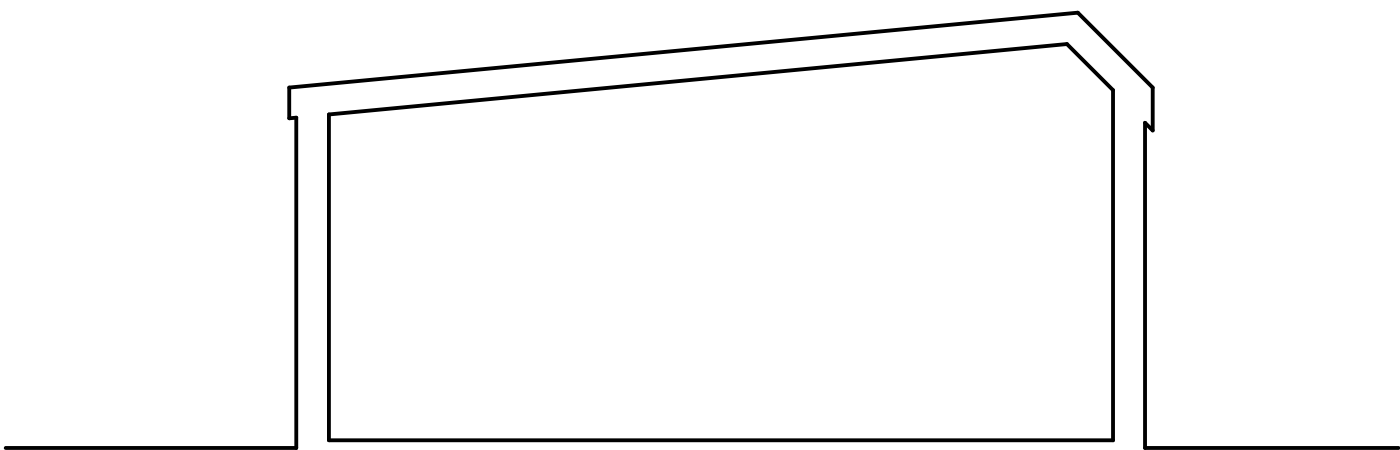


section A-A

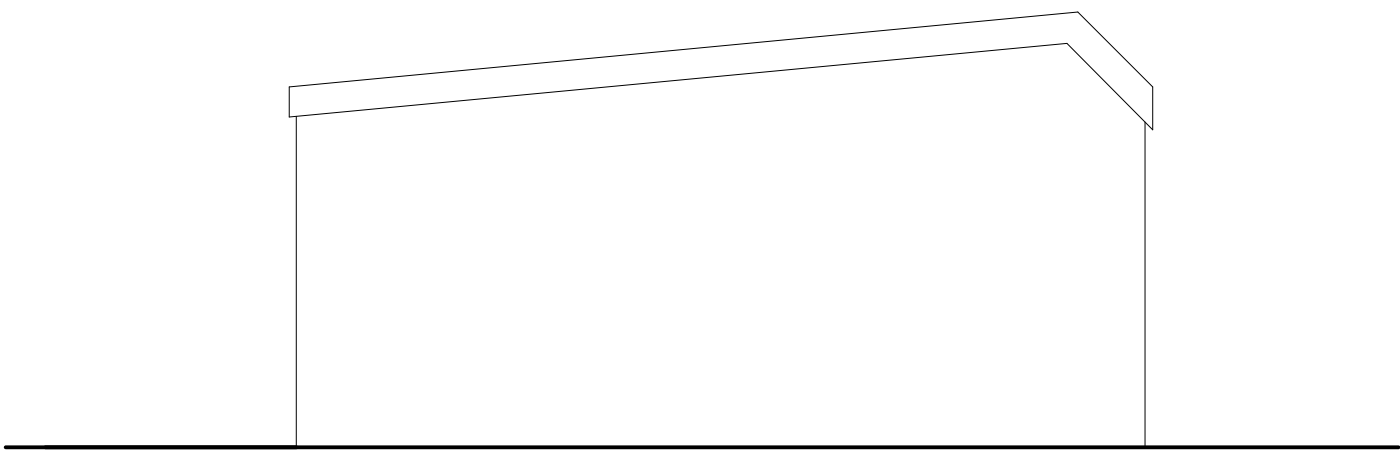


side elevation

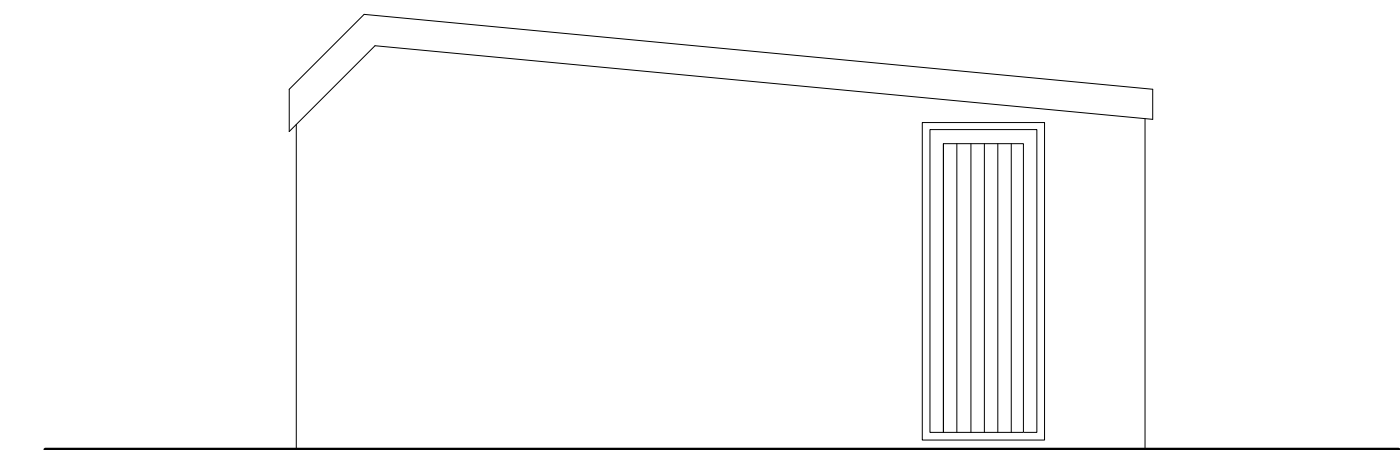

side elevation

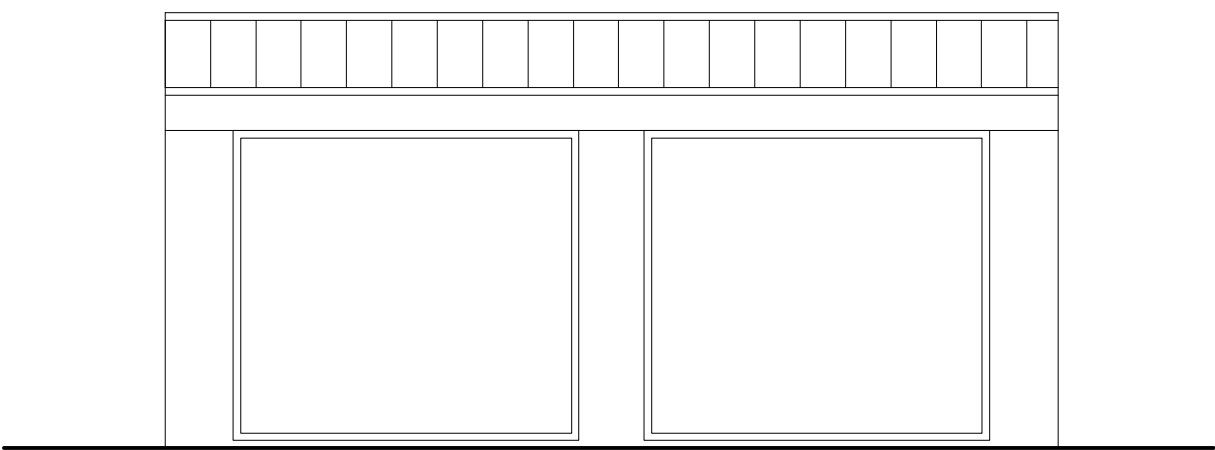


front elevation

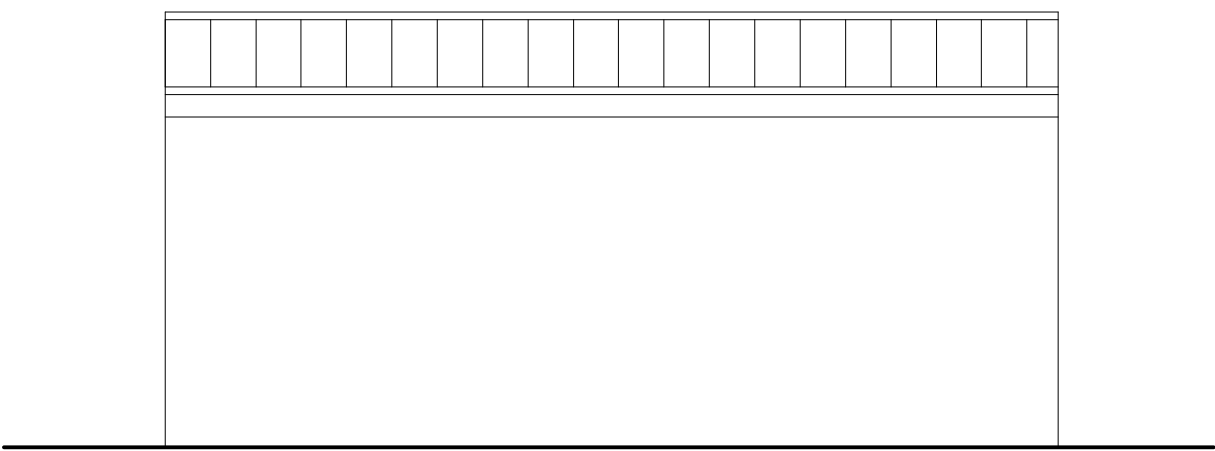


rear elevation


PROPOSED

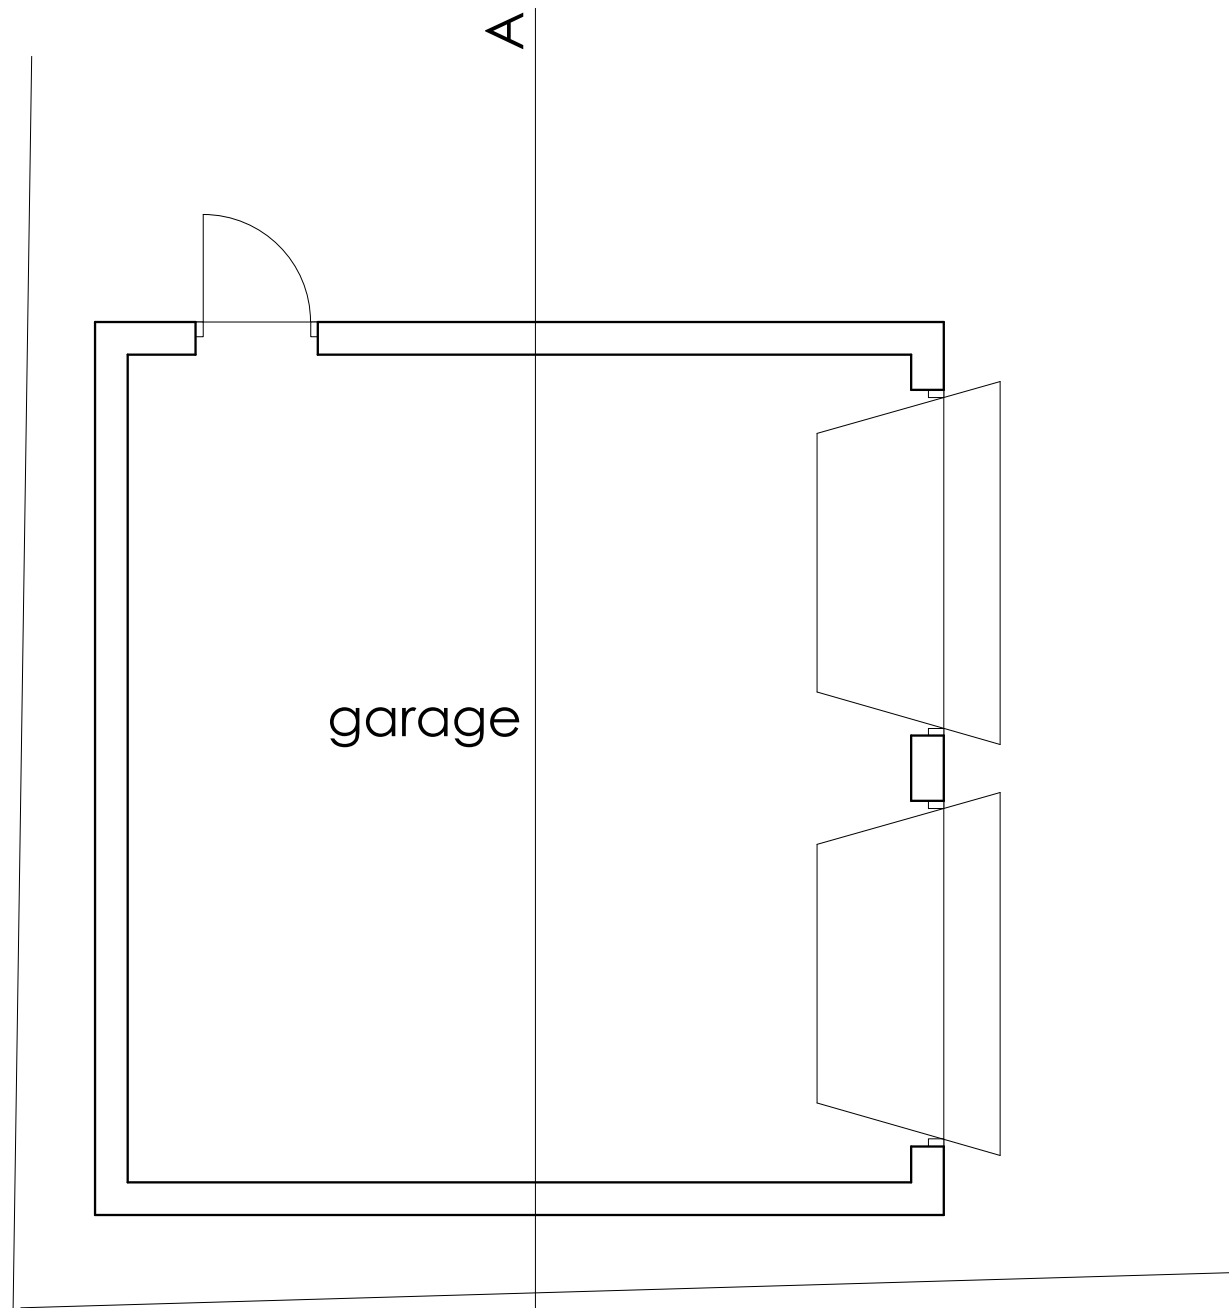


floor plan

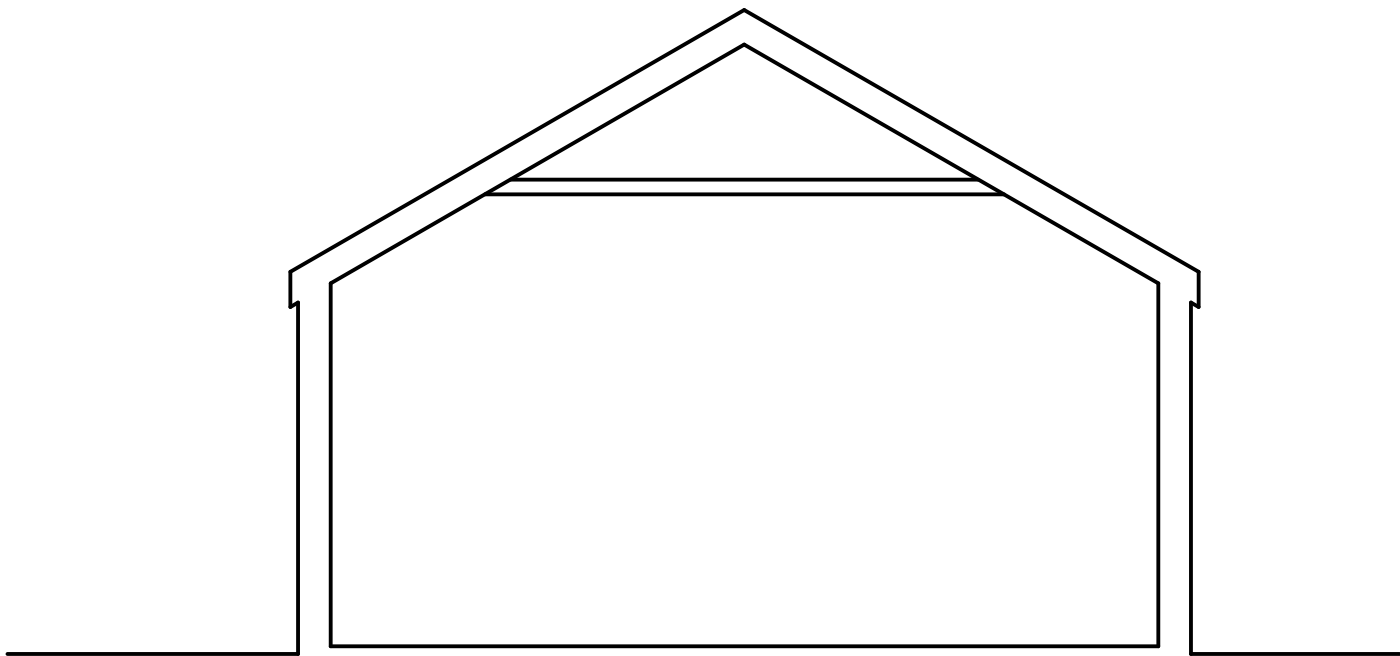


section A-A

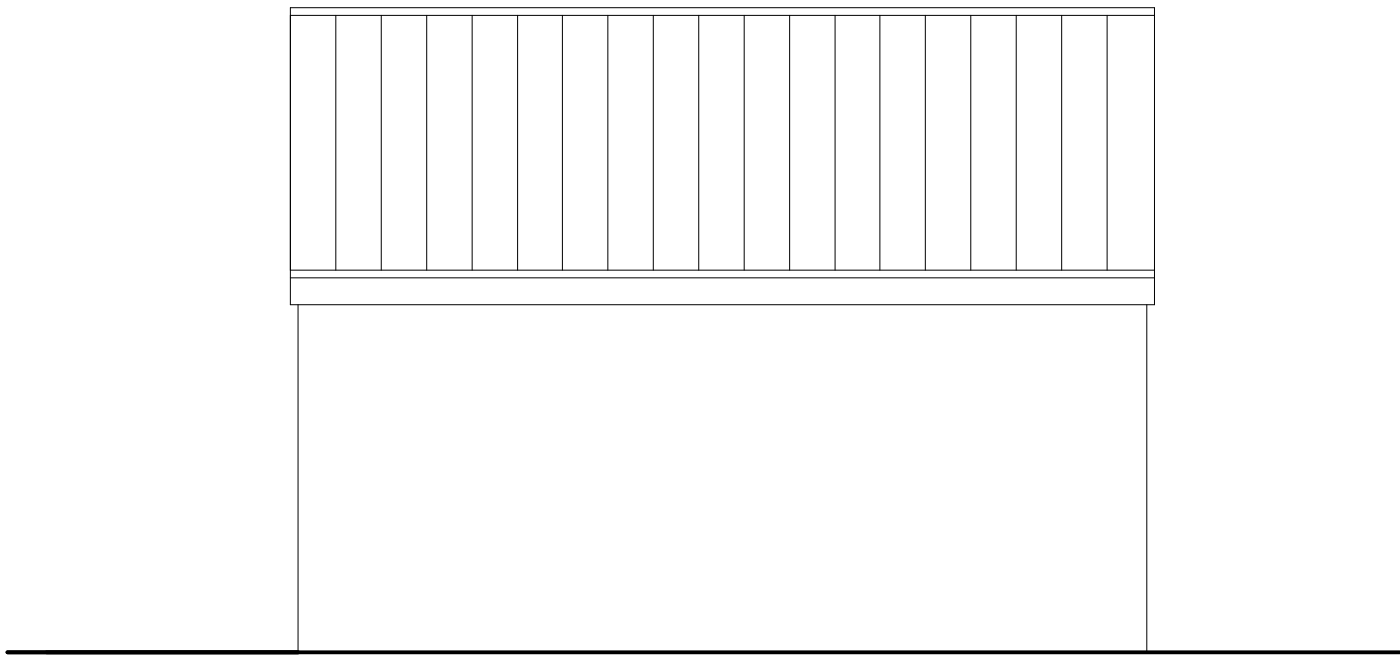


side elevation

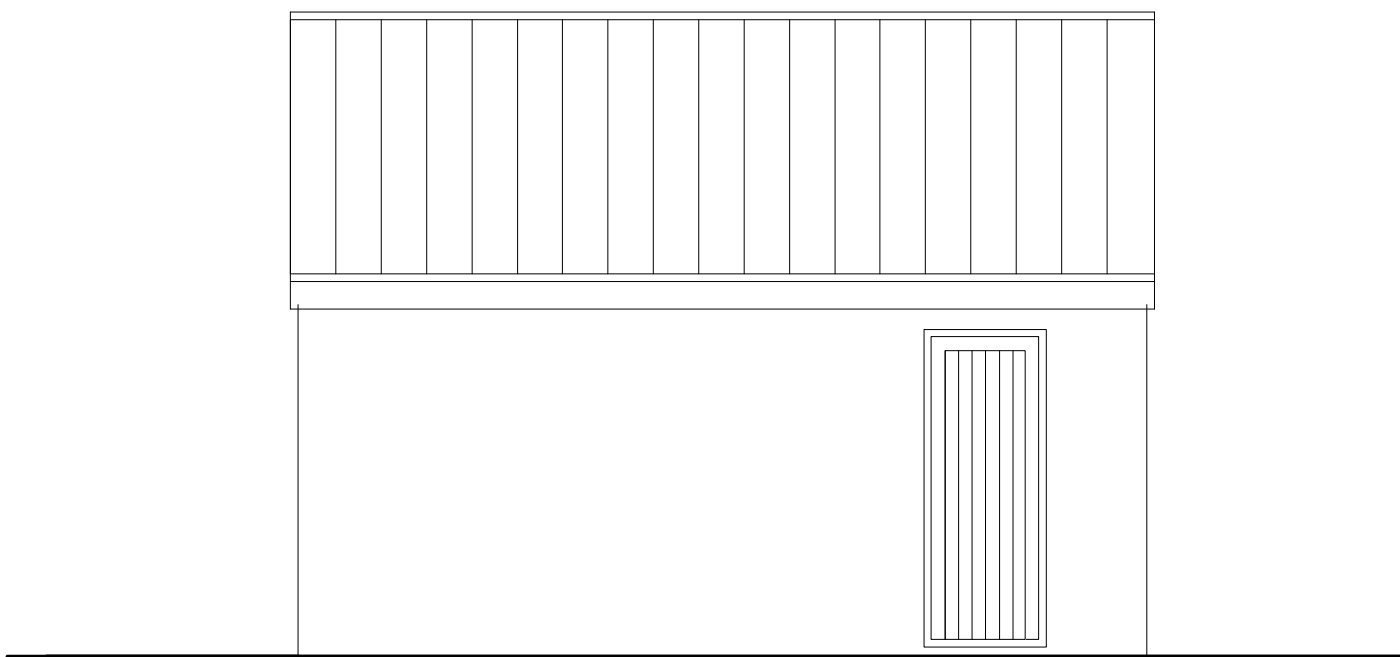

side elevation

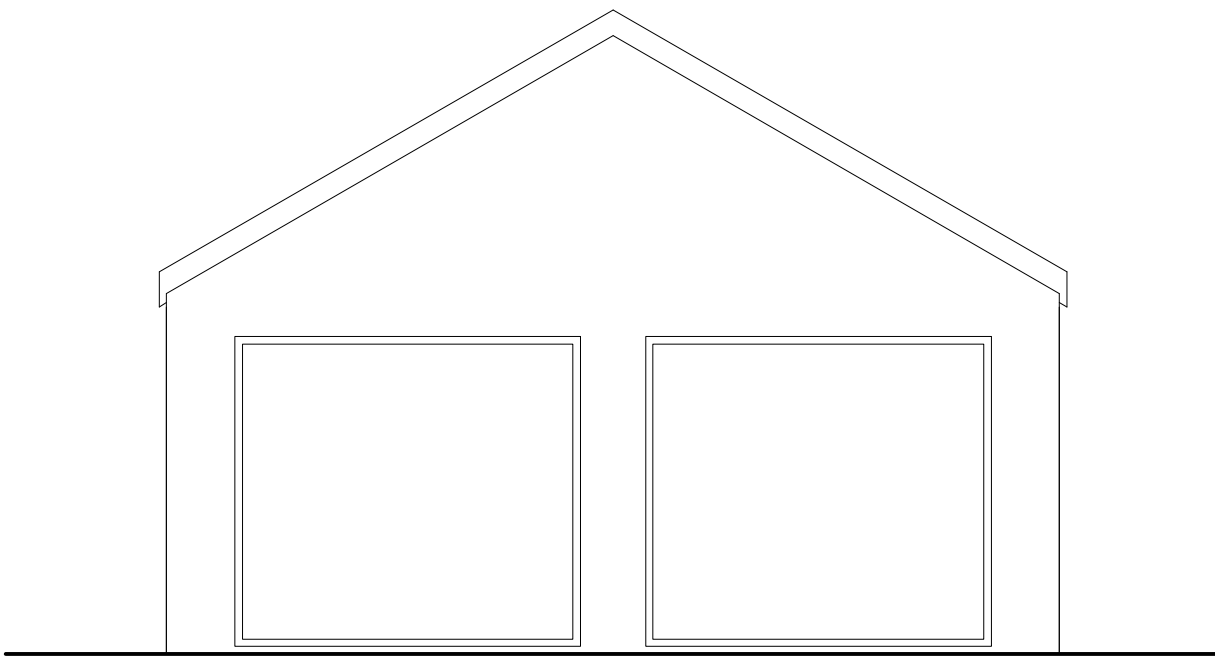

front elevation

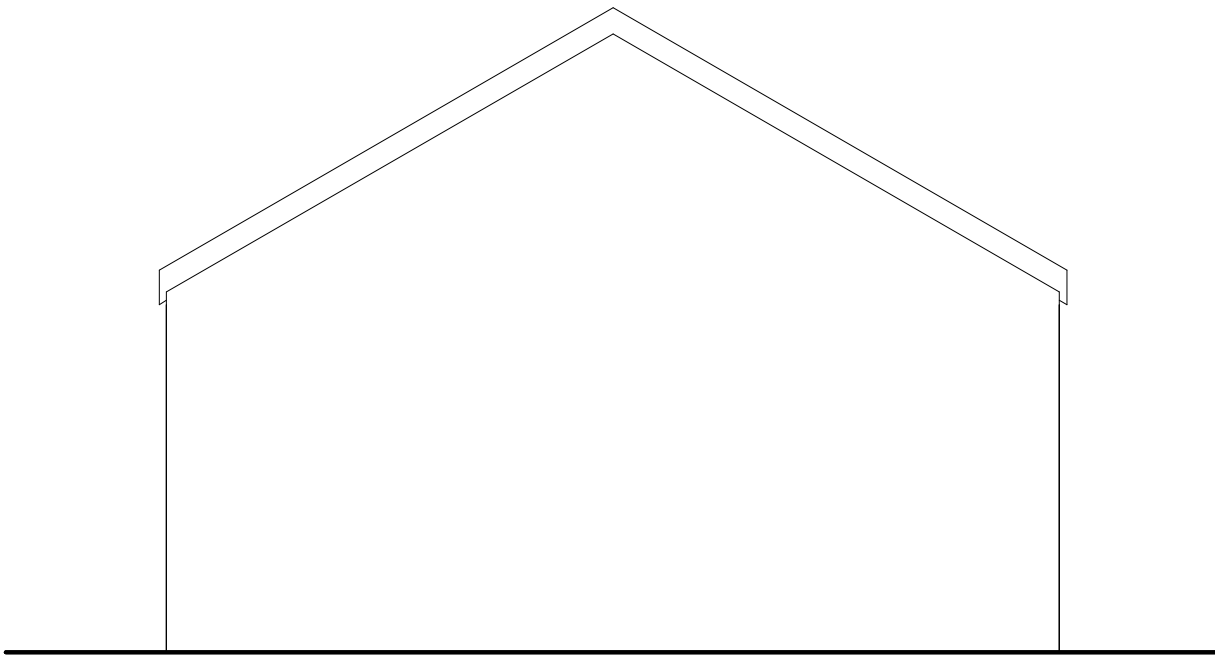

rear elevation

invisible studio

David and Paula Eley
New replacement dwelling
Hayling Island
Existing + proposed garage

PLANNING JULY 2015 1:50 @A1 SG PT

1310 P08

Do not scale this drawing use figured dimensions only if in doubt ask. Copyright I/S
Invisible Studio Architects, The Rocks, Ashwode, S11 4 BAP
01225 287503 www.invisiblestudio.org