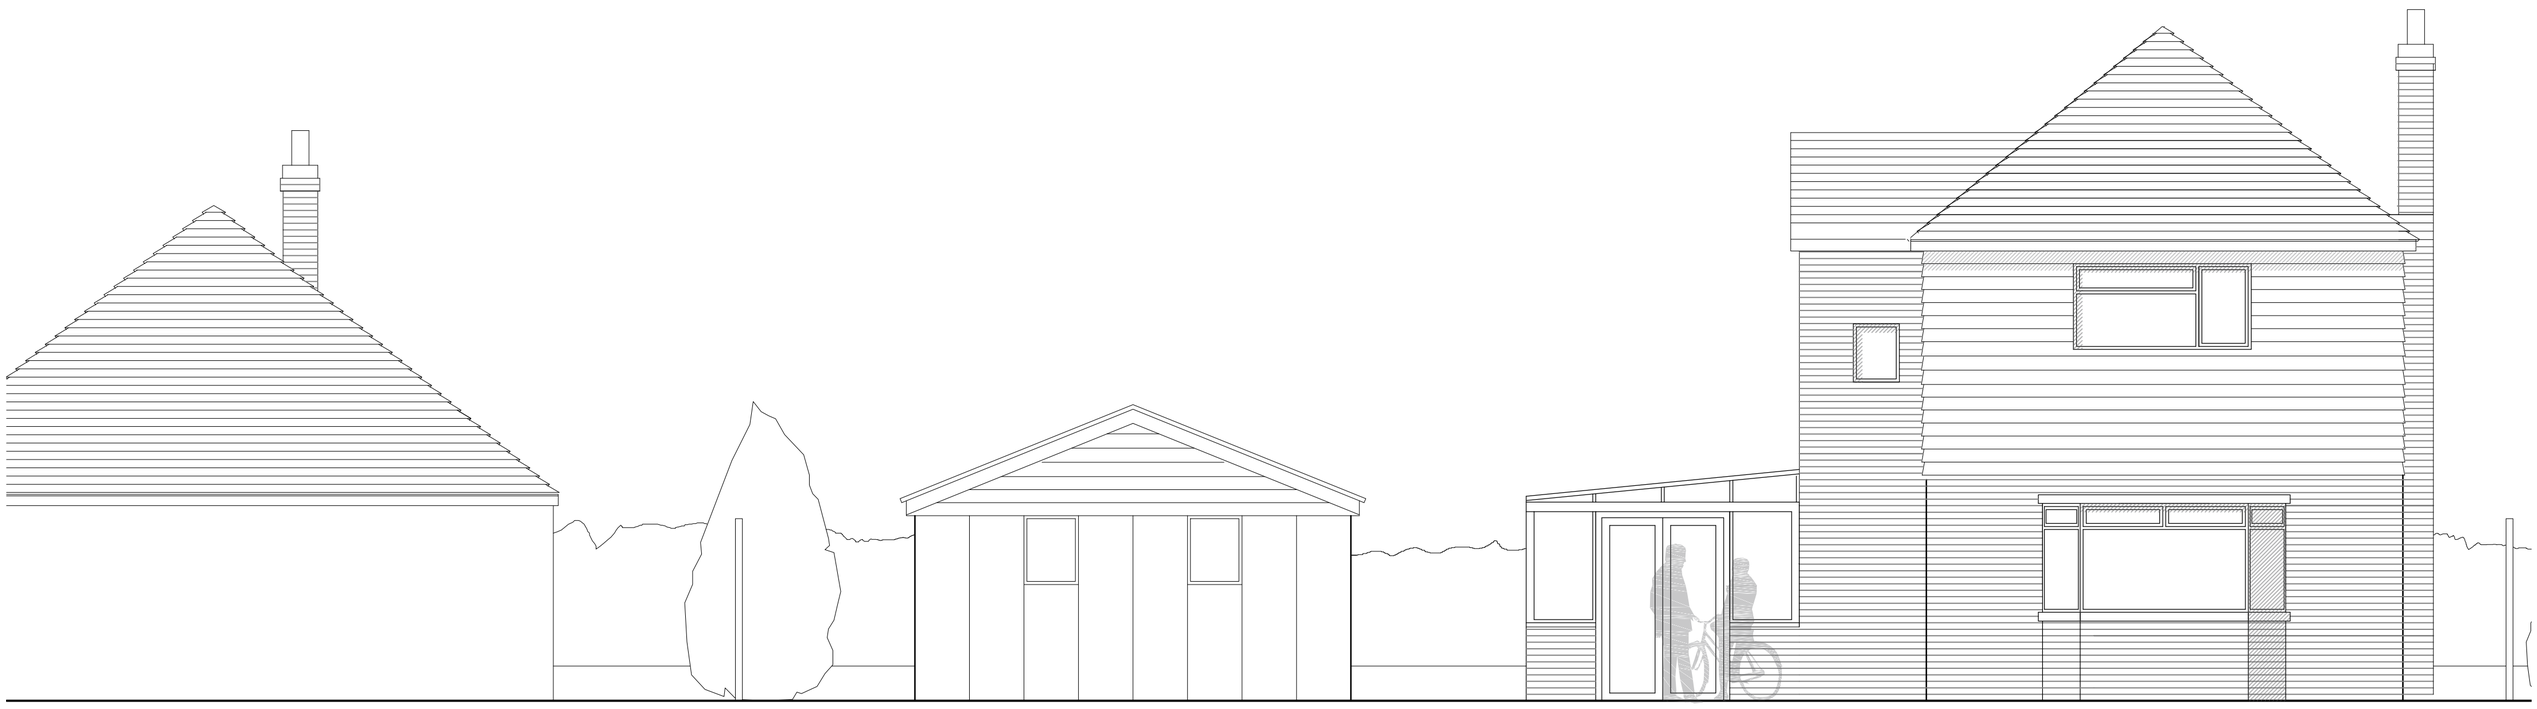

South-East Elevation

South-West Elevation

notes:

revisions: A | 23.05.2016 | RH | Planning Application.

Mr & Mrs Smith

Proposed House adjacent to

51 Longwood Avenue, Cowplain

drawing information title: **Existing Elevations**

status: Information
date: May 16
scale: 1:50 @ A1
drawn: RH
chk'd: JS

pwparchitects

PWP Architects Ltd 61 South Street, Havant, Hampshire PO9 1BZ
t: 02392 482494 f: 02392 481152

e: design@pwp-architects.com
w: www.pwp-architects.com

job: 5207 dwg: 1311 rev: A

0 100mm @A1

NOTE: The contractor is responsible for checking all site dimensions and levels. These should be checked prior to the ordering of any components and before the commencement of the works. All discrepancies should be brought to the attention of the Contract Administrator