



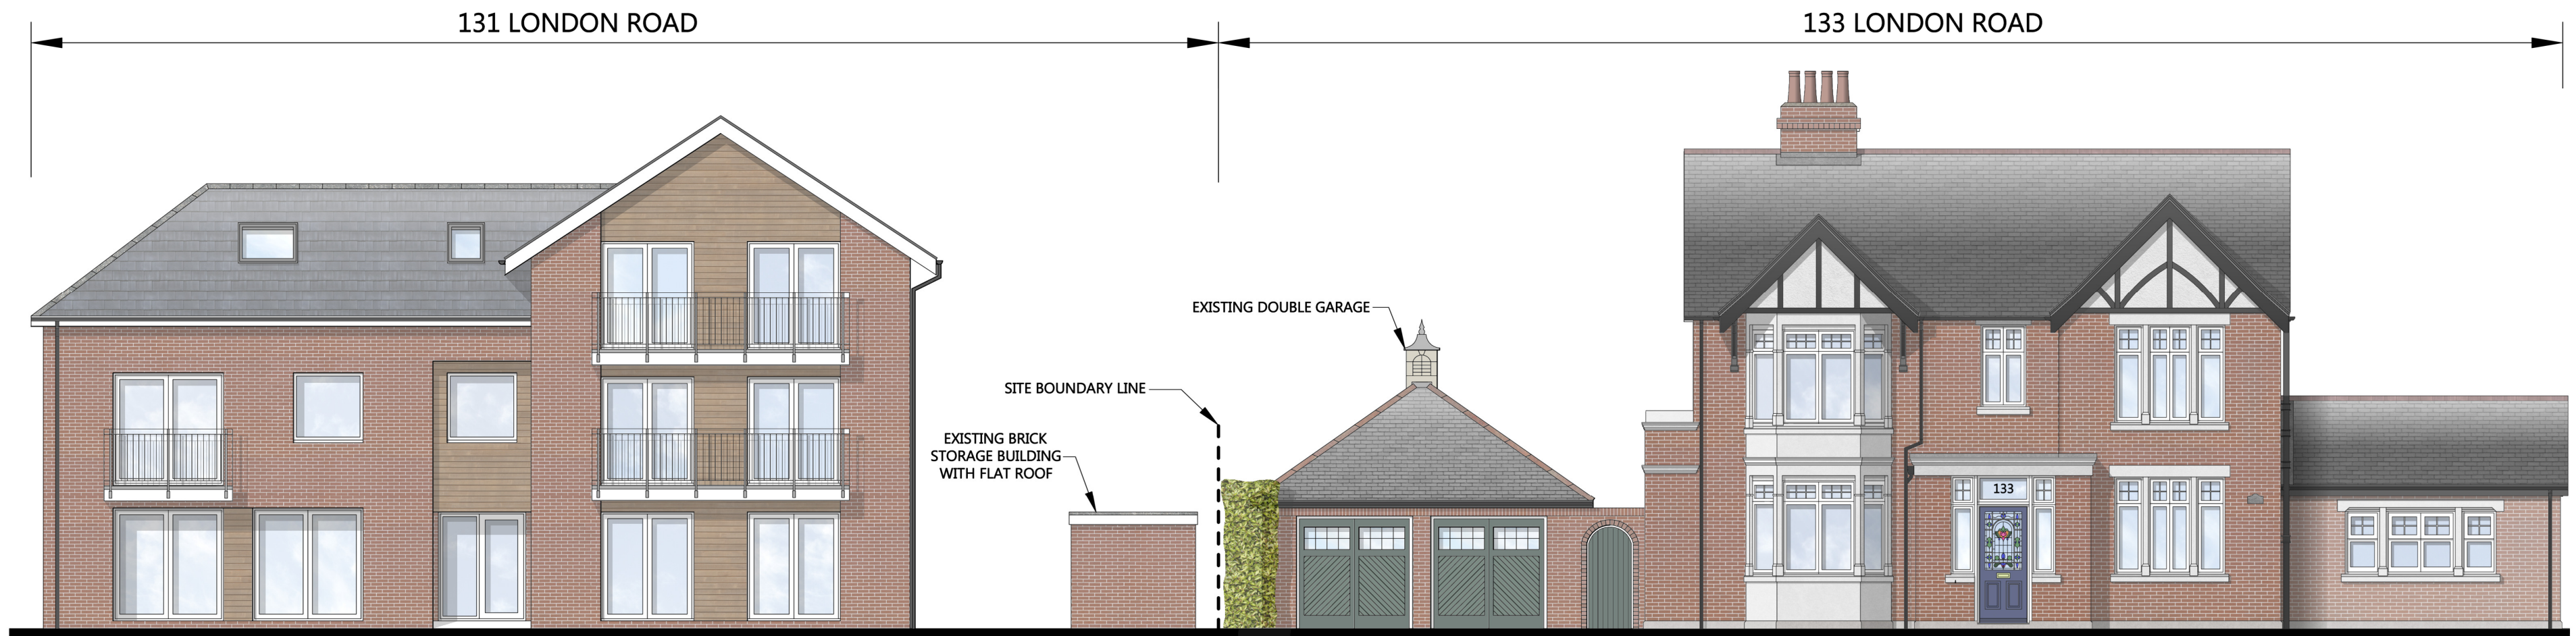

EXISTING SITE SECTION
@ 1:100 SCALE

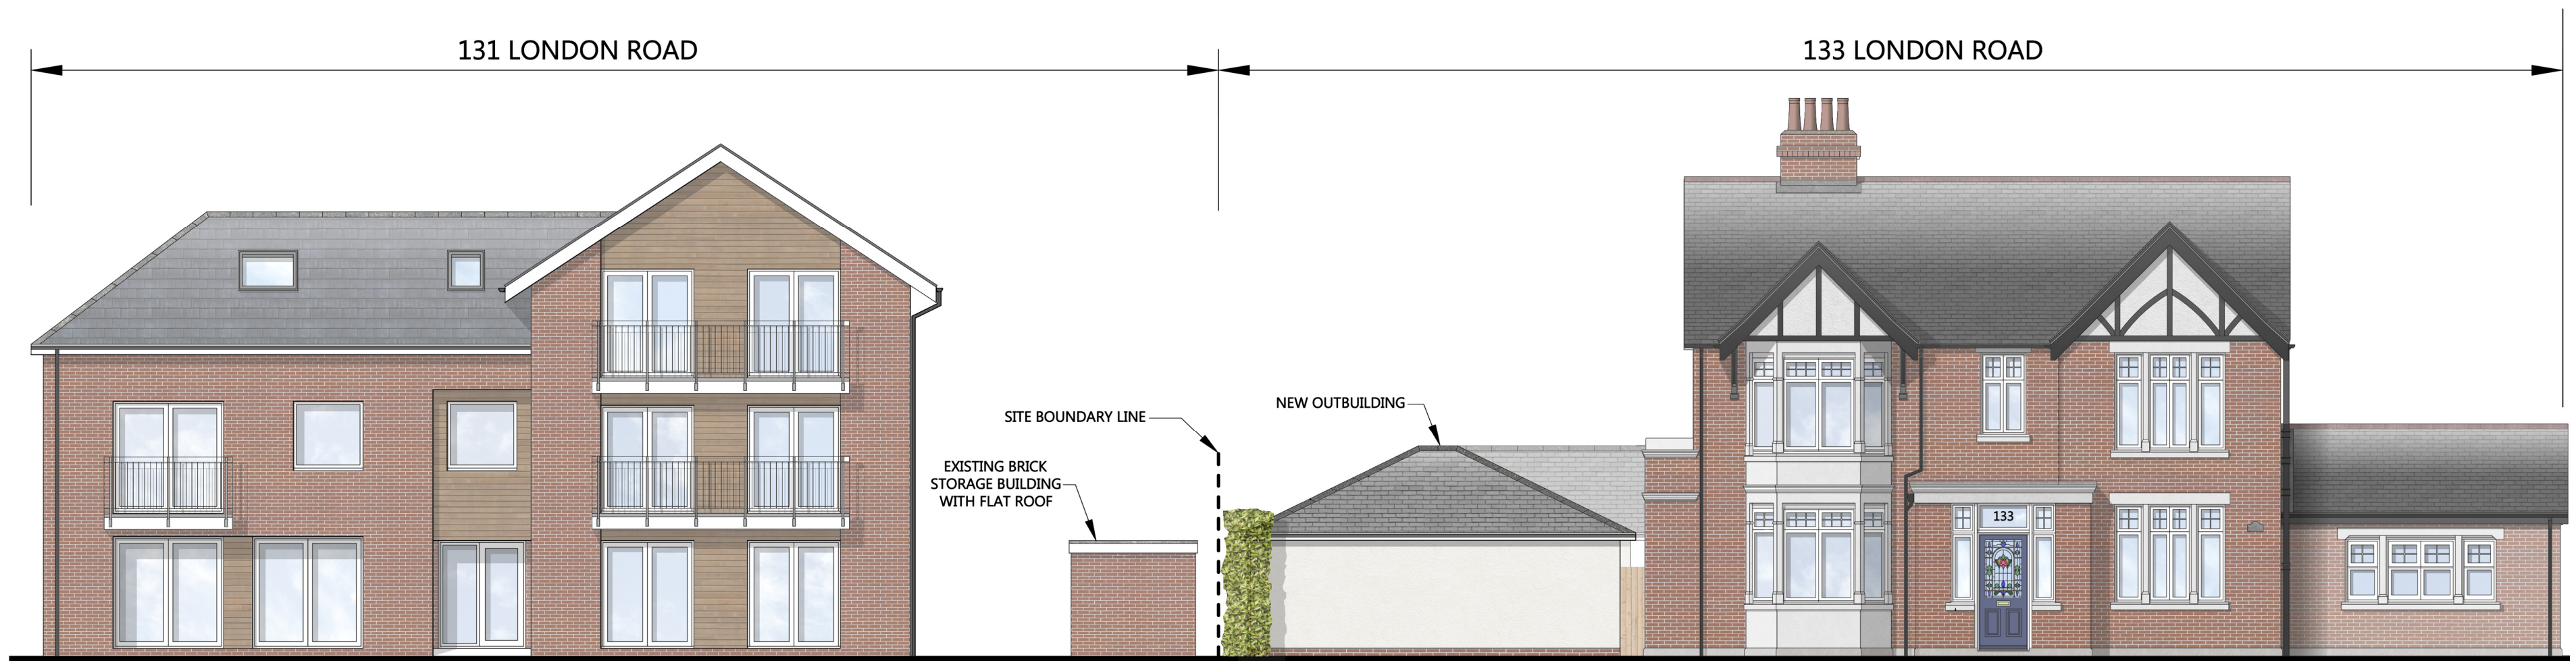

PROPOSED SITE SECTION
@ 1:100 SCALE

 GRAHAM ASH ARCHITECTS CHARTERED ARCHITECTS TOWN PLANNING CONSULTANTS KINGFISHER STUDIO, 5 MALCOLM ROAD CHANDLERS FORD, EASTLEIGH, HAMPSHIRE SO53 5BH TELEPHONE 07768 453105 EMAIL: info@grahamasharchitects.com WEBSITE: www.grahamasharchitects.com	TITLE: Existing & Proposed Site Section		
	DESIGNED BY GA	DATE 2-6-21	DRWN / DTALD BY: JAT
	SCALE 1:100	PLOTTED 2-6-21	REV.
	SCALE @ 1:100 0 1 2 3 4 5m		
PROJECT: NEW OUTBUILDING AT 133 LONDON ROAD WATERLOOVILLE PO7 7SH		PURPOSE OF ISSUE: ☒ information ☐ approval ☐ tender ☐ construction	
		DWG. NO. 21:027:07	