


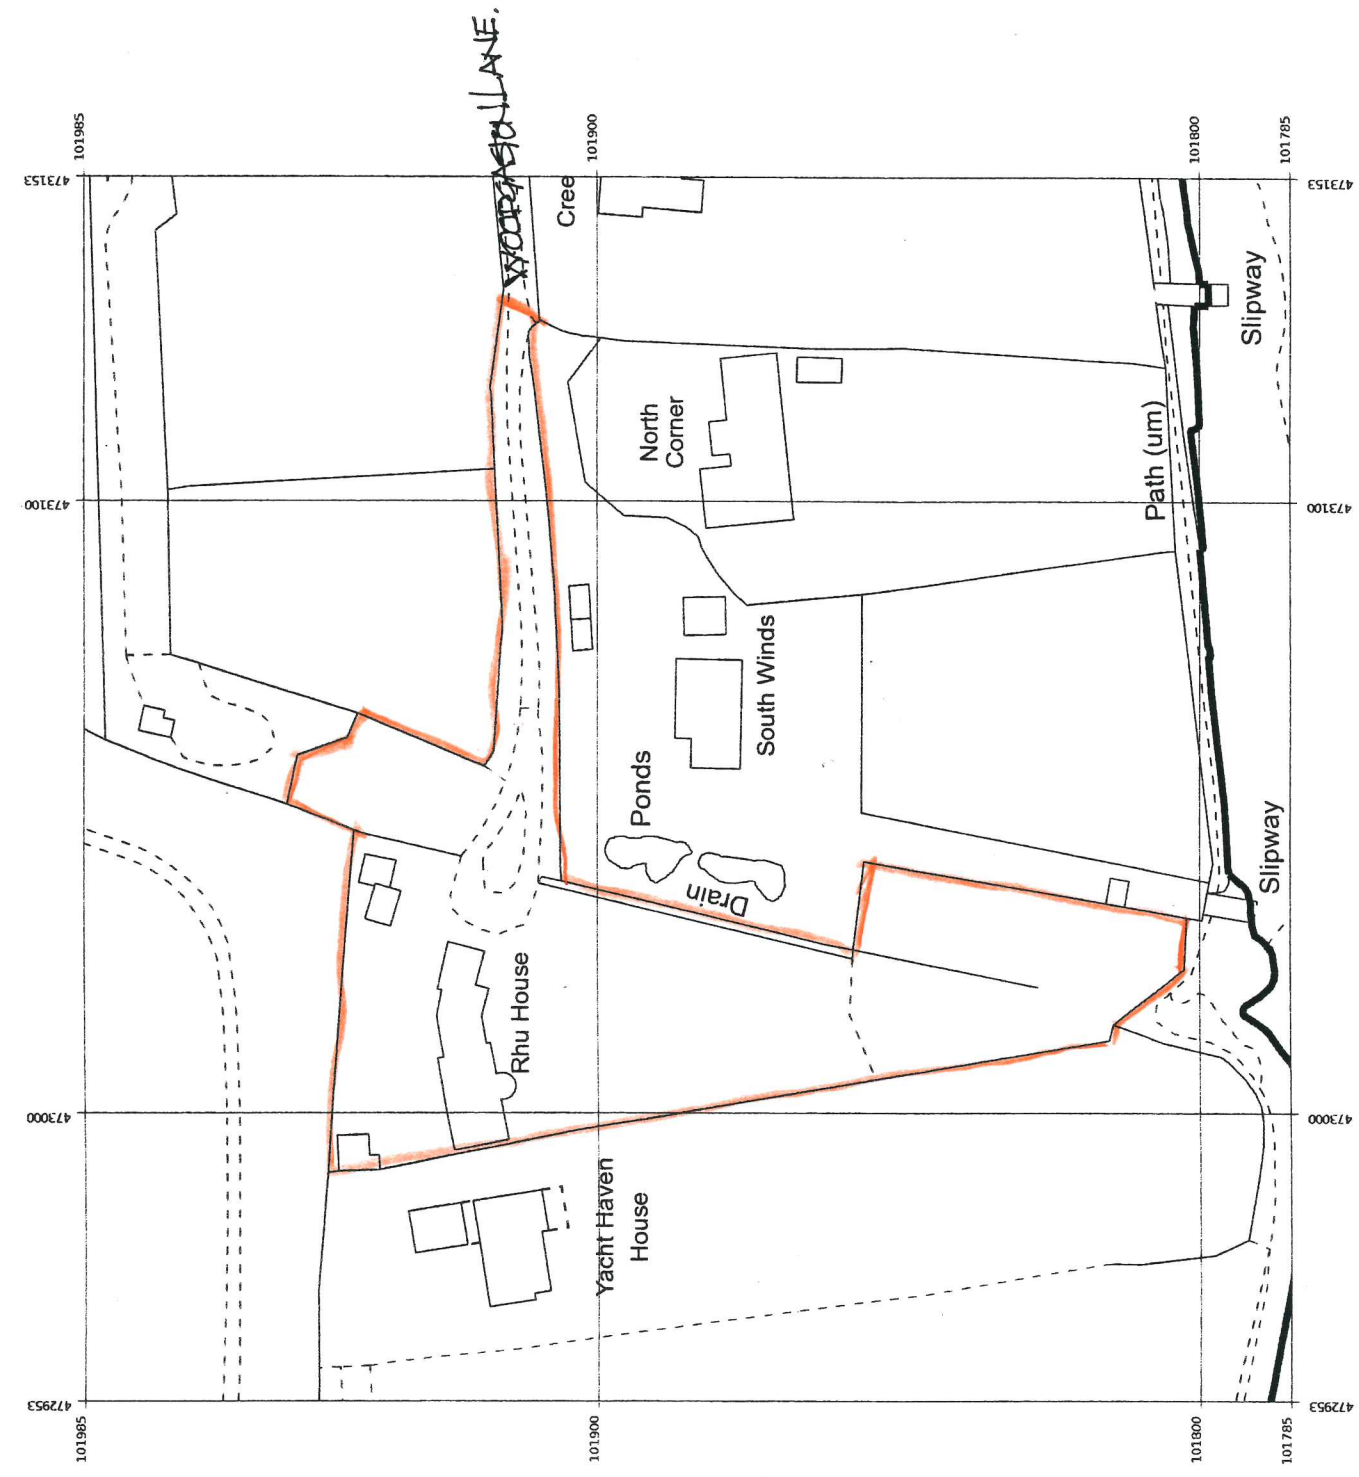

Produced 20 Jul 2021 from the Ordnance Survey MasterMap (Topography) Database and incorporating surveyed revision available at this date.


The representation of a road, track or path is no evidence of a right of way. The representation of features as lines is no evidence of a property boundary.



Rhu House, Woodgaston Ln, Hayling Island
PO11 0RL


Supplied by: Latitude Mapping Ltd
Licence: © Crown Copyright and database rights 2021 OS 100038864
Reference: O11486829
Centre coordinates: 473053 101885

SITE/LOCATION PLAN

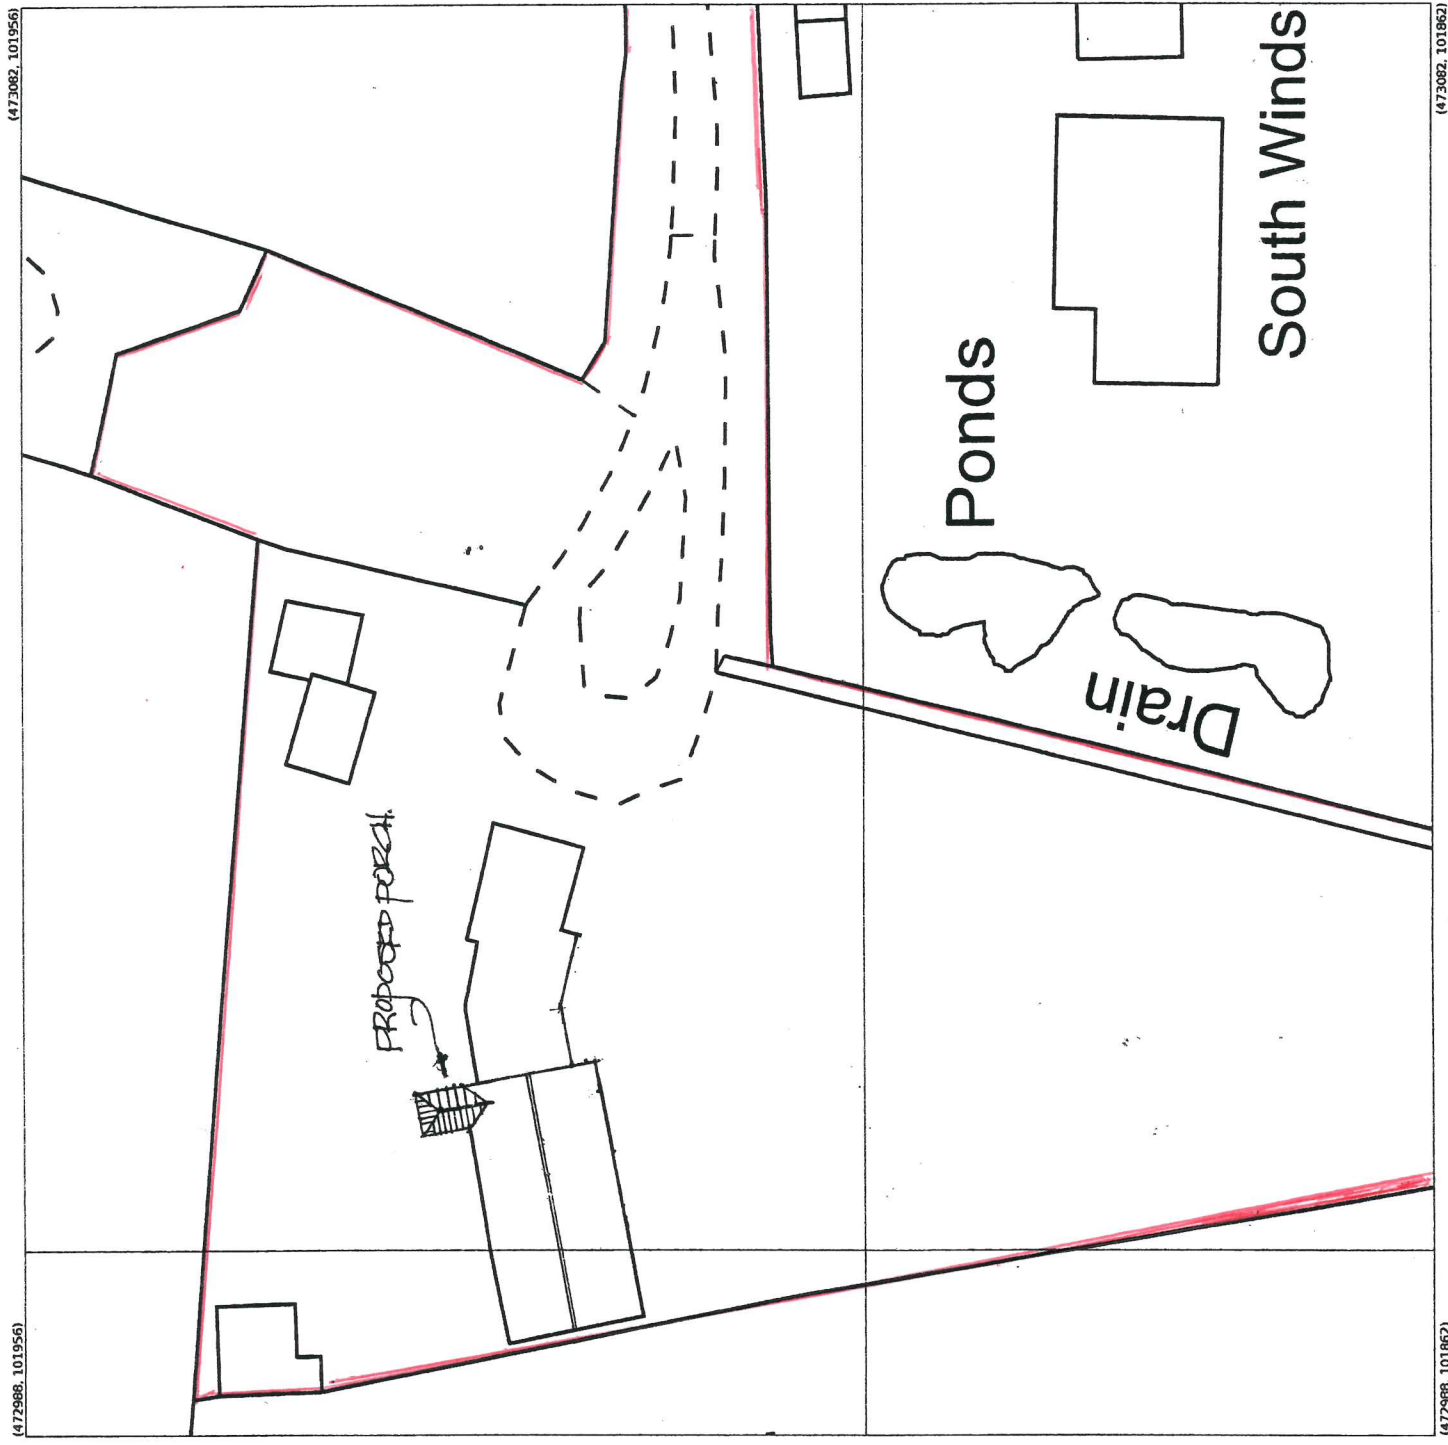

Produced 20 Jul 2021 from the Ordnance Survey MasterMap (Topography) Database and incorporating surveyed revision available at this date.

The representation of a road, track or path is no evidence of a right of way. The representation of features as lines is no evidence of a property boundary.

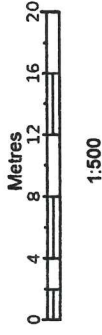

Rhu House, Woodgaston Ln, Hayling Island
PO11 0RL

Supplied by: Latitude Mapping Ltd
Licence: © Crown Copyright and database rights 2021 OS 100038864
Reference: O11486830
Centre coordinates: 473035 101909

PROPOSED FRONT PORCH

RHU HOUSE, WOODGASTON LANE, HAYLING IS.

HANTS.

FOR MR & MRS SAMBLES.

