




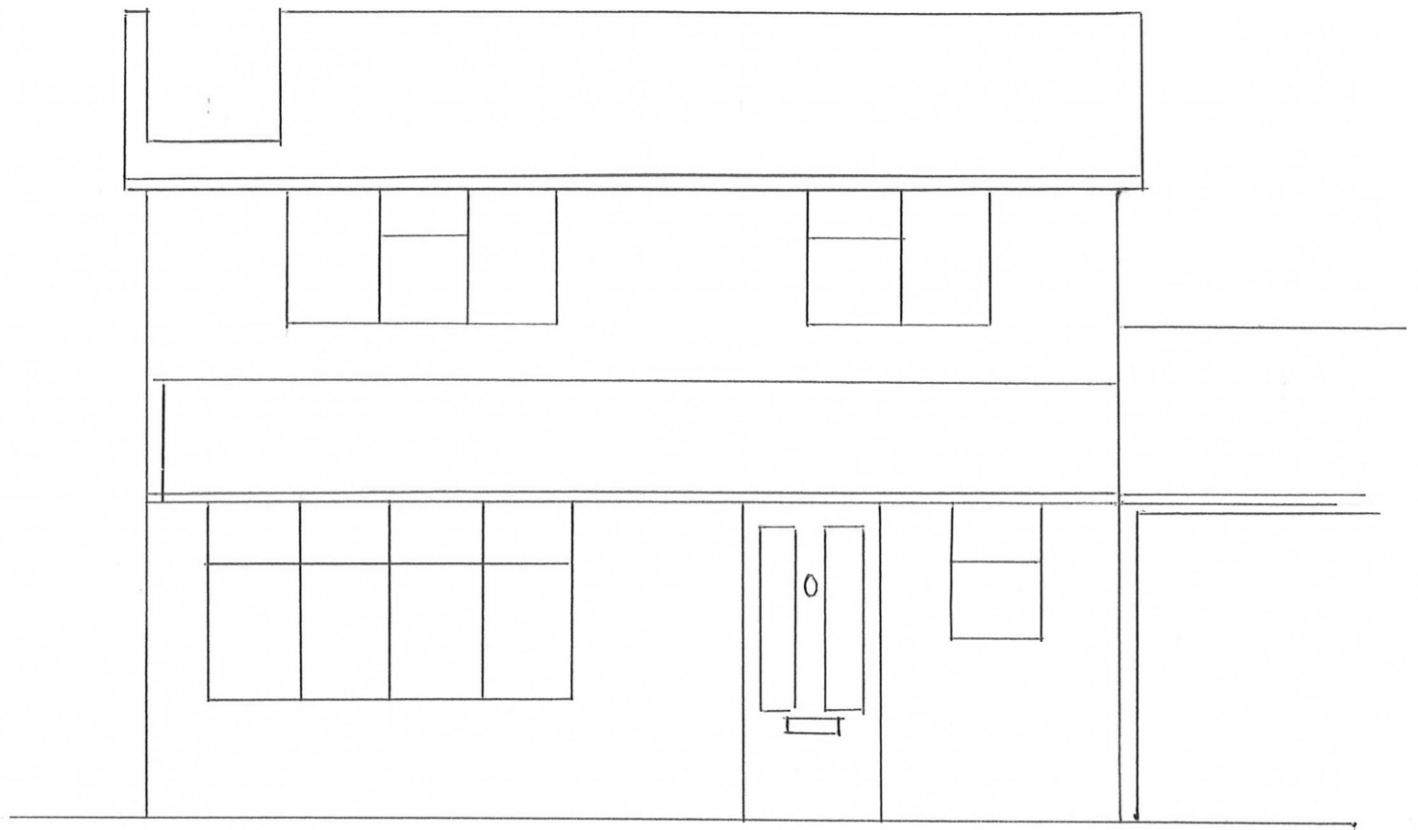

EXISTING FRONT
ELEVATION

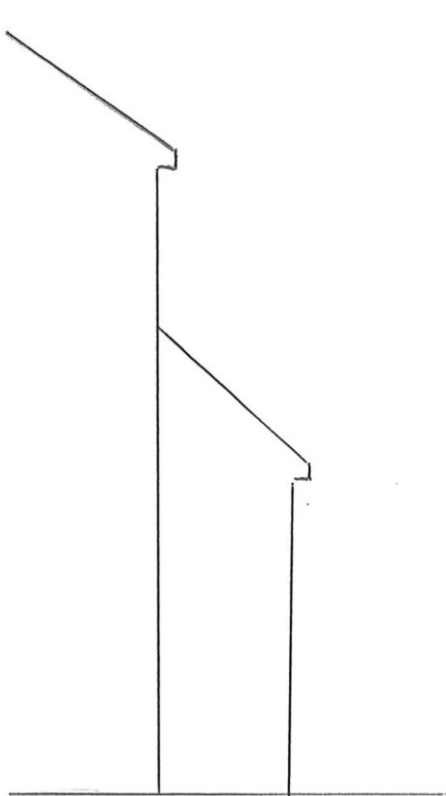

EXISTING SIDE
ELEVATIONS

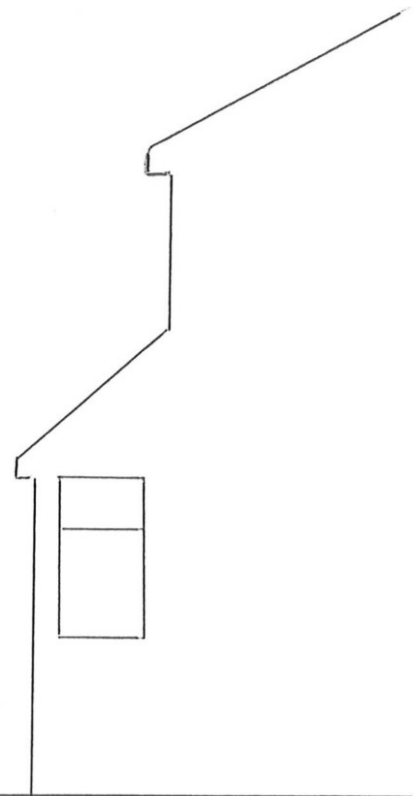

PROPOSED PORCH AT
LOVEDEAN COTTAGE
VICTORIA ROAD
HAYLING ISLAND
POLI DLV
SCALE 1:50 DATED 10-05-2021