



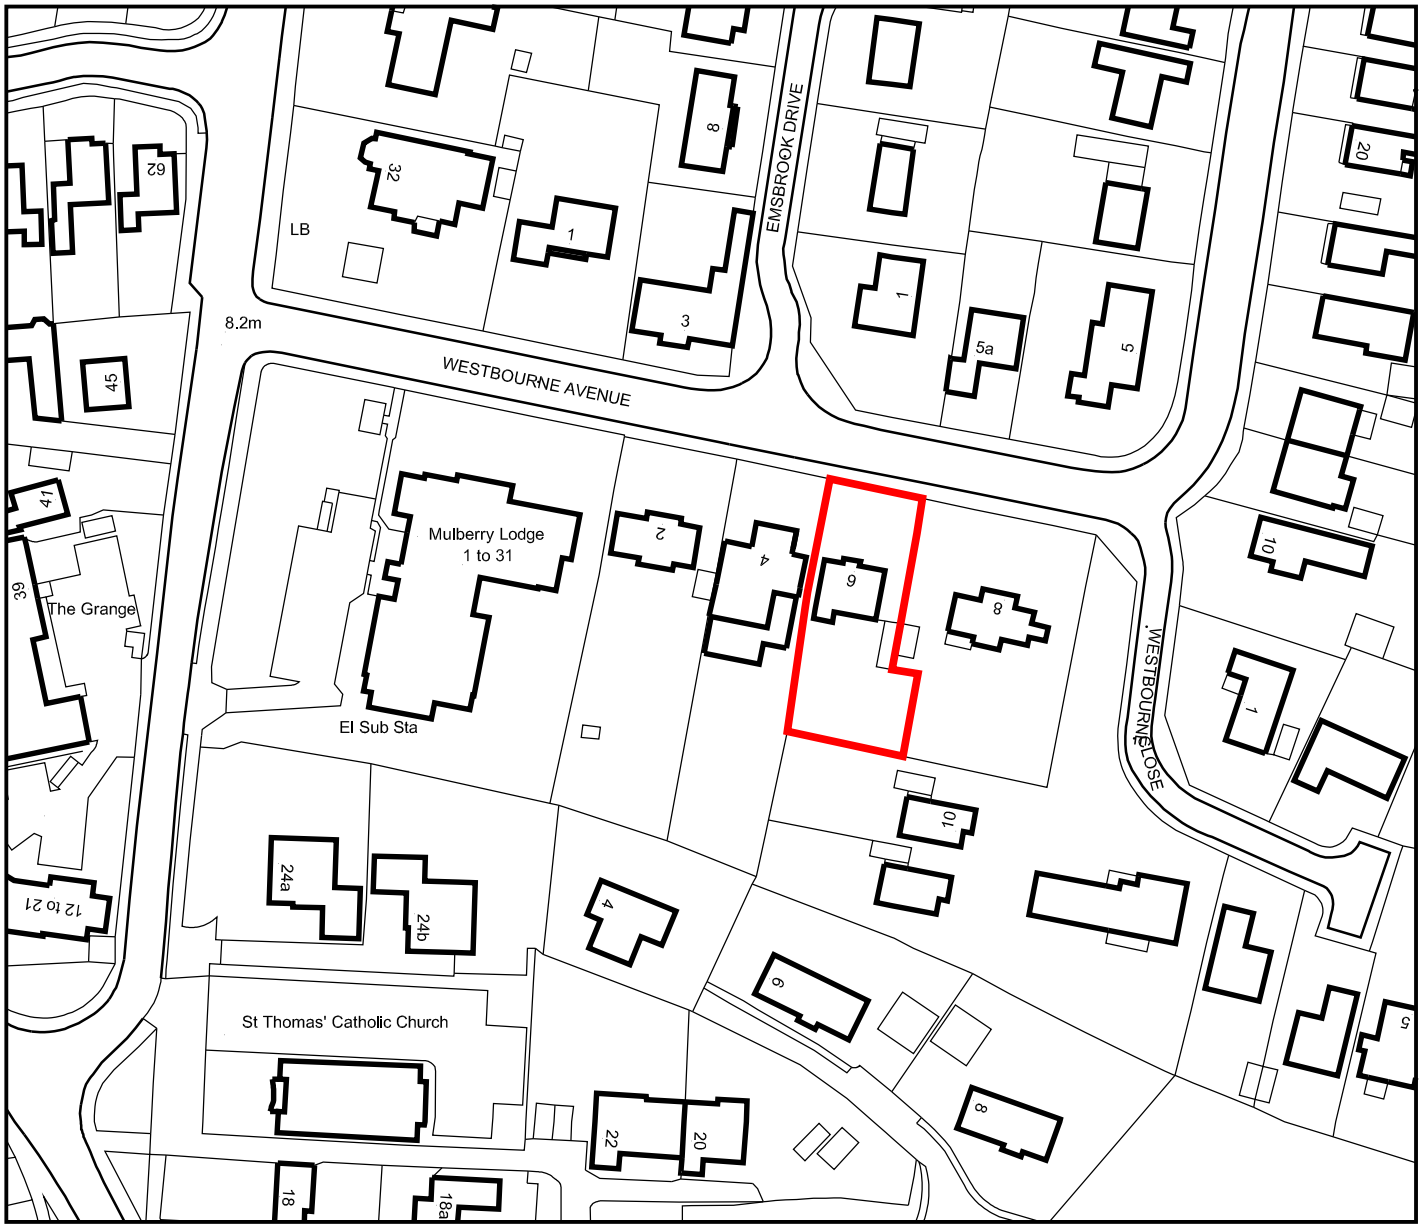

EXISTING LOCATION PLAN

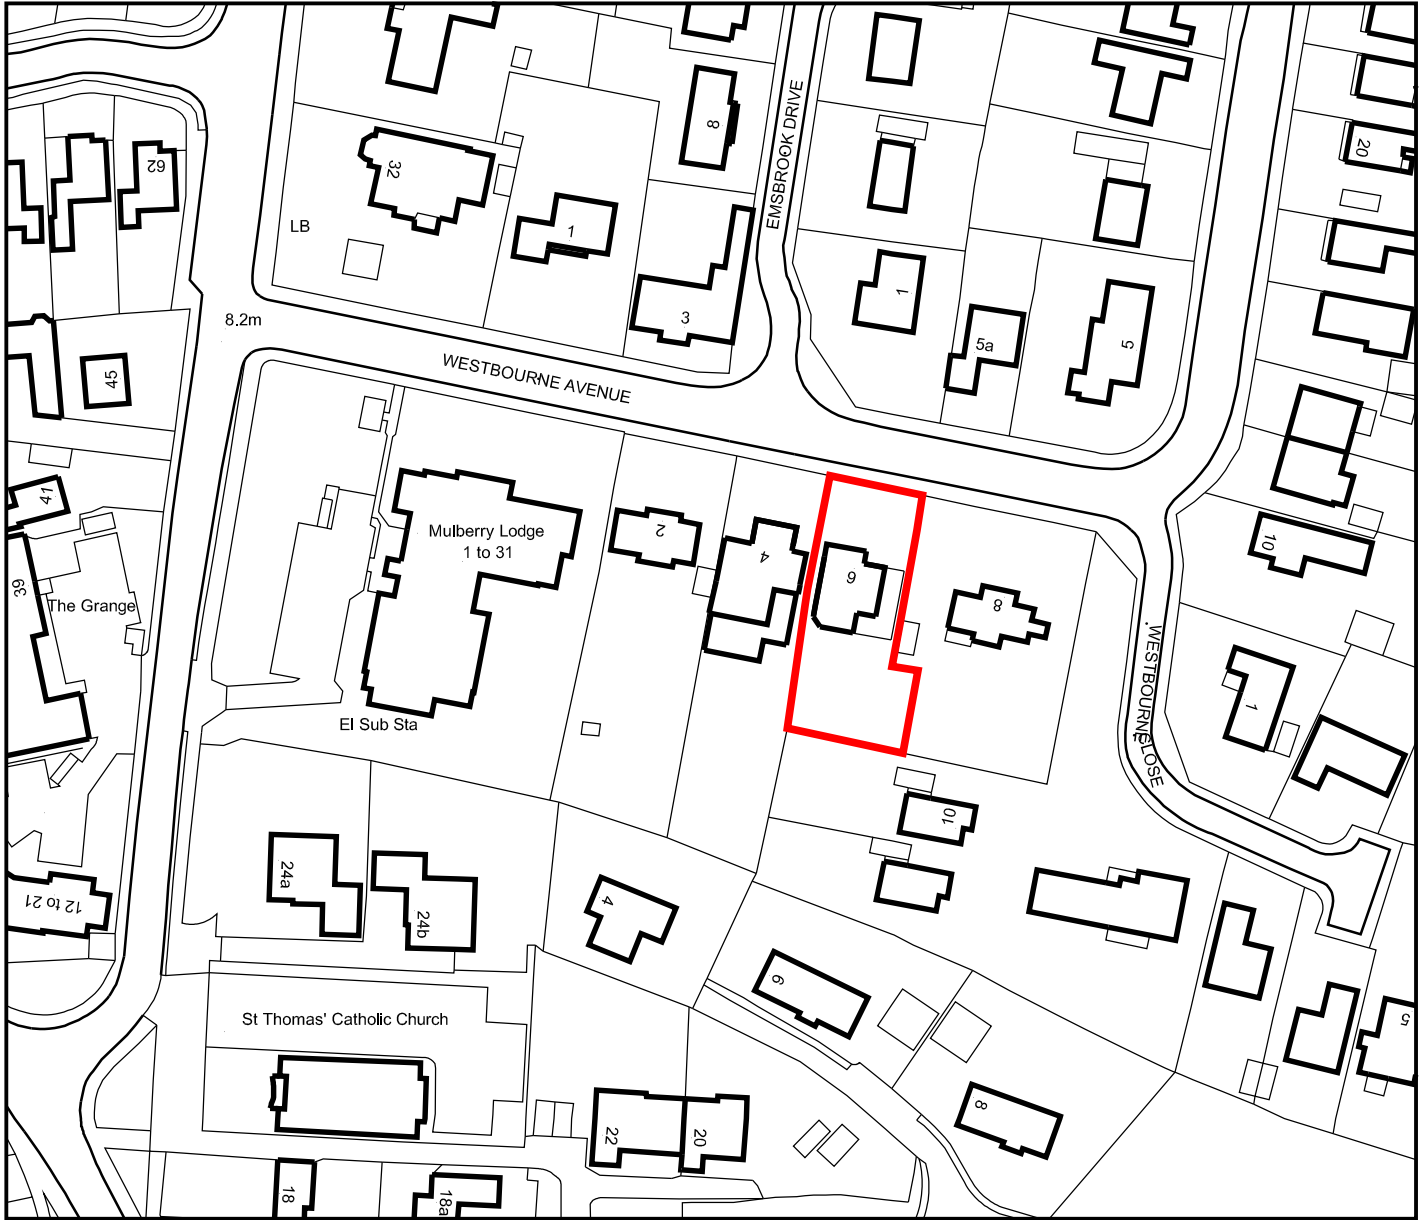

PROPOSED LOCATION PLAN

