



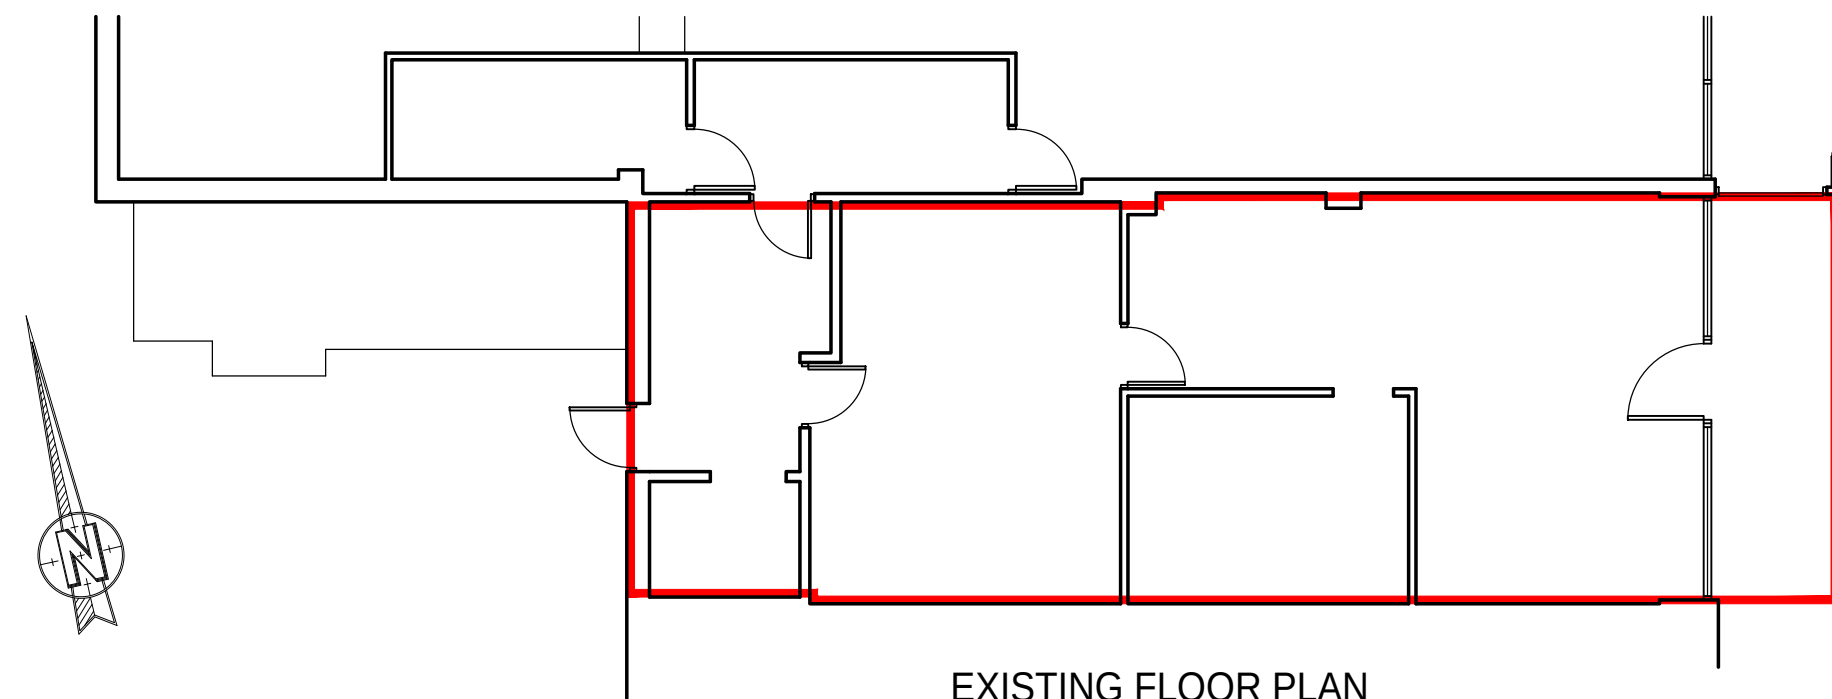


EXISTING FLOOR PLAN

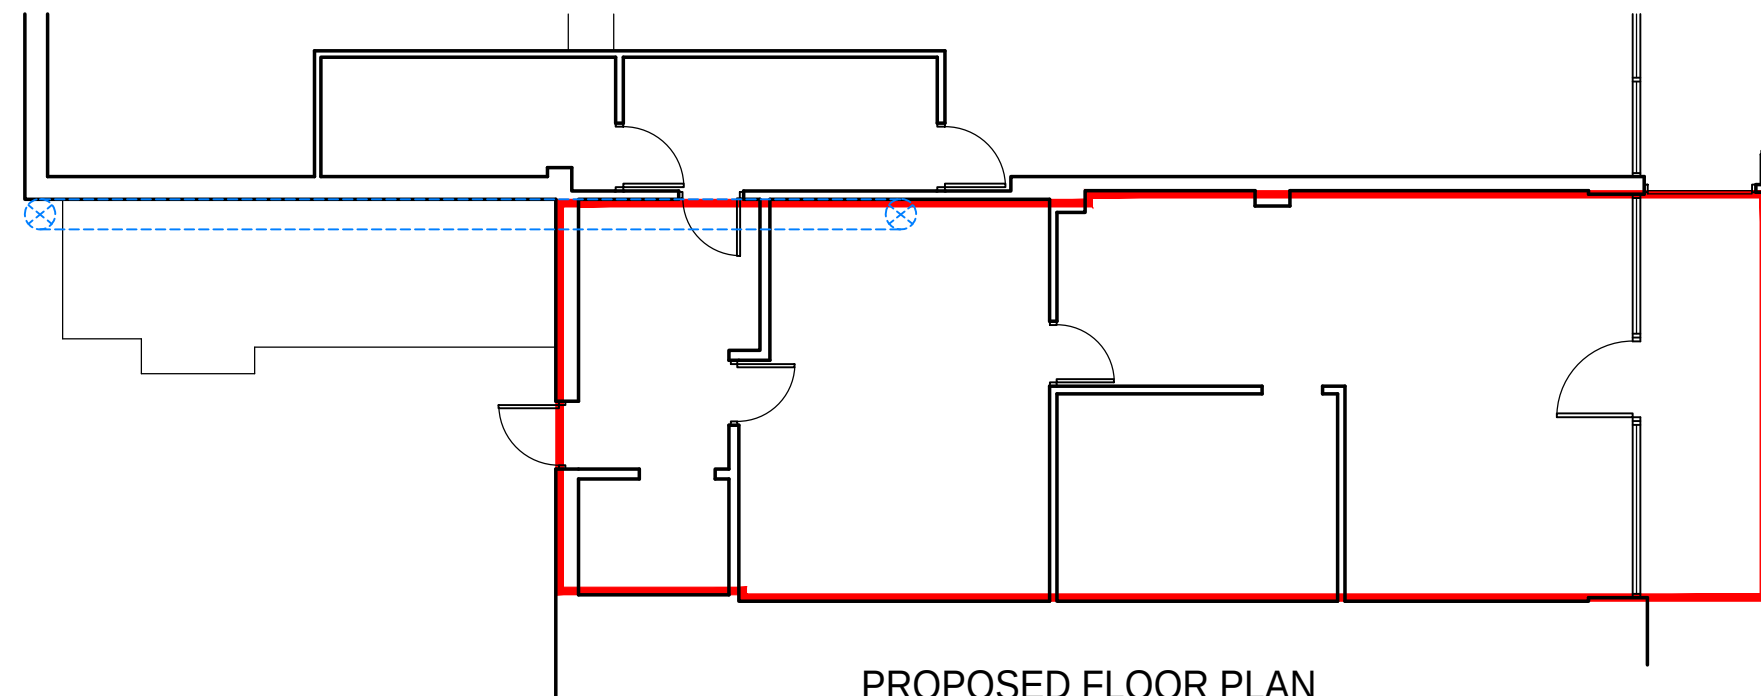


PROPOSED FLOOR PLAN


0m 1m 2m 3m 4m 5m 6m 7m 8m 9m 10m

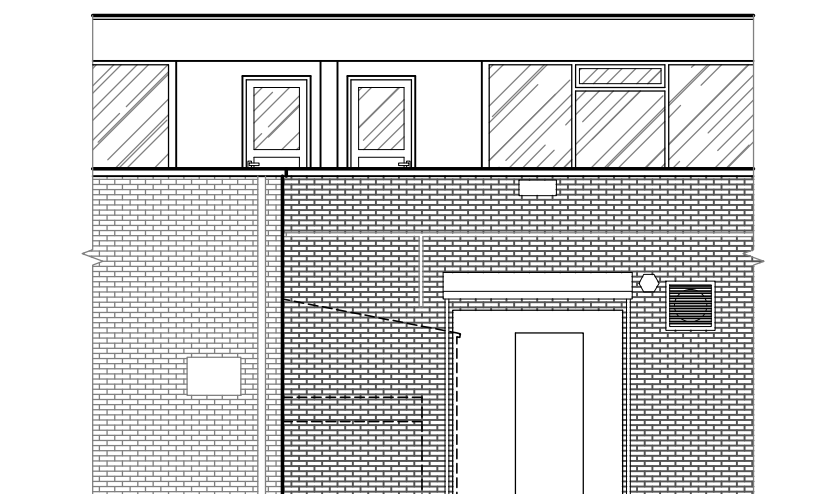


EXISTING WESTERN ELEVATION

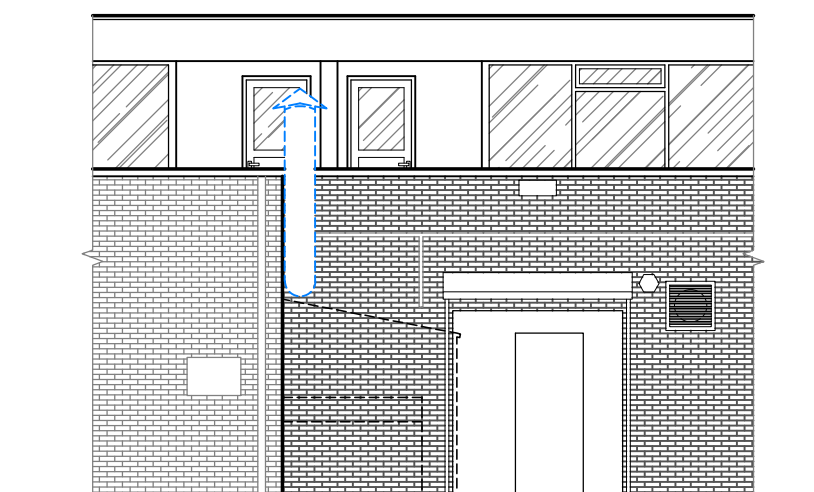


PROPOSED WESTERN ELEVATION

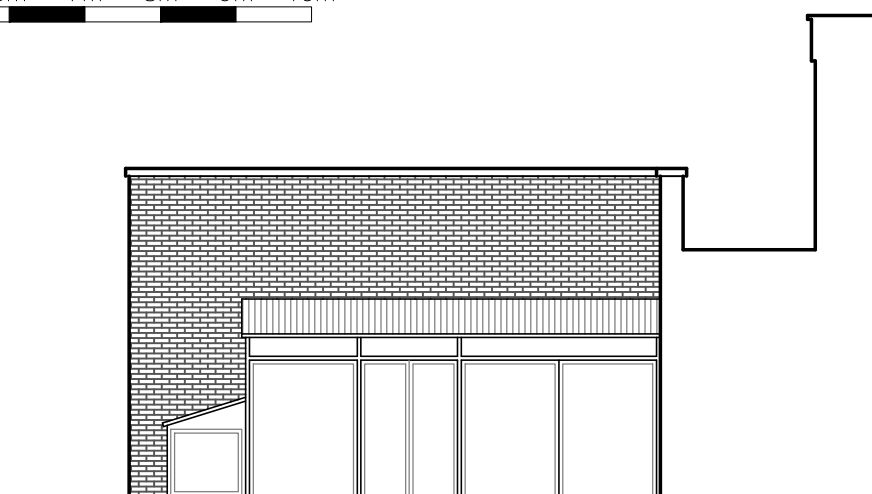


EXISTING SOUTHERN ELEVATION

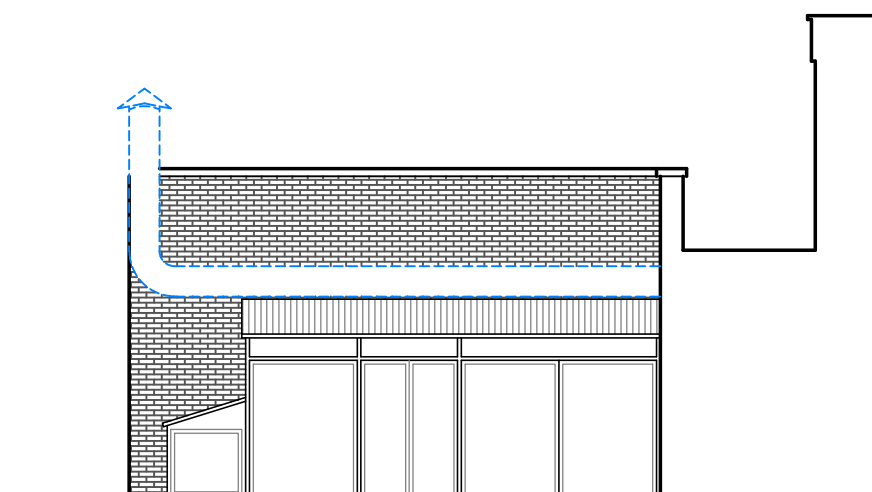

PROPOSED SOUTHERN ELEVATION

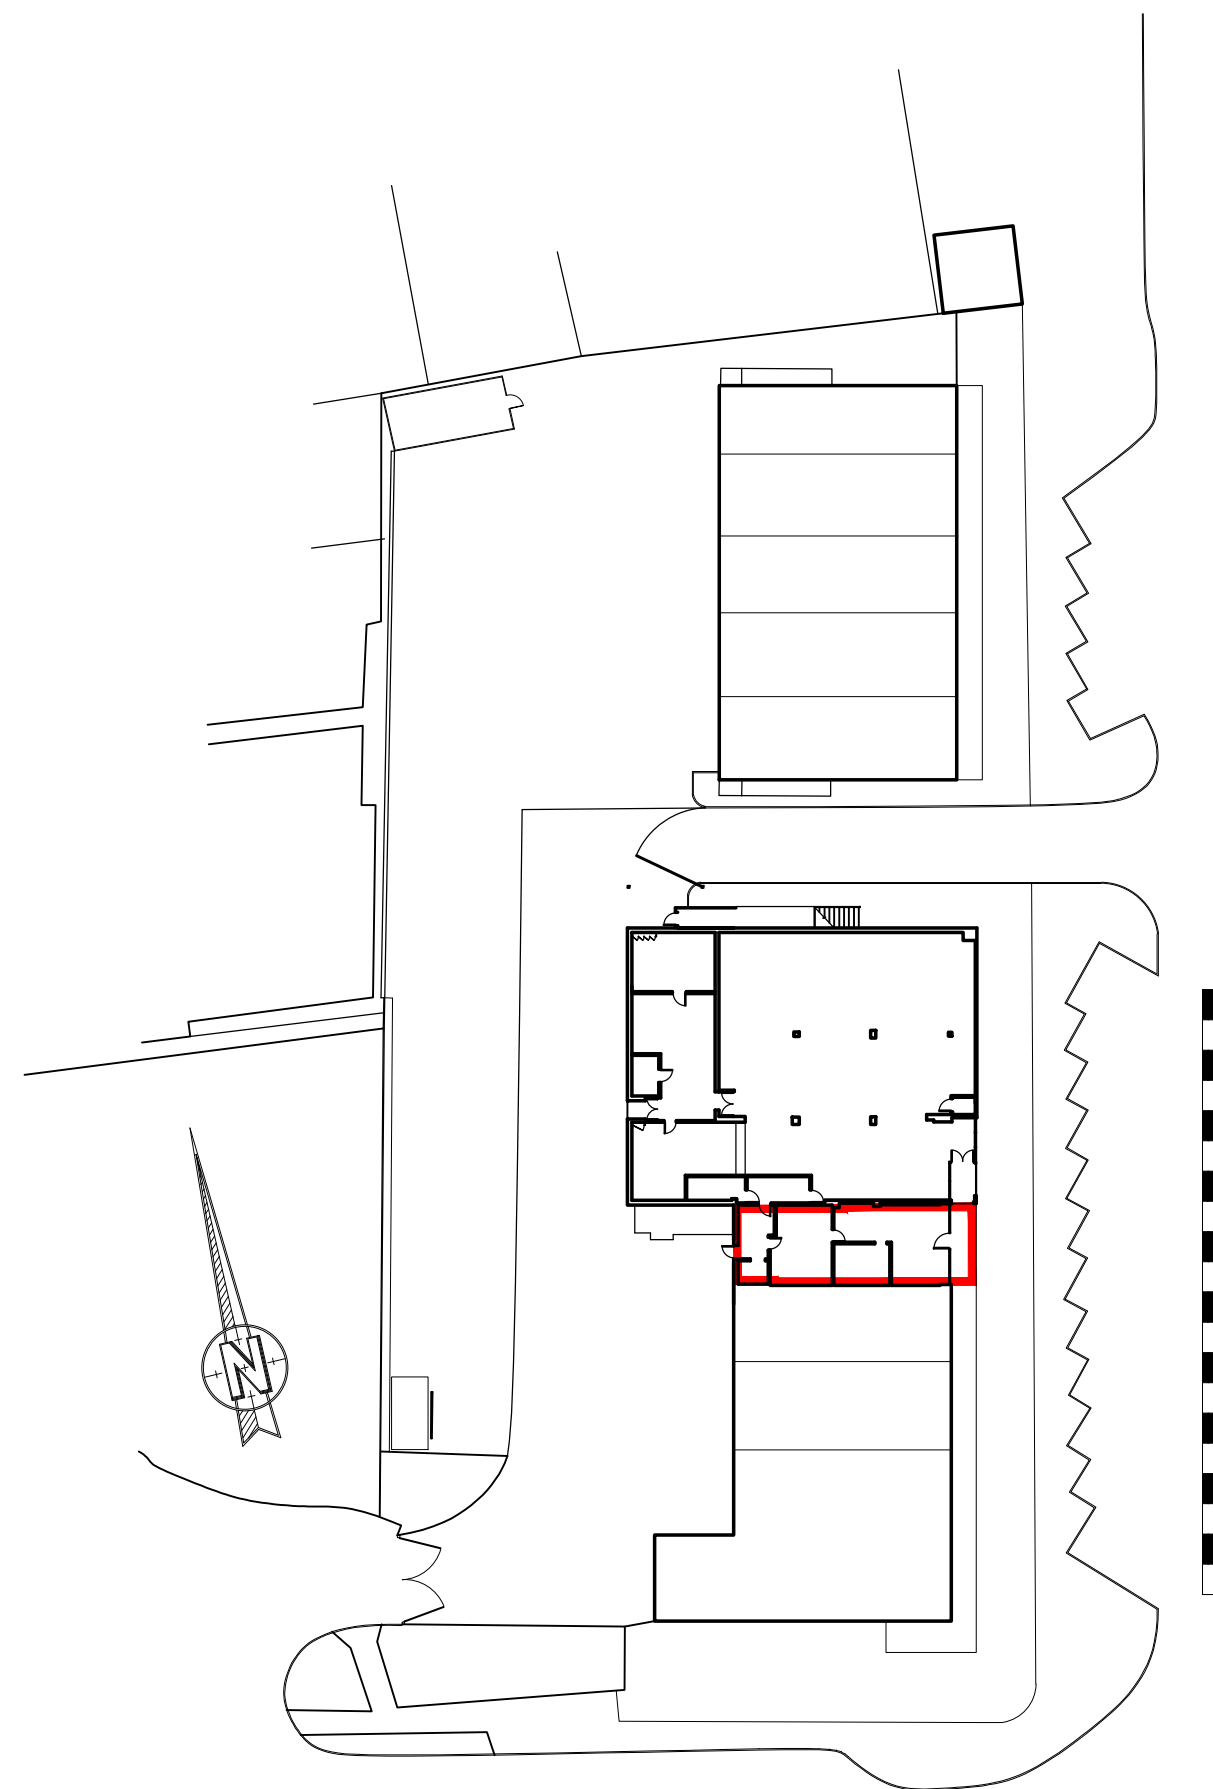

BLOCK PLAN 1:500@A2

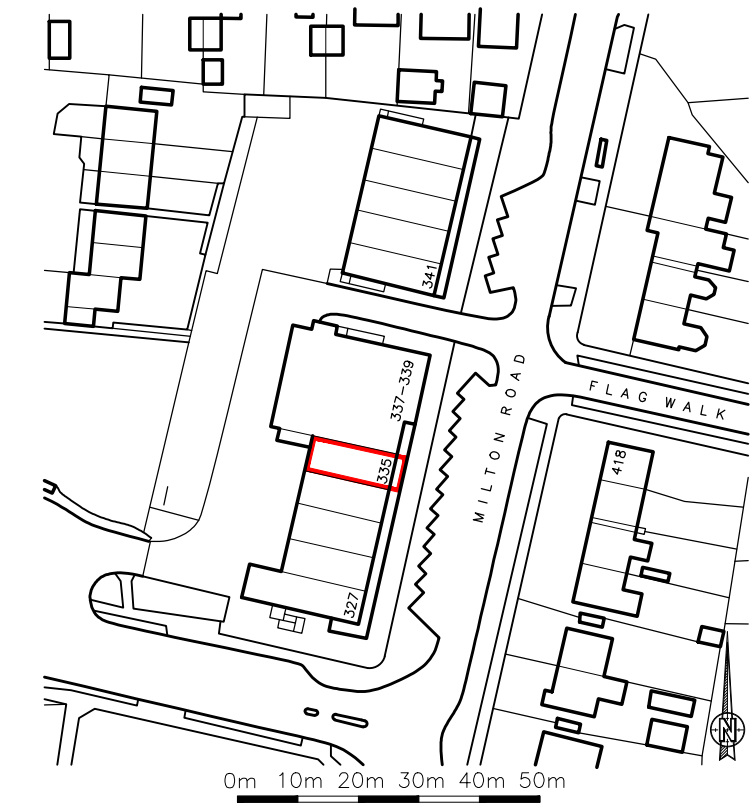

LOCATION PLAN 1:1250@A2

Rev	Revision	By	Date

K NIGHT
A RCHITECTURAL
D ESIGN

K.A.D. Ltd.
The Gatehouse, Admirals Wood
7 Coldeast Way
Sarisbury Green
Southampton
SO31 7AT
m: 07801 346 479
t: 01489 660 194
e: ian@k-a-d.co.uk

Project

335
MILTON ROAD
WATERLOOVILLE
PO8 8LH, HANTS

Drawing

EXISTING & PROPOSED
PLANS/ELEVATIONS
FOR COU

Scale

1:100@A2

Date

OCT 16

Project no.	Sequential	Bldg/Floor	Detail	Rev
KAD	01	A	COU	.