





© Crown Copyright Ordnance Survey. Licence no. 100041040

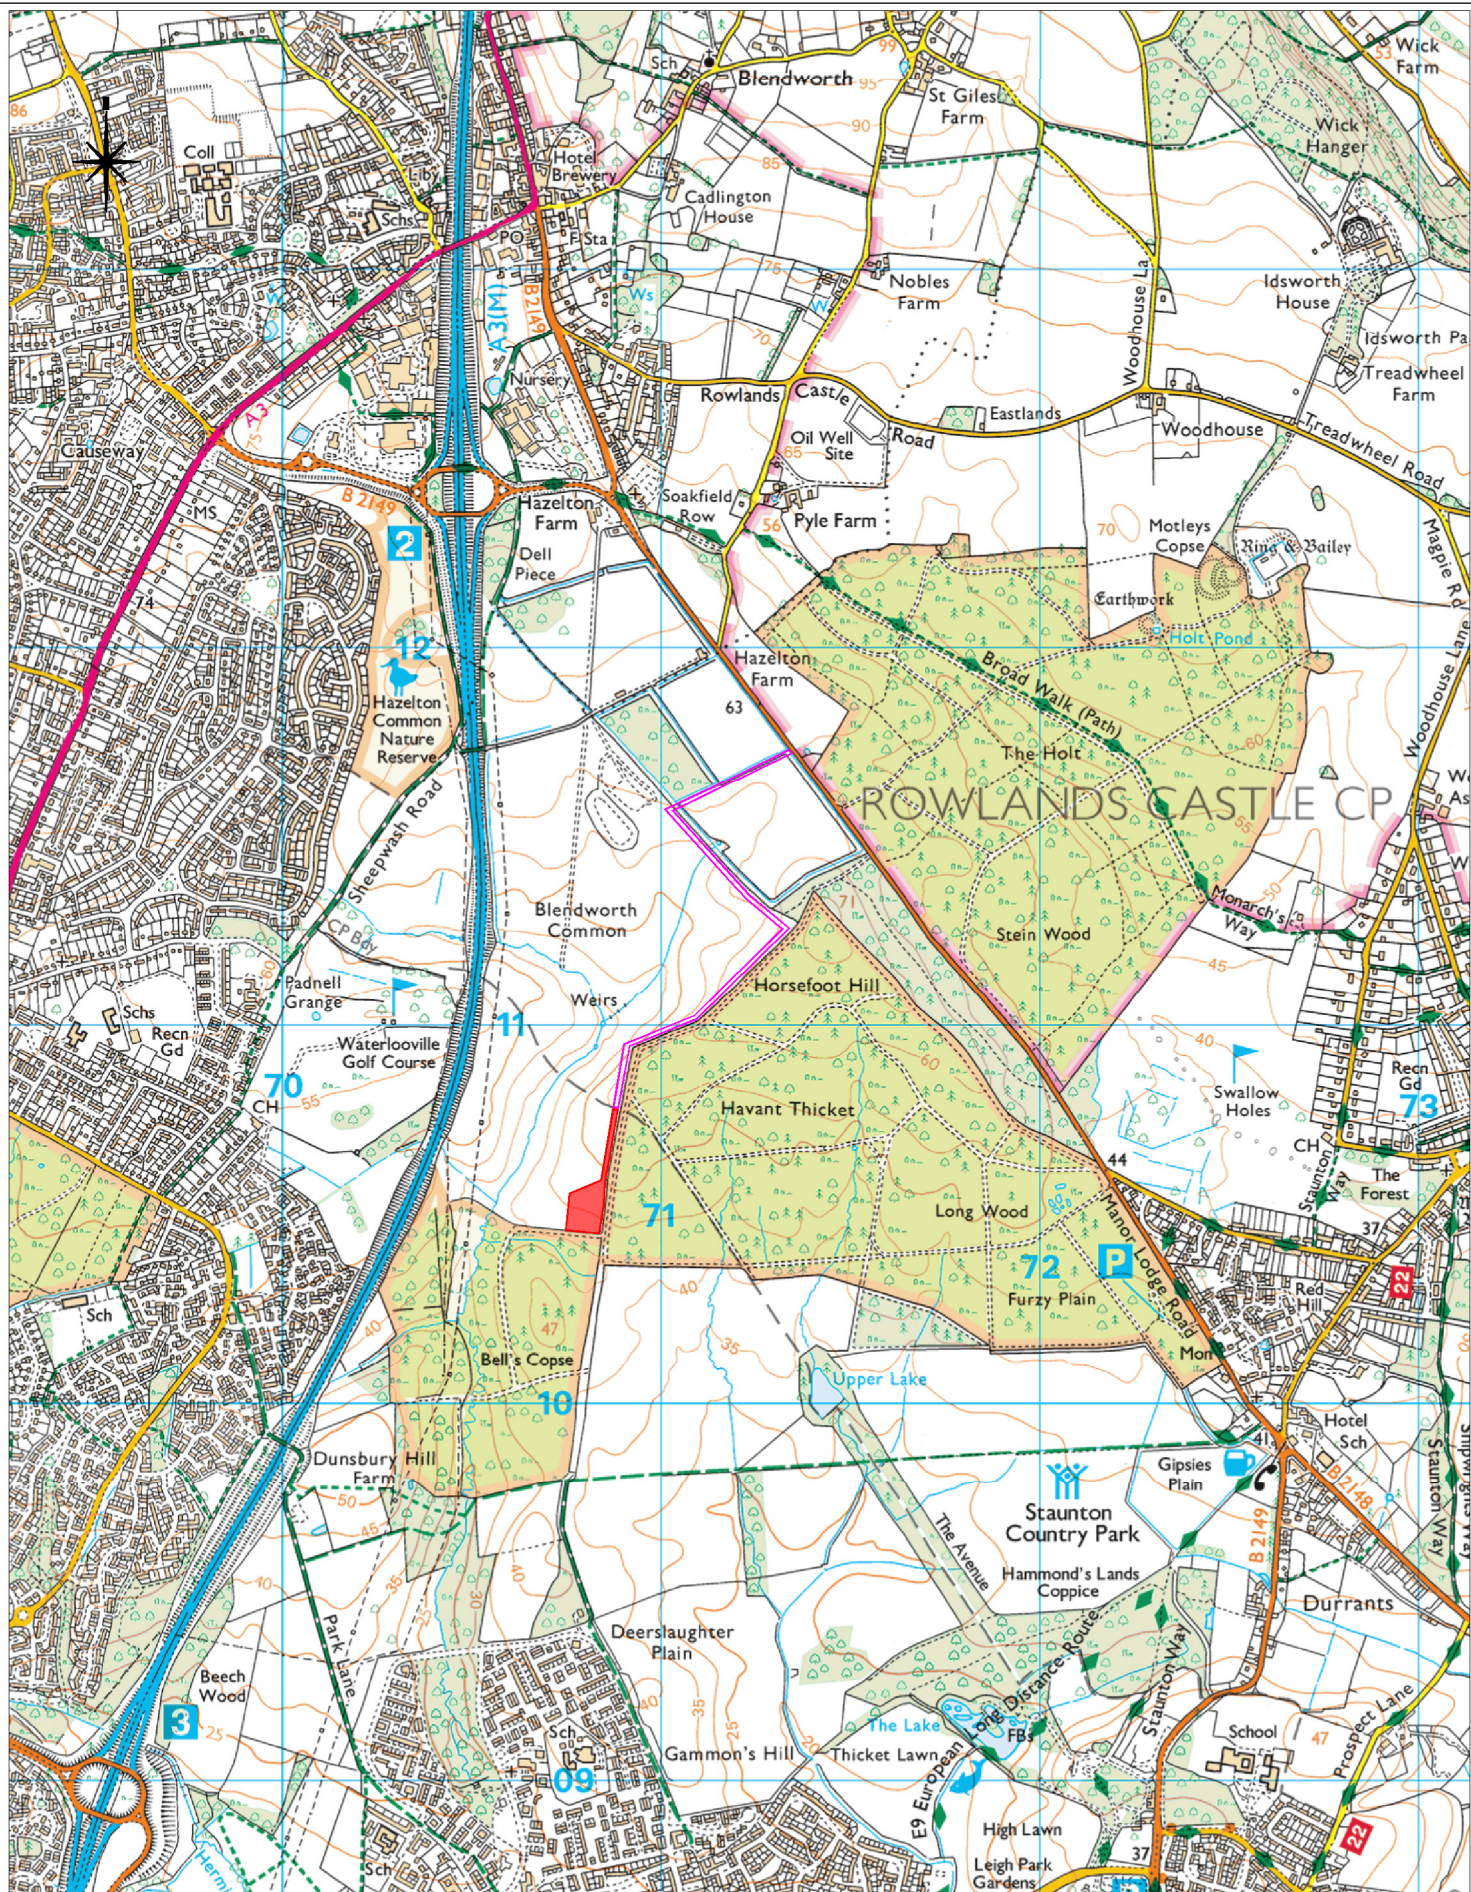

Site Boundary within
Havent Borough Council

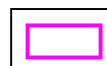

Site Boundary within East
Hampshire District Council

Client	Project	Project No.	Size	Scale	Date
Rydberg	PEAKING POWER GENERATION PLANT BLENDWORTH	ENC001	A4	1:20,000	10/16
	Title	Status	Created by	Reviewer	Drawing No.
	LOCATION PLAN	PLANNING	PT	AS	RDCL-01
					Rev.
					A