



NOTES:
All dimensions to be checked on site and any discrepancy notified. Written dimensions are to be used in preference to scaled dimensions.


This drawing is the property of J.M. Ralph Associates and must not be reproduced, in part or whole, or deviated from, without their permission.

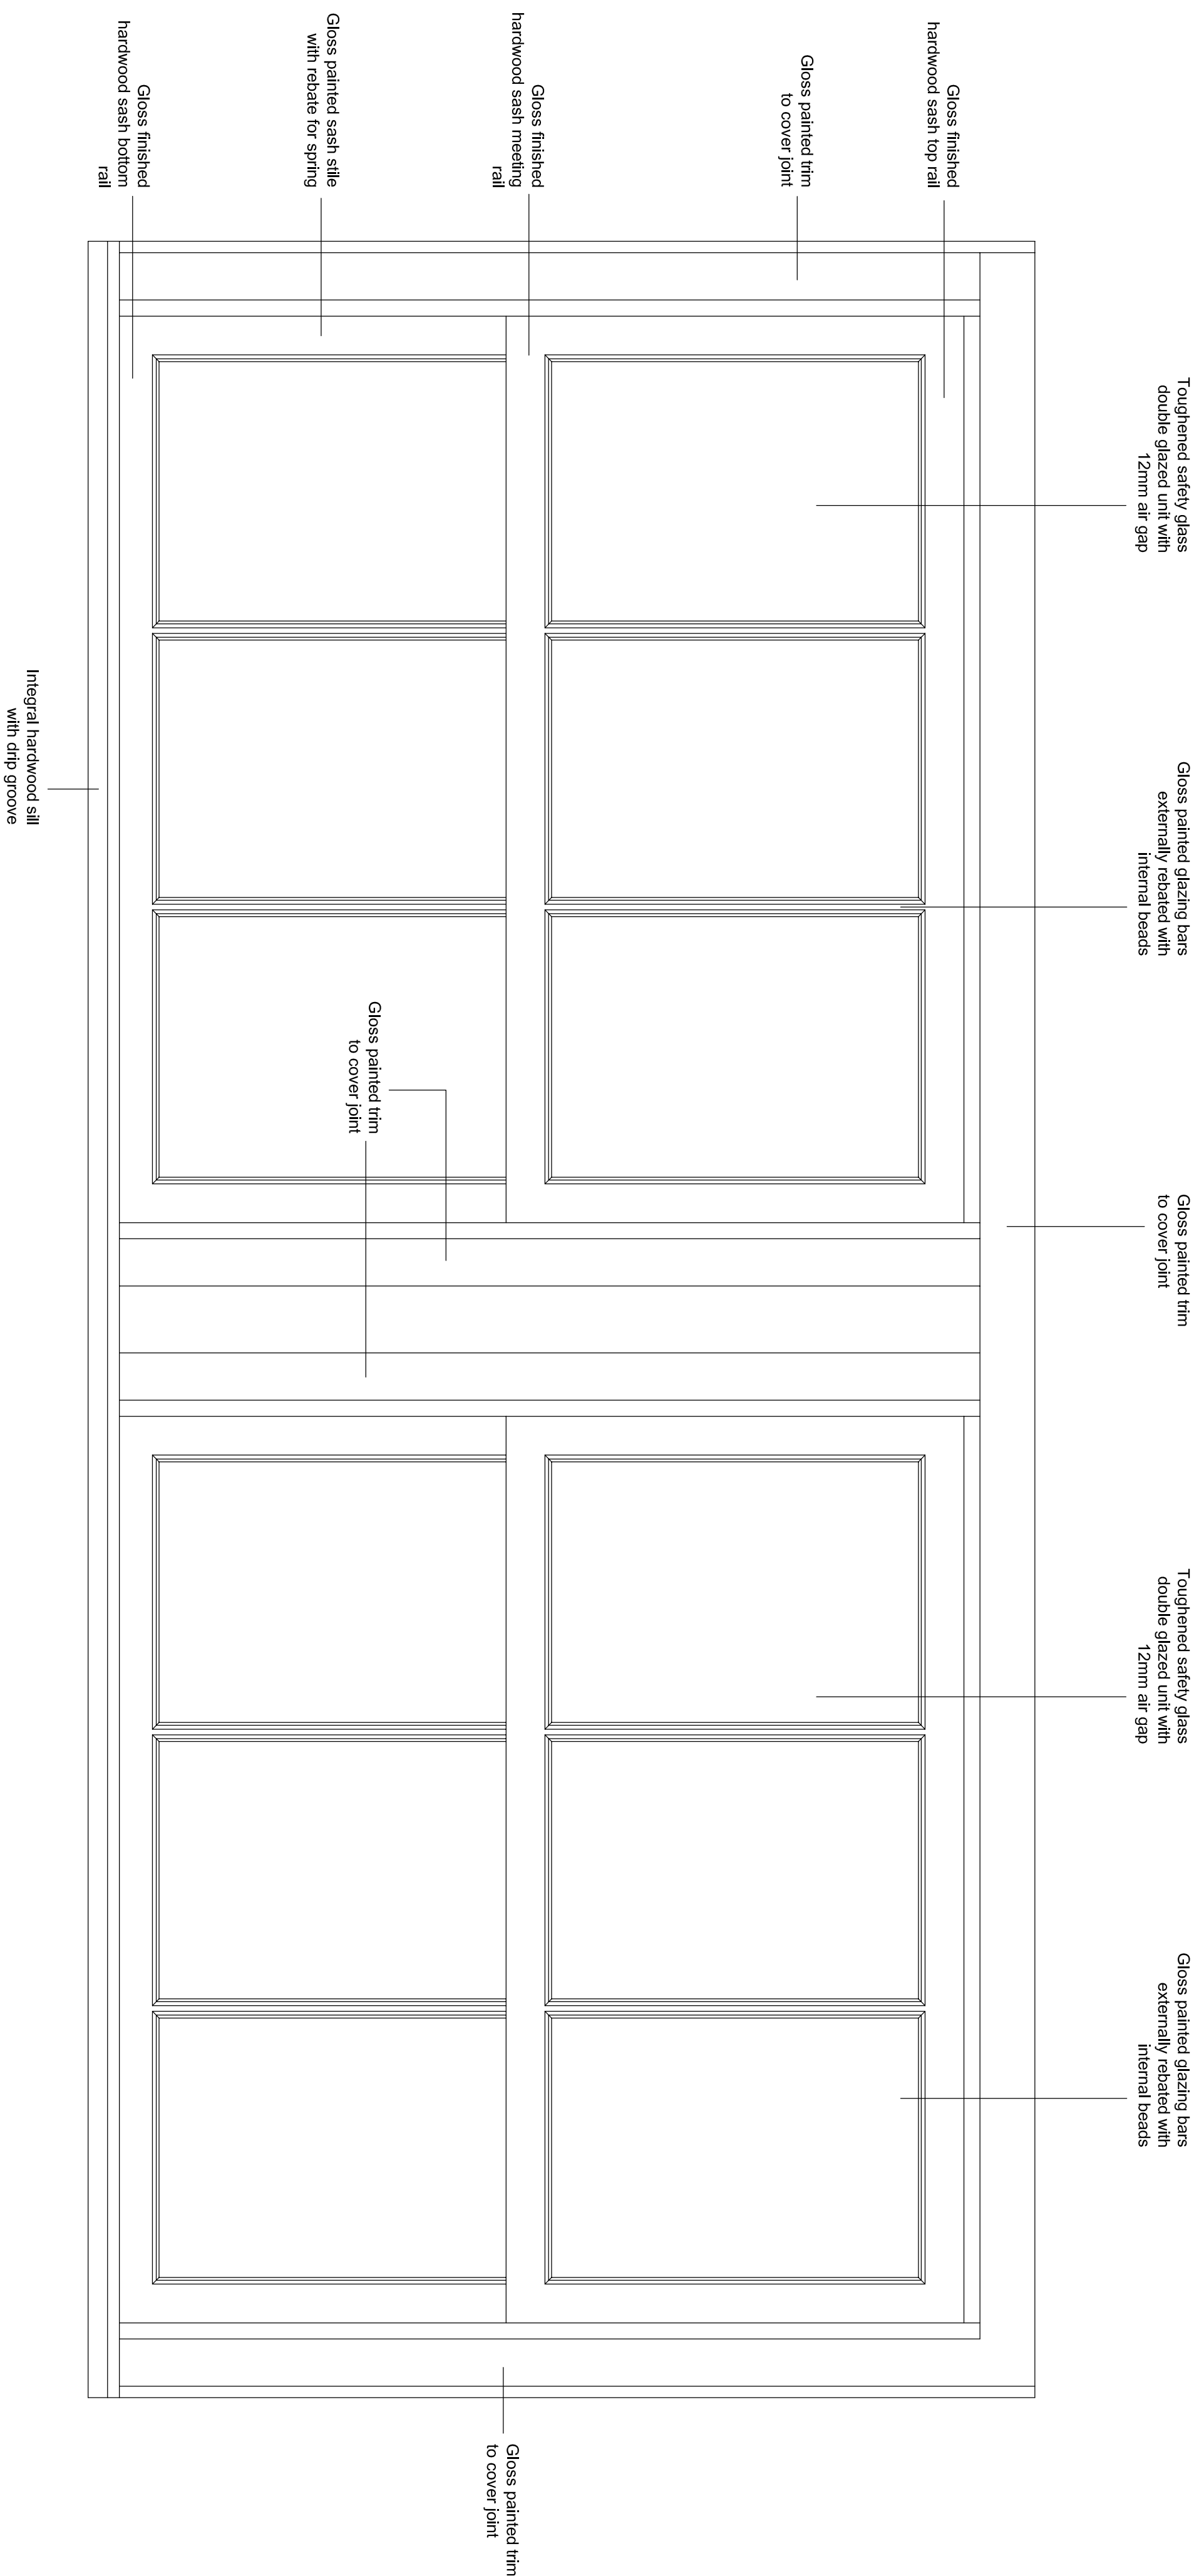

Typical Window Elevation
(Scale 1:5)

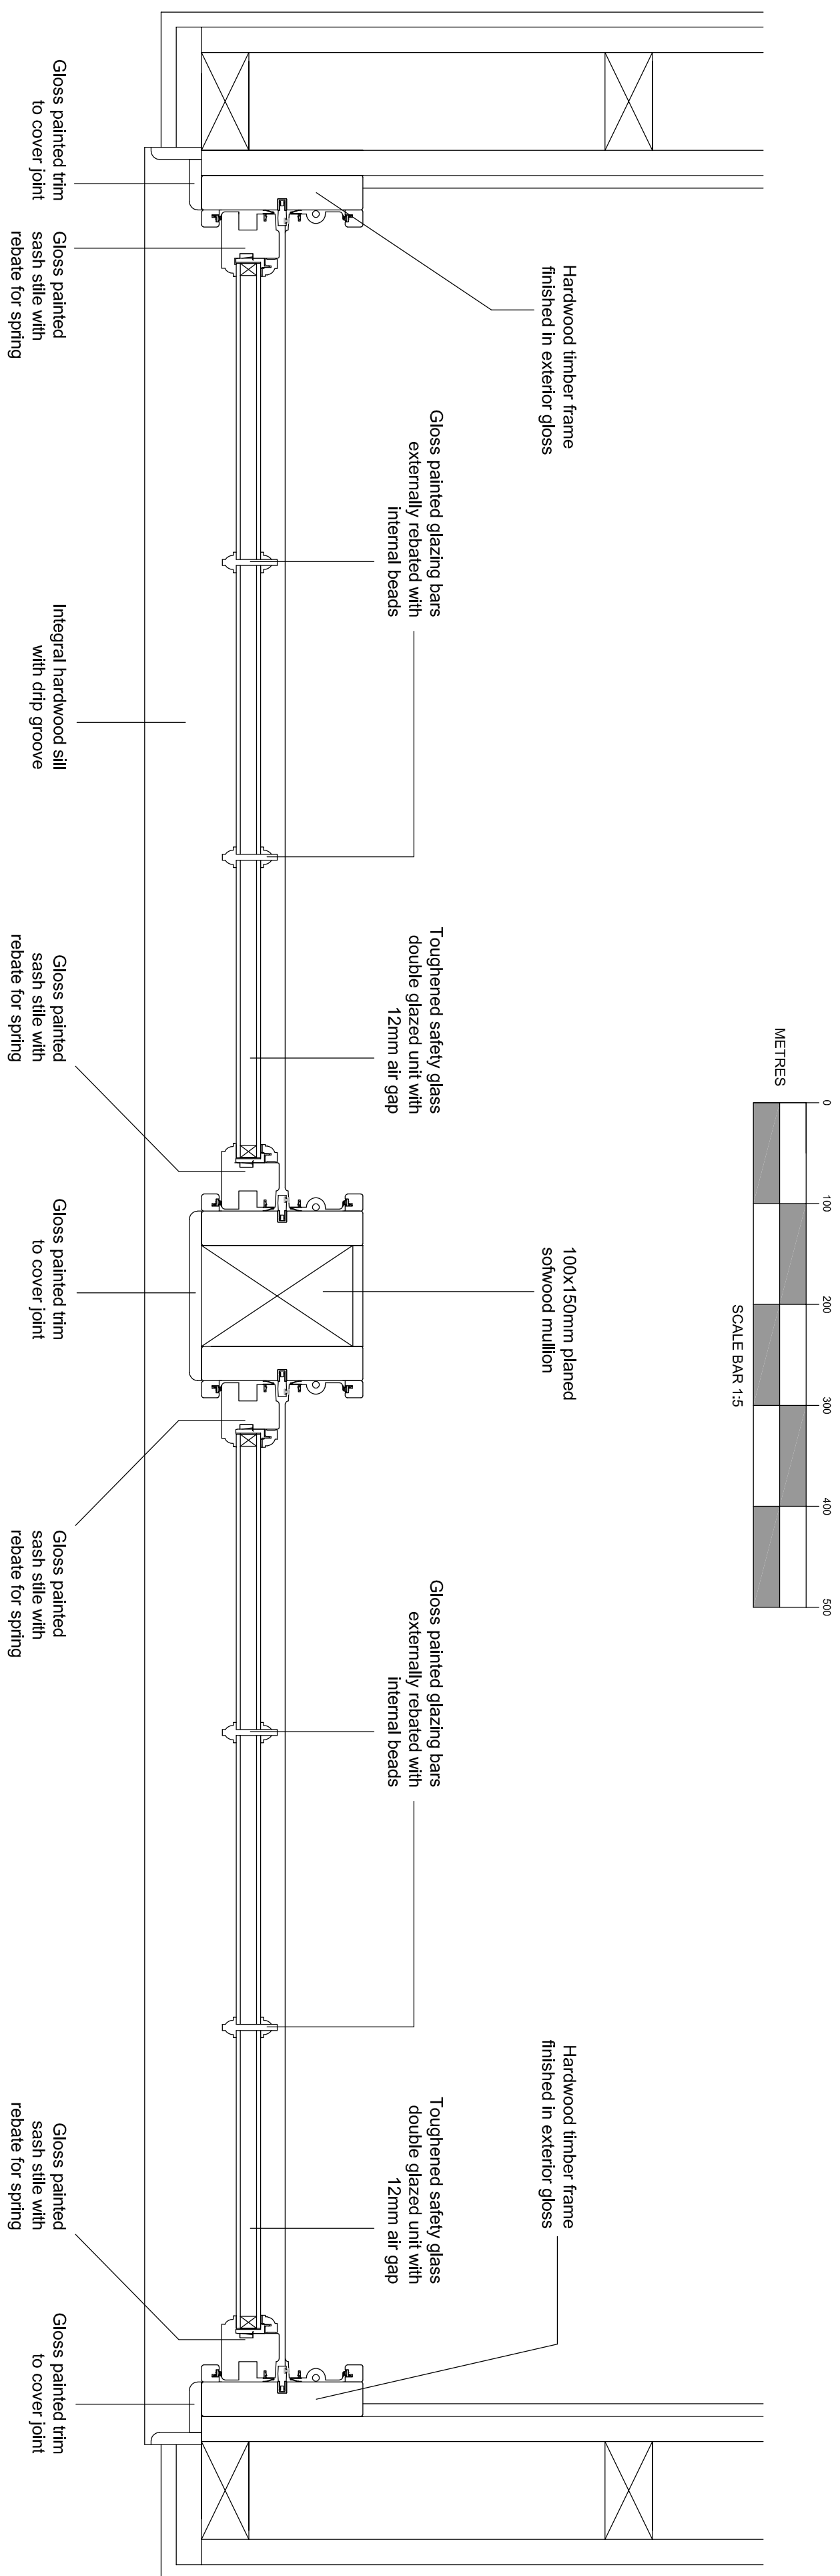

Typical Window Plan
(Scale 1:5)

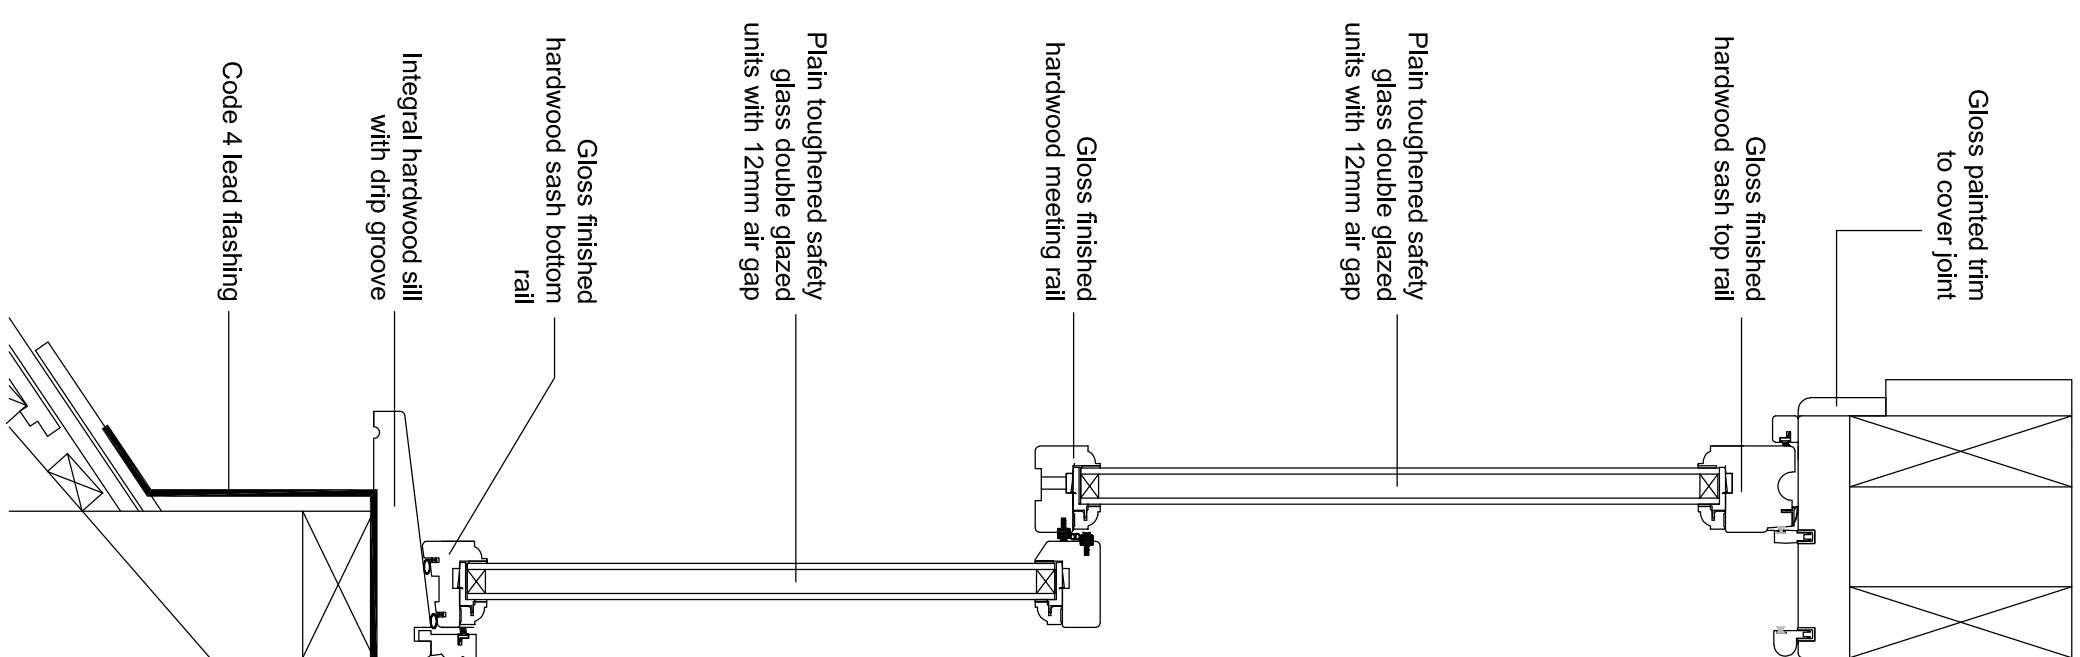

Typical Window Section
(Scale 1:5)

PLANNING APPLICATION		Purpose
Amendment	Date	
Client		
MR. S. COX		
RUDLEY MILL		
HOE GATE		
HAMBLEDON		
HAMPSHIRE		
Project		
REPAIRS & ALTERATIONS		
13 QUEEN STREET		
EMSWORTH		
HAMPSHIRE		