


HAVANT BOROUGH COUNCIL
01 JUN 2021
RECEIVED

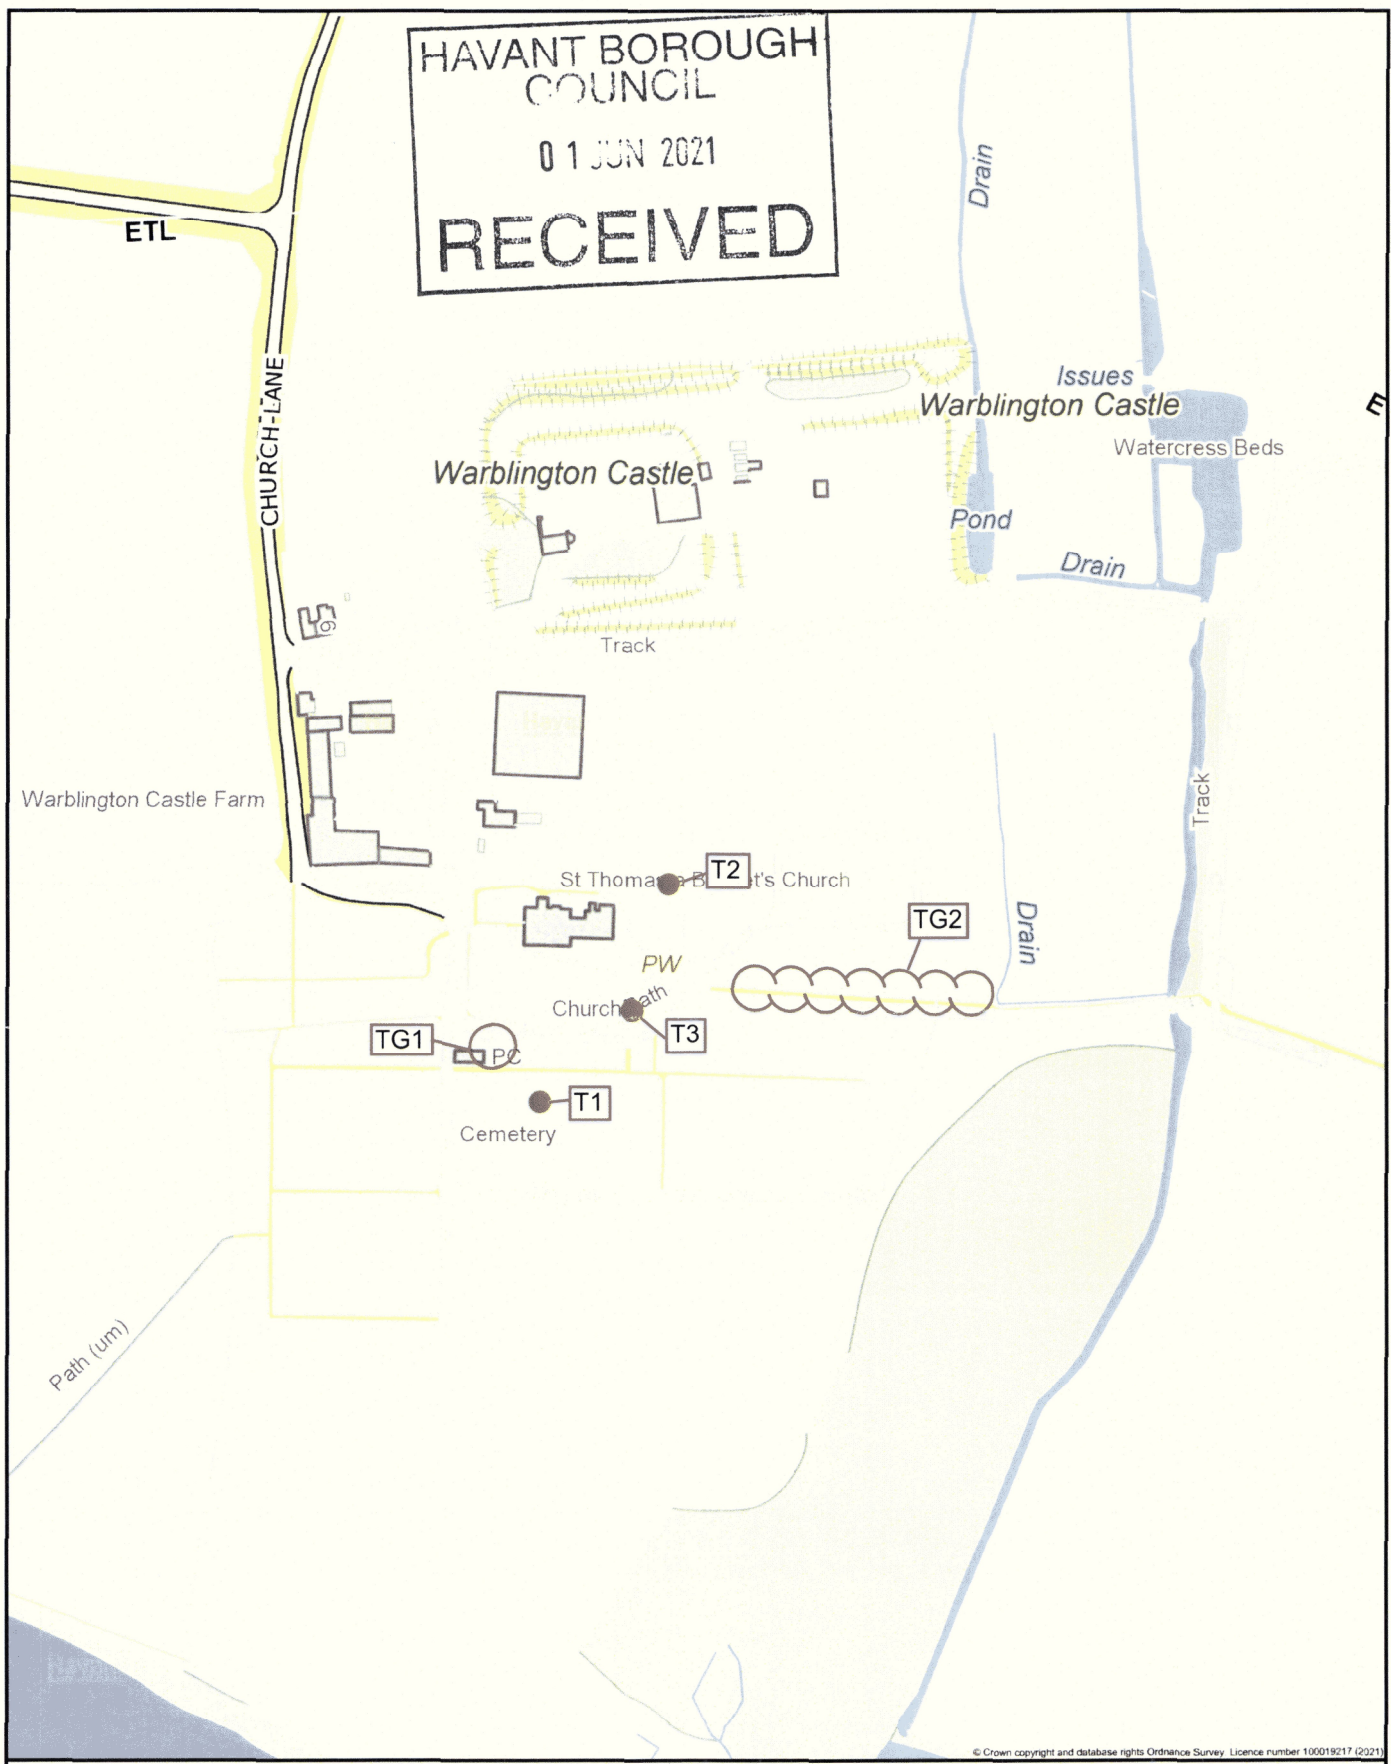

© Crown copyright and database rights Ordnance Survey. Licence number 100019217 (2021)

Church Lane Cemetry Warblington

Havant
BOROUGH COUNCIL

 N Scale: 1:2500

Printed on: 2021-05-28 14:47:15

© Havant Borough Council - OS Licence 100019217